



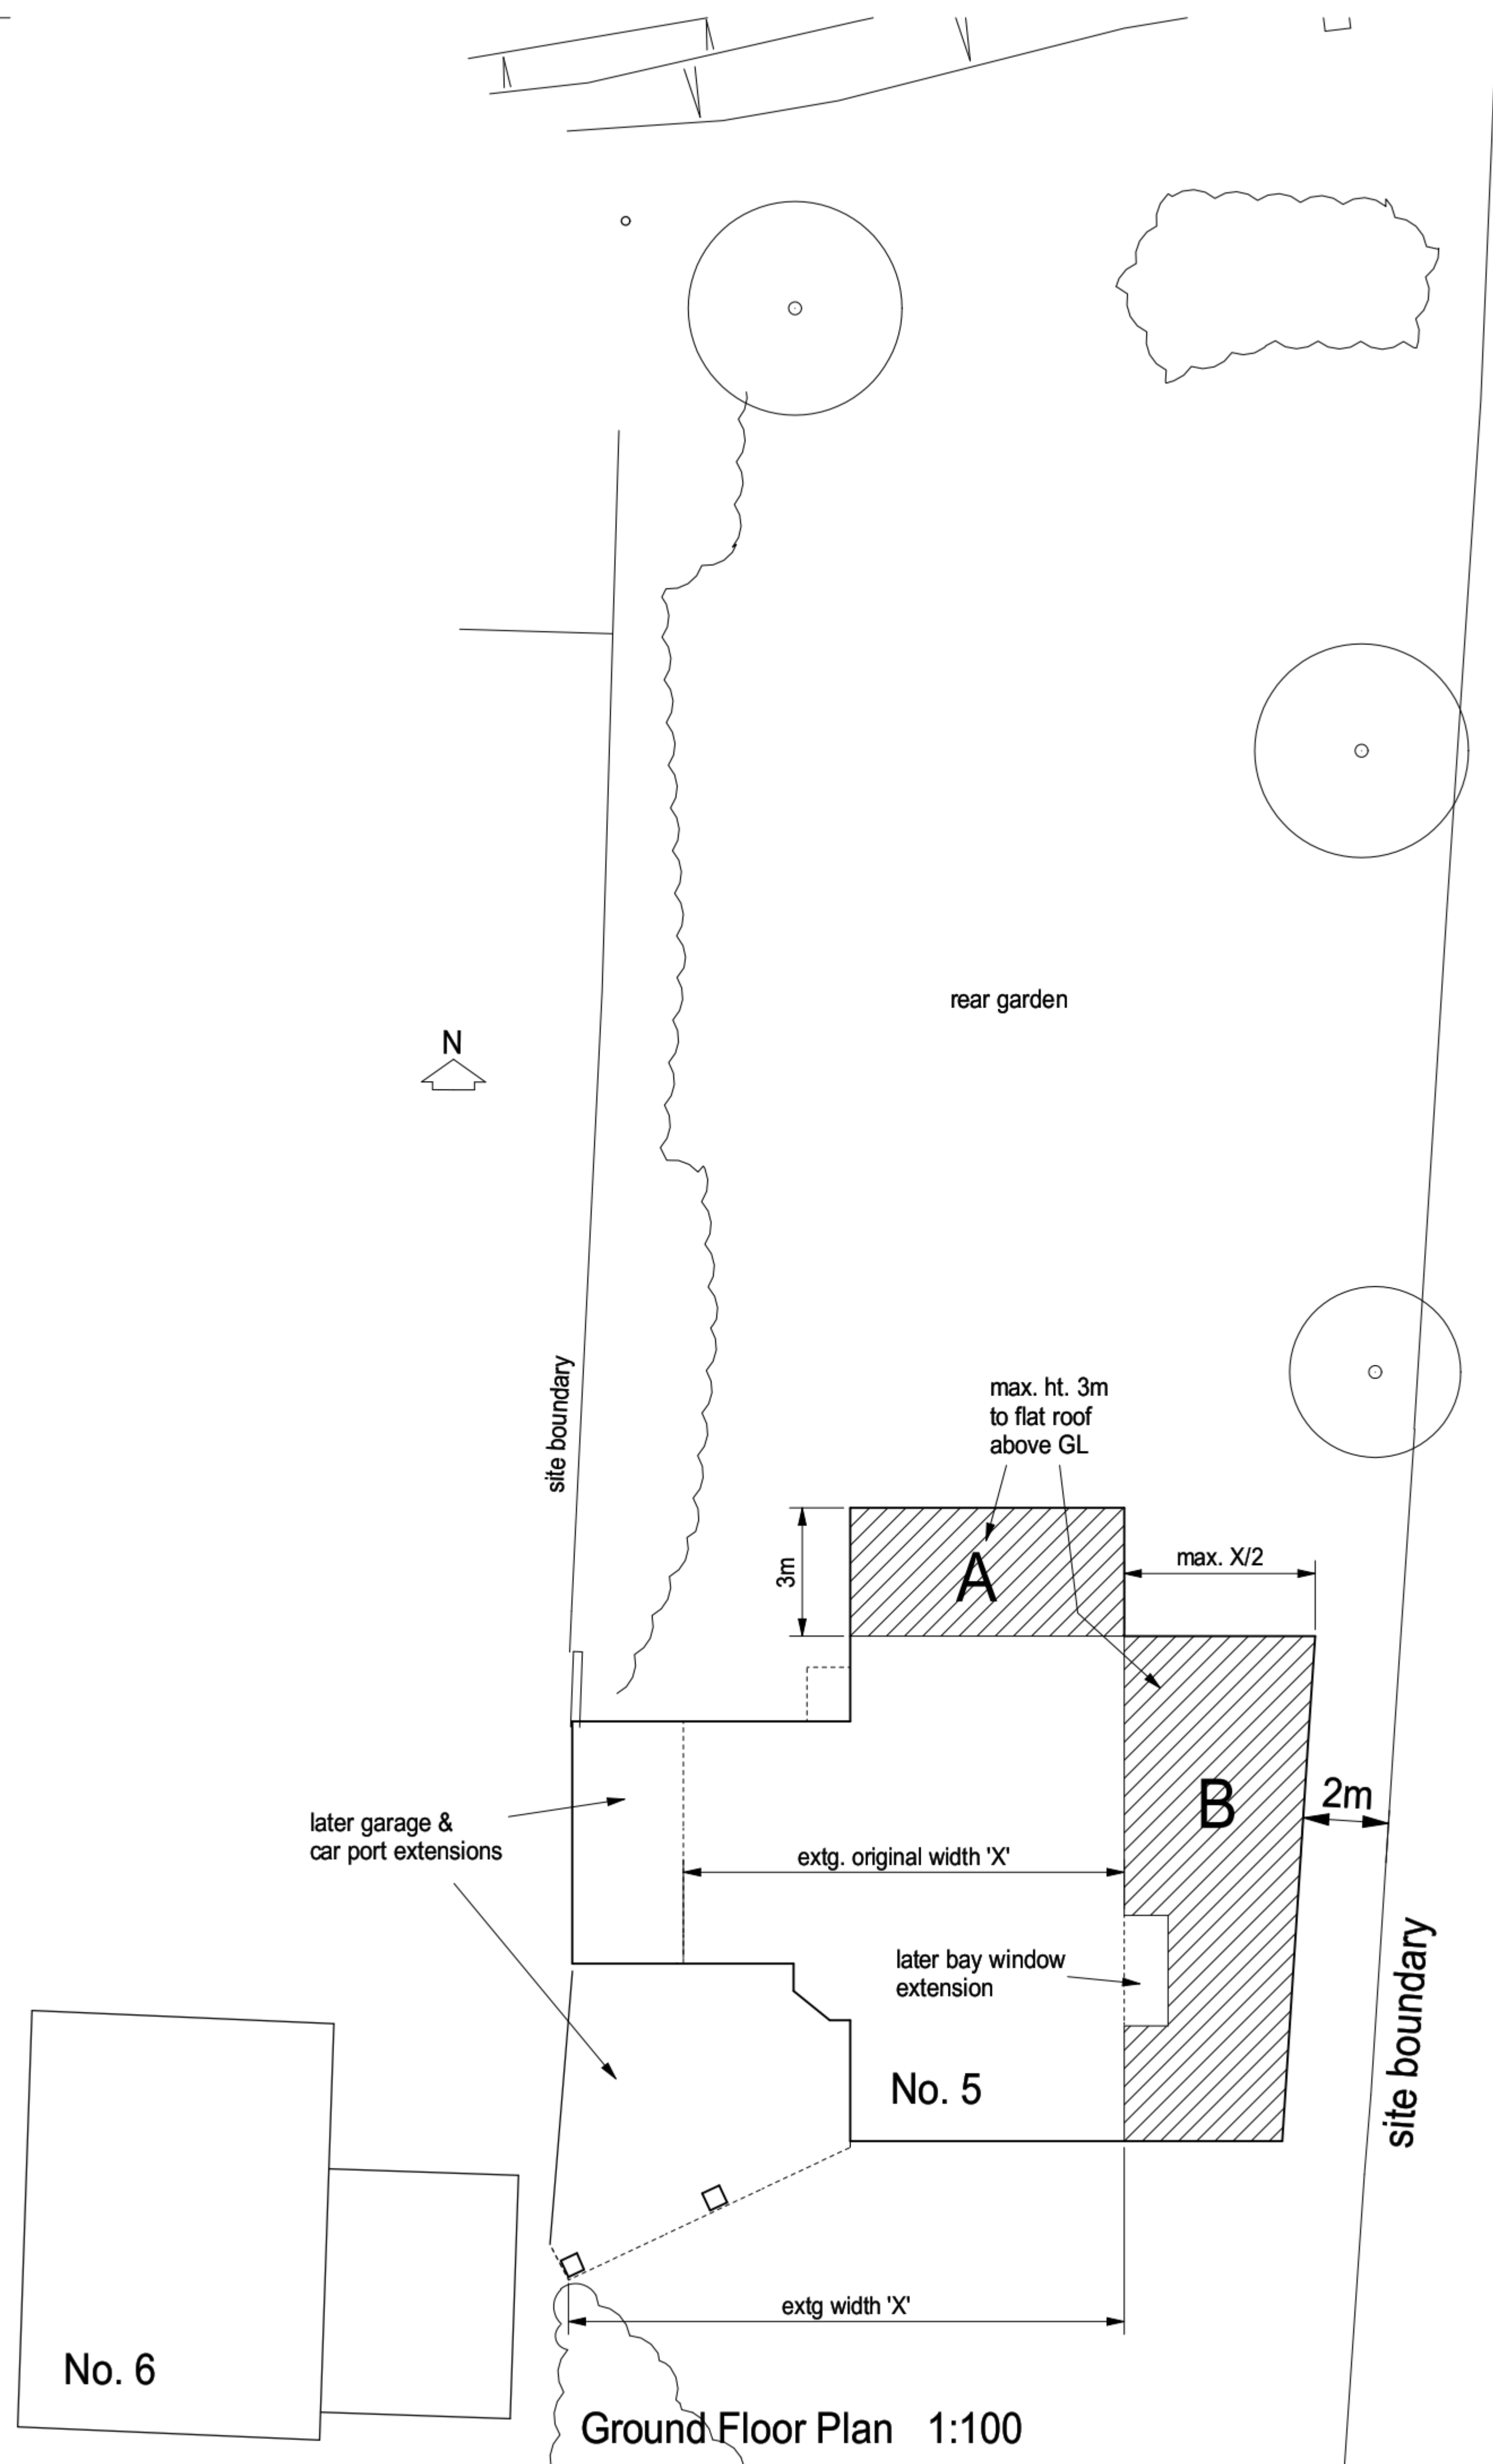


PERMIT




Proposed South Elevation

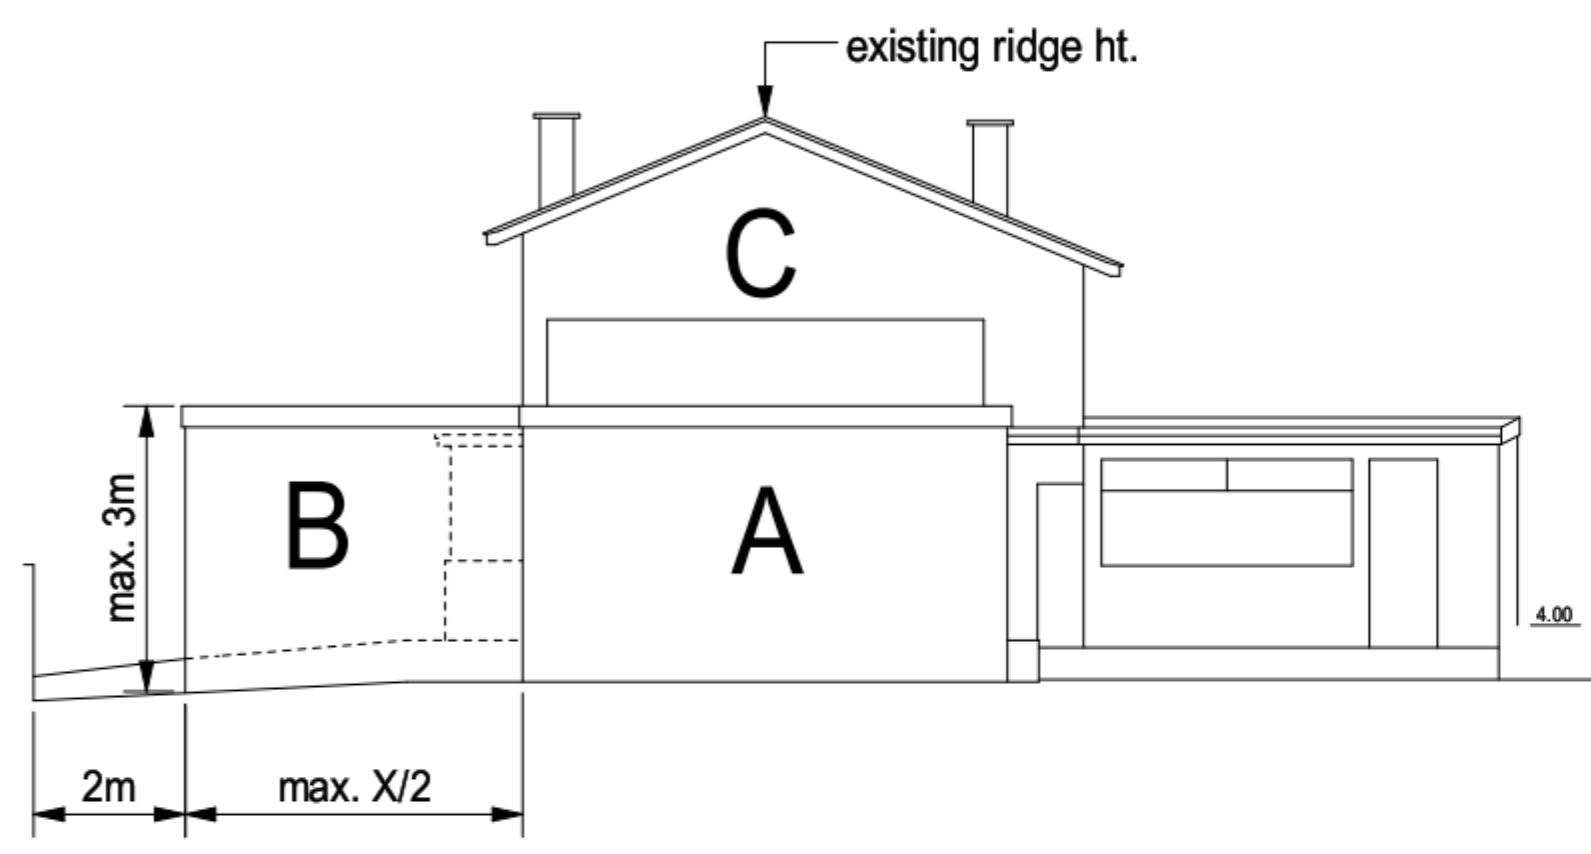


Proposed North Elevation

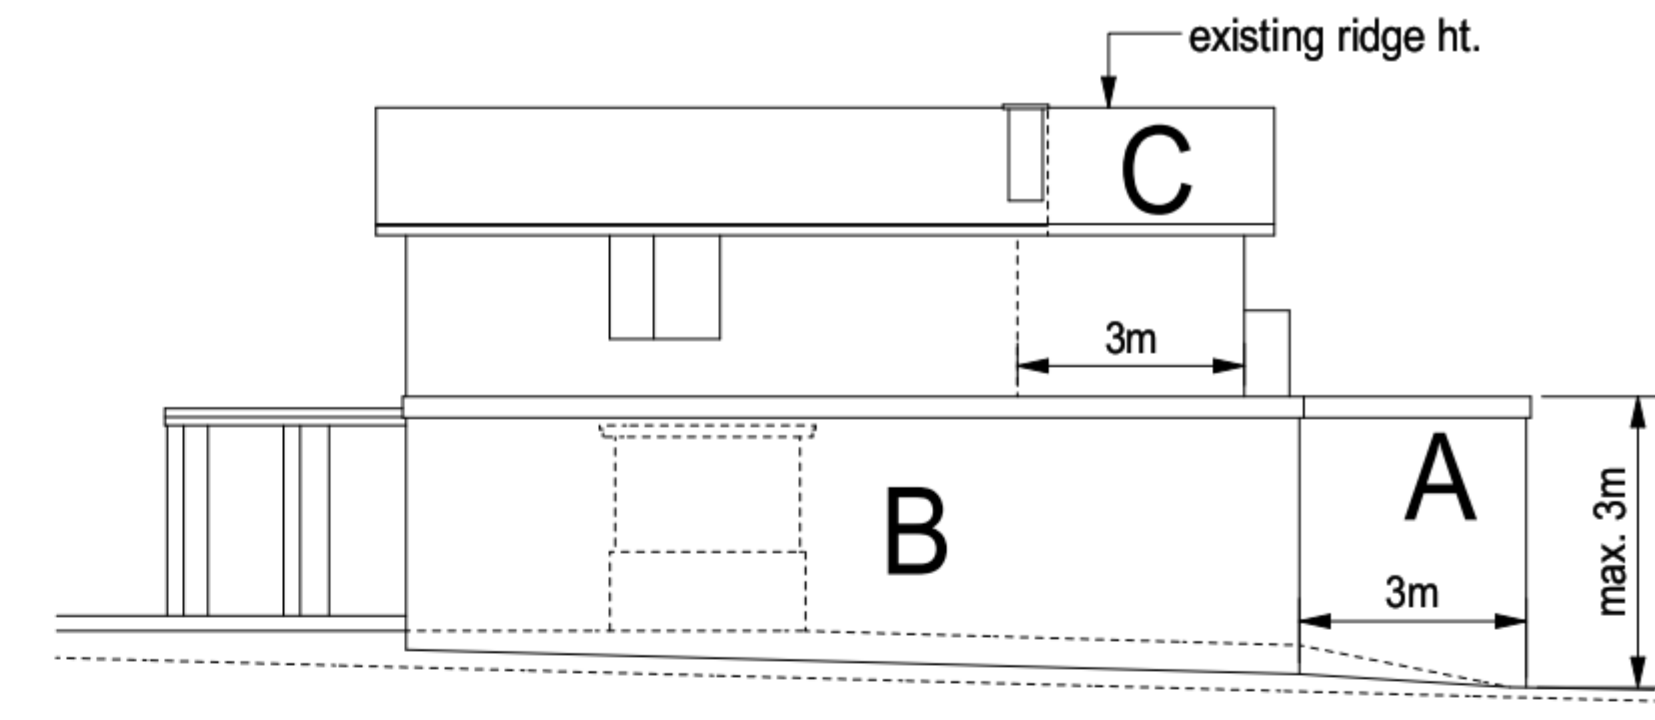


Proposed East Elevation

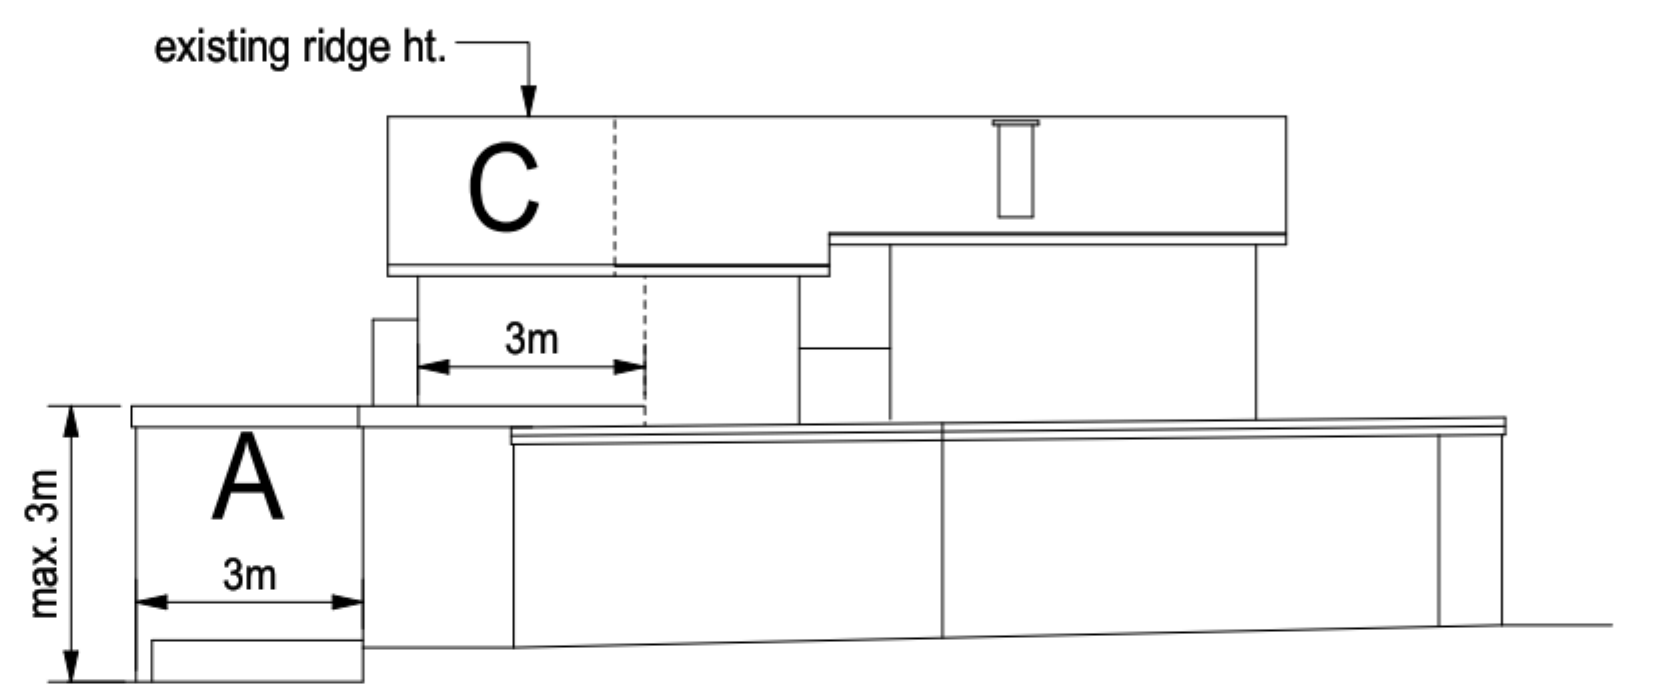

Proposed West Elevation

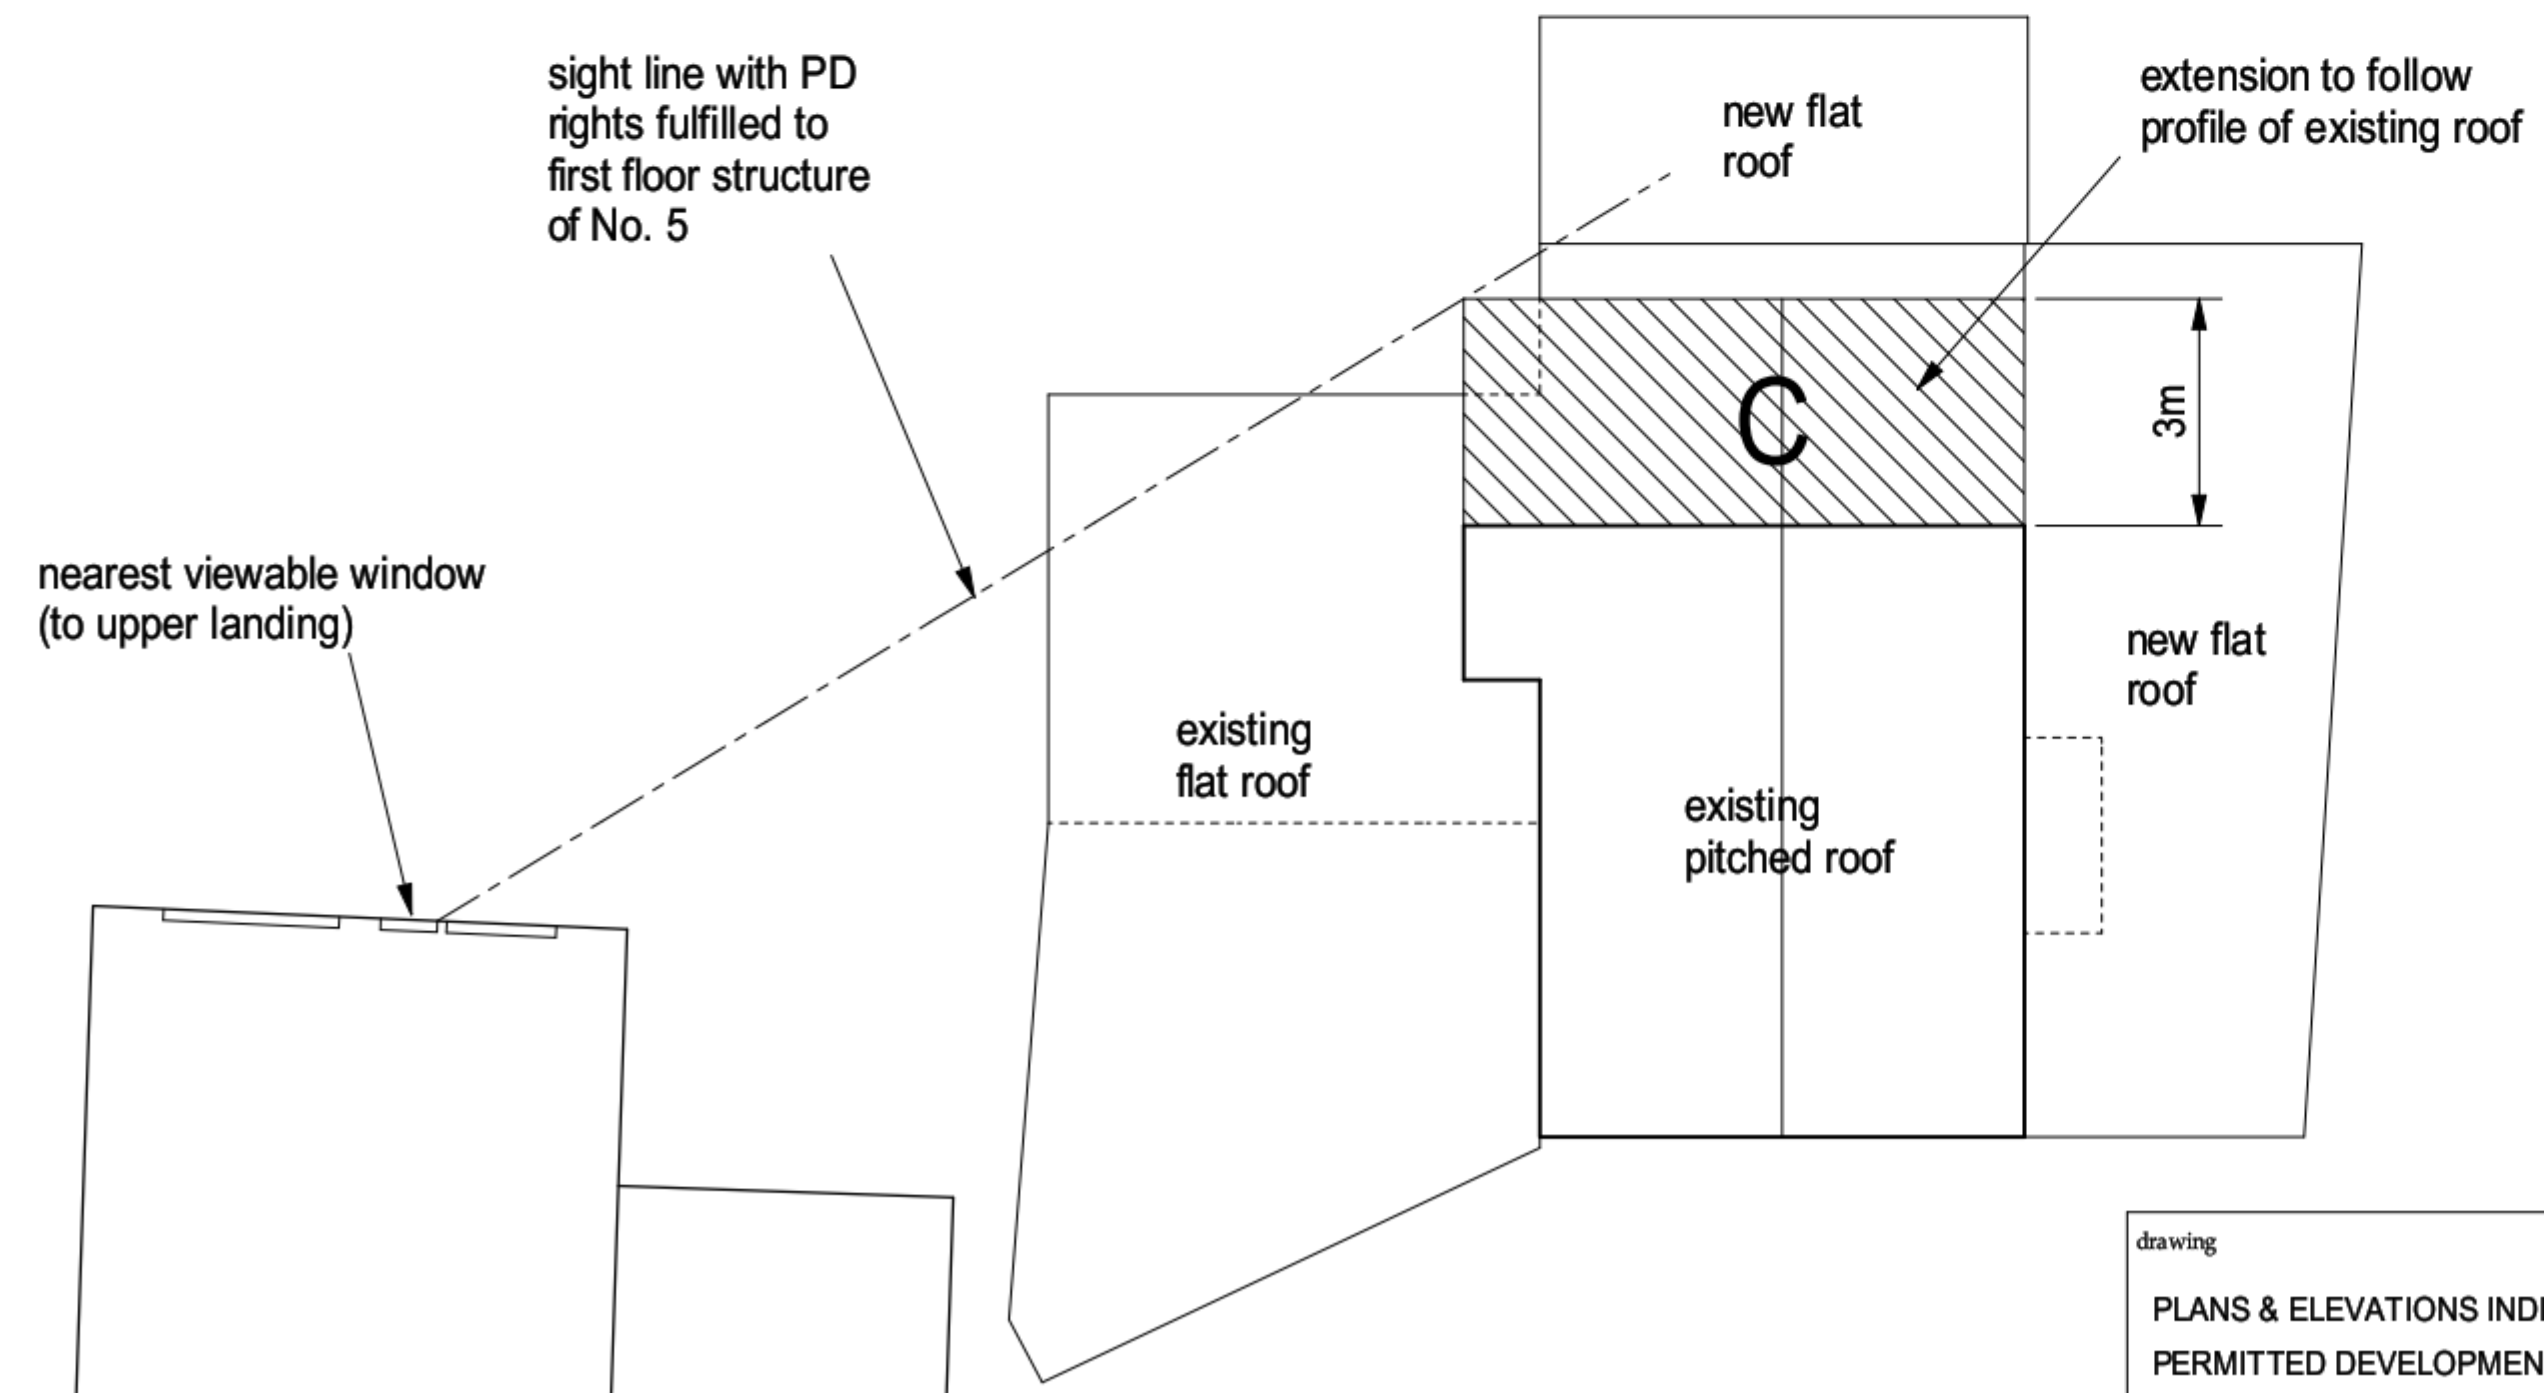

First Floor/Roof Plan 1:100

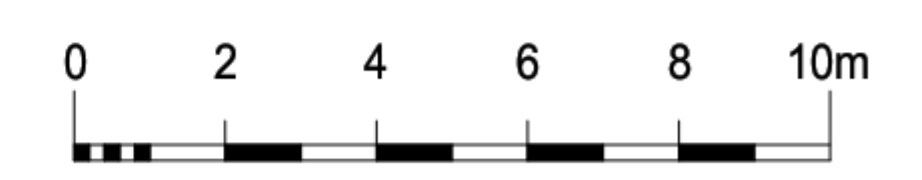

revisions					date
drawing	drawing no.	rev.	date	scale(s)	sheet size
PLANS & ELEVATIONS INDICATING PERMITTED DEVELOPMENT RIGHTS	2911/PD03		SEP 2011	1:100	A1
client					
MR & MRS LINES					
project					
EXTENSIONS TO 5 WARREN CLOSE HAYLING ISLAND HAMPSHIRE PO11 0HP					
Jeffrey Douglas Chartered Architect					
114 Havant Road Hayling Island Hampshire PO11 0LJ Tel: (023) 9246 8889 E-mail: jdd@jeffreydouglas.co.uk					