





SOUTH ELEVATION 1:200



EAST ELEVATION 1:200

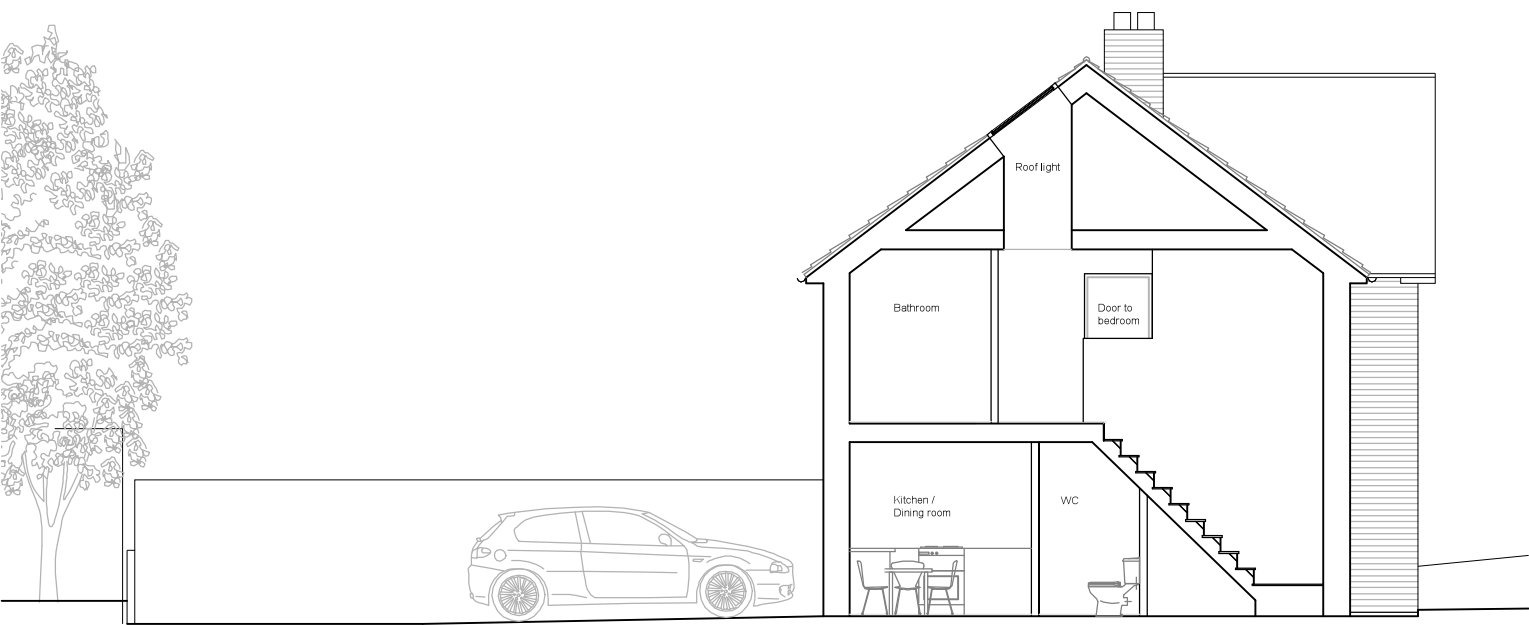

PROPOSED SECTION 1:100

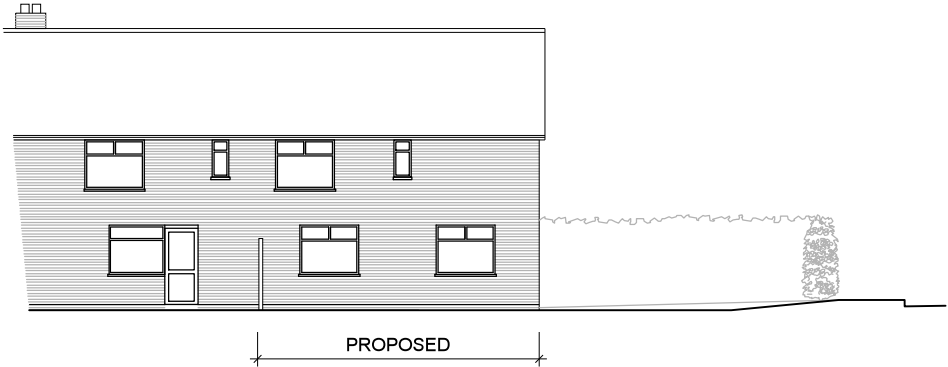

WEST ELEVATION 1:200


NOTES

1. cad info
file: -
layout name: -
plot style: RSS standard

2. This drawing is not to be scaled. Use figured dimensions only. Detailed site survey to be carried out to establish tolerances. Figured dimensions are in mm. All dimensions shall be verified on site before proceeding with the work. The architect shall be notified of any discrepancies.

3. This drawing has been produced for sole use on this project and is not intended for use by any other person or for any other purpose.

rev	date	description
-	14.01.13	ISSUED FOR PLANNING

 

Shaun Huddleston Design
62A Kimberley Avenue, Nunhead
London SE15 3XH

T : 07775 768 762
E : shaun.huddleston@gmail.com

job title 9 St. Albans Road
-

drawing title Proposed Elevations & Section
-

drawn by SH scale 1:200&1:100 @A3 date Oct 2012

job no. - drawing no. 12.03 revision -