


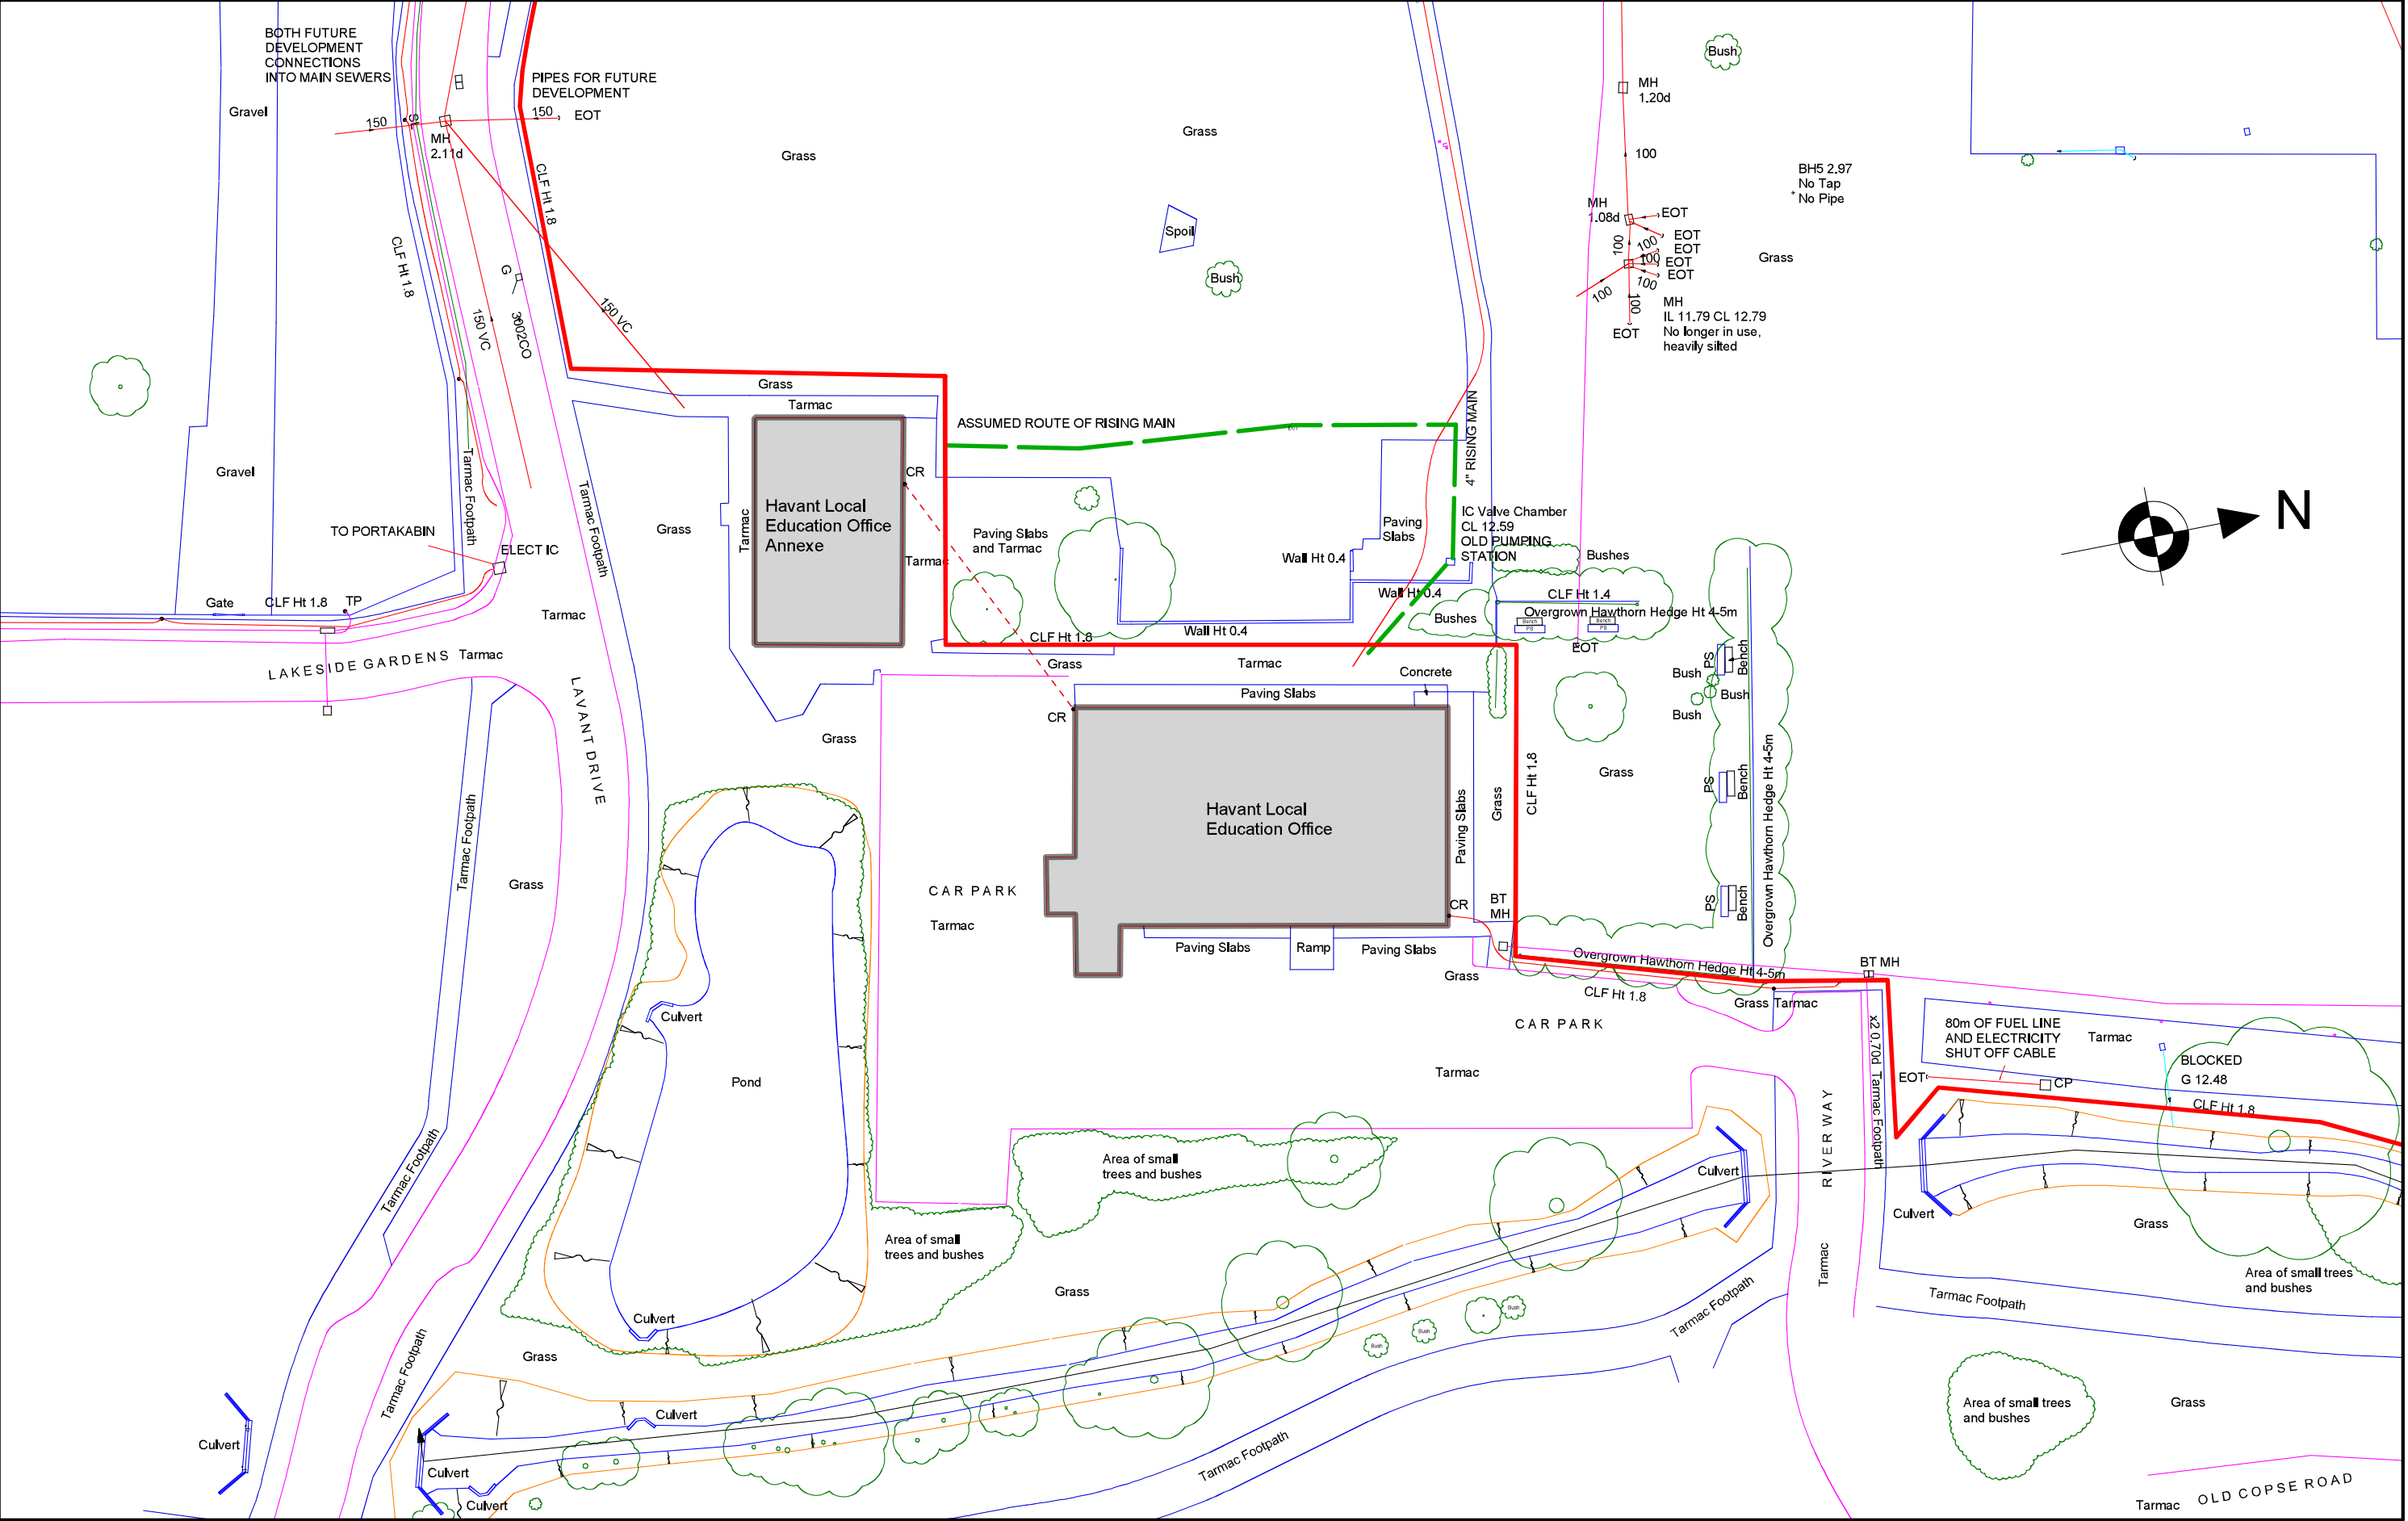

HCC Property Services,
Three Minsters House,
76 High Street, Winchester SO23 8UL.
tel: (01962) 847801

Notes	
1 This drawing is © copyright Hampshire County Council 2012. No unauthorised reproduction permitted. All rights reserved.	3 This map is reproduced from Ordnance Survey material with the permission of Ordnance Survey on behalf of the controller of Her Majesty's Stationery Office © Crown Copyright. Unauthorised reproduction infringes Crown Copyright and may lead to prosecution or civil proceedings. (100019180), (2012)
2 No dimensions are to be scaled from this drawing	

rev	description	date	by

PROJECT				SHEET CONTENTS	
SE EDUCATION OFFICE RIVER WAY HAVANT				EXISTING SITE PLAN	
SCALE NTS @ A1 1:500 @ A3	DATE 23/10/12	DRAWN. ARCNAC	CHKD.	DRAWING No. P 10102/02	REVISION
				FILE REF. <i>File name</i>	

