



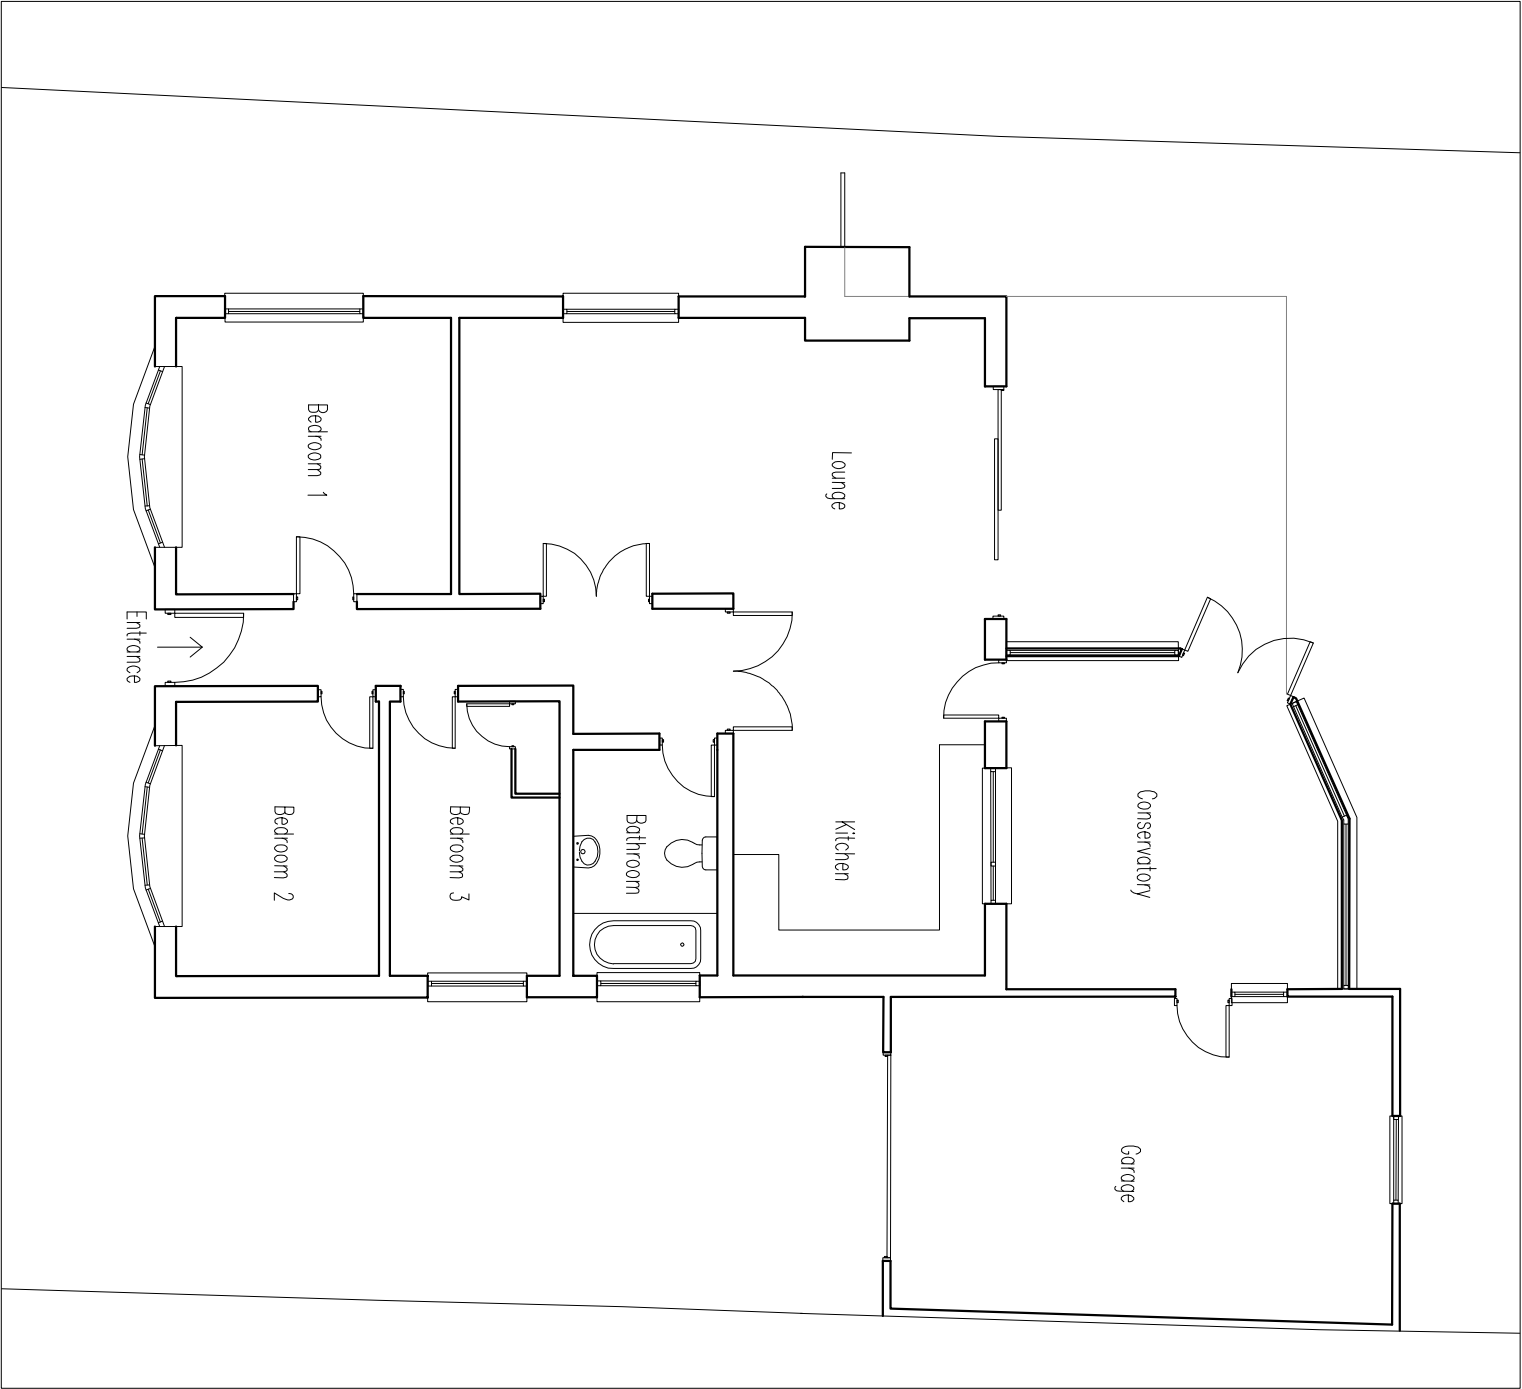

Ground Floor Plan

Scale 1:100

11 Frogmore Lane
Existing Plans

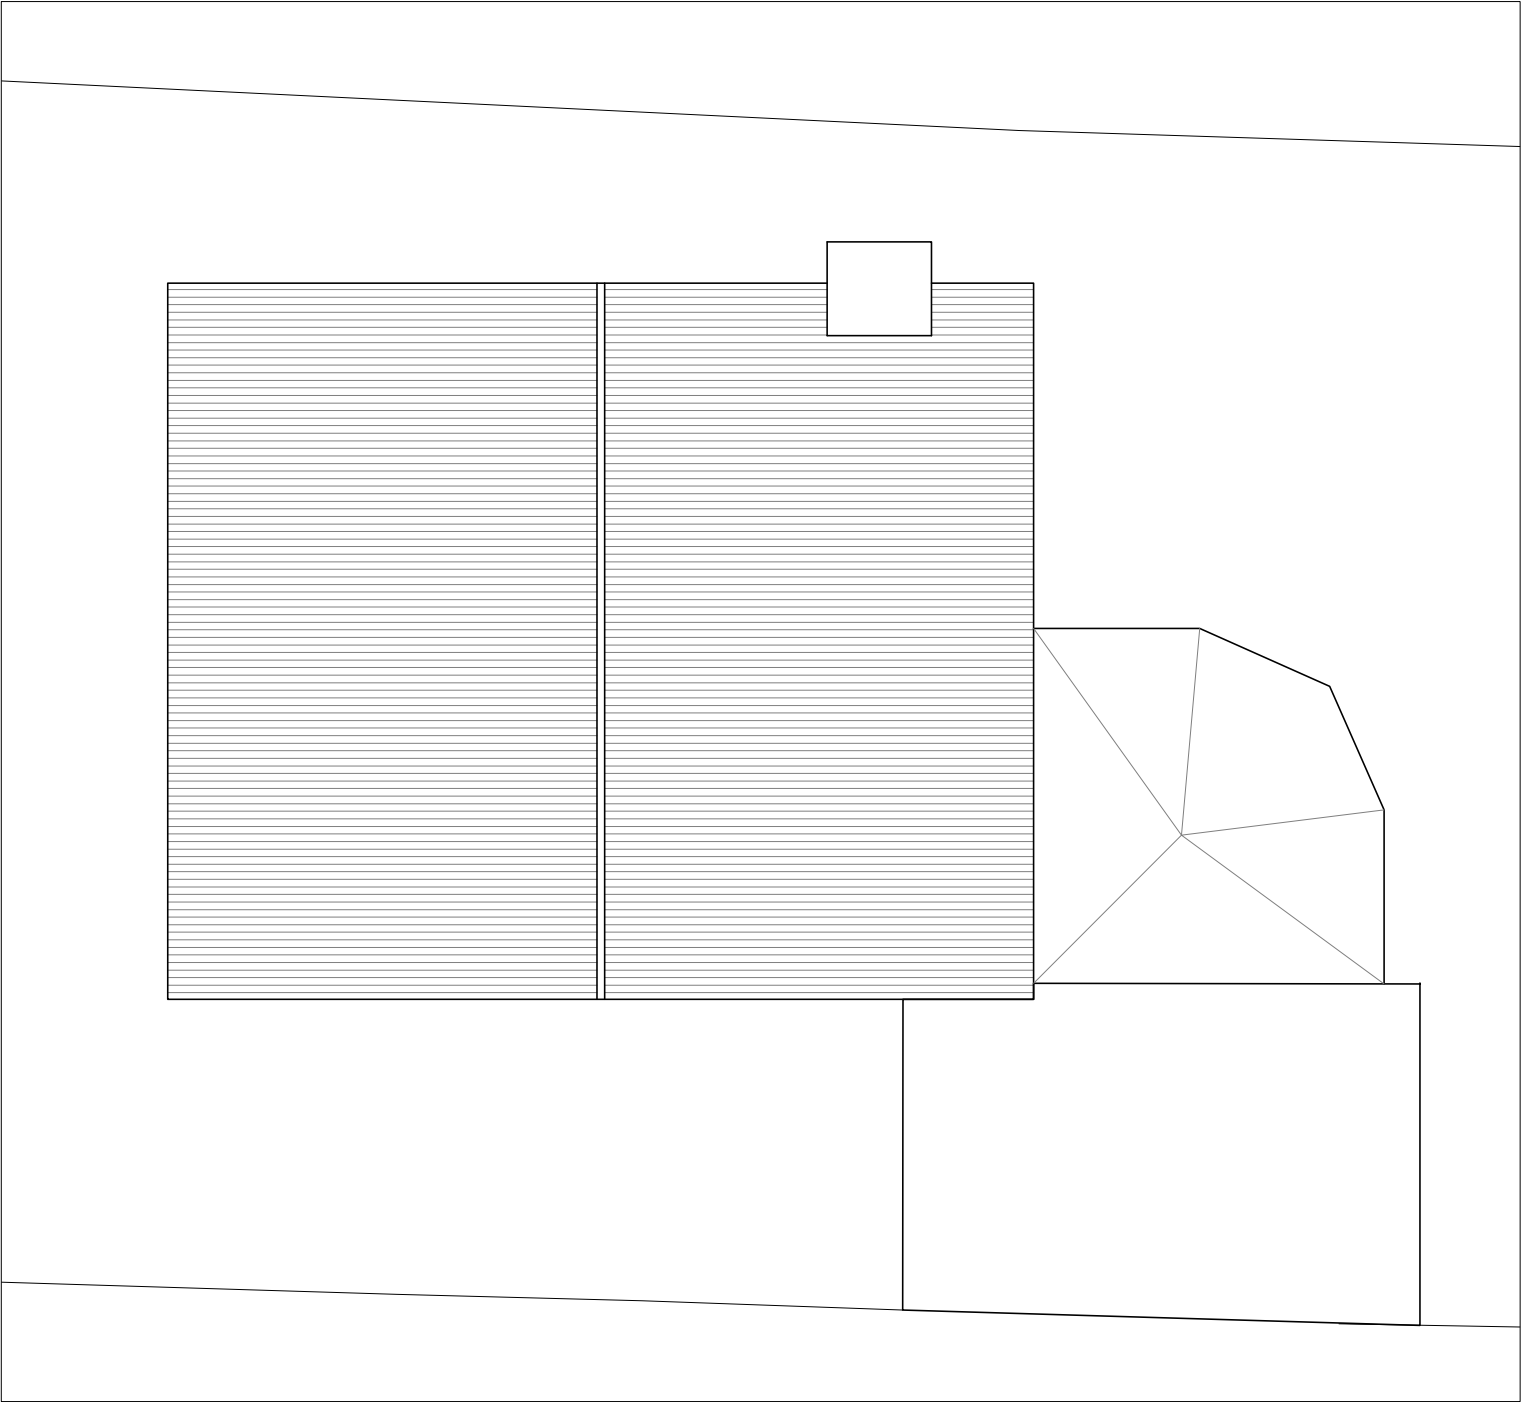

Roof Plan

Scale 1:100



For: Dawn & Mike Etherington 11 Frogmore Lane Waterlooville PO8 9QN	Date: Jan 2013 Scale: AS SHOWN Drawn: GB	No L100 P1
ARTchitects 6 Falcon View Winchester, SO22 4EP Tel 07864 635362		