



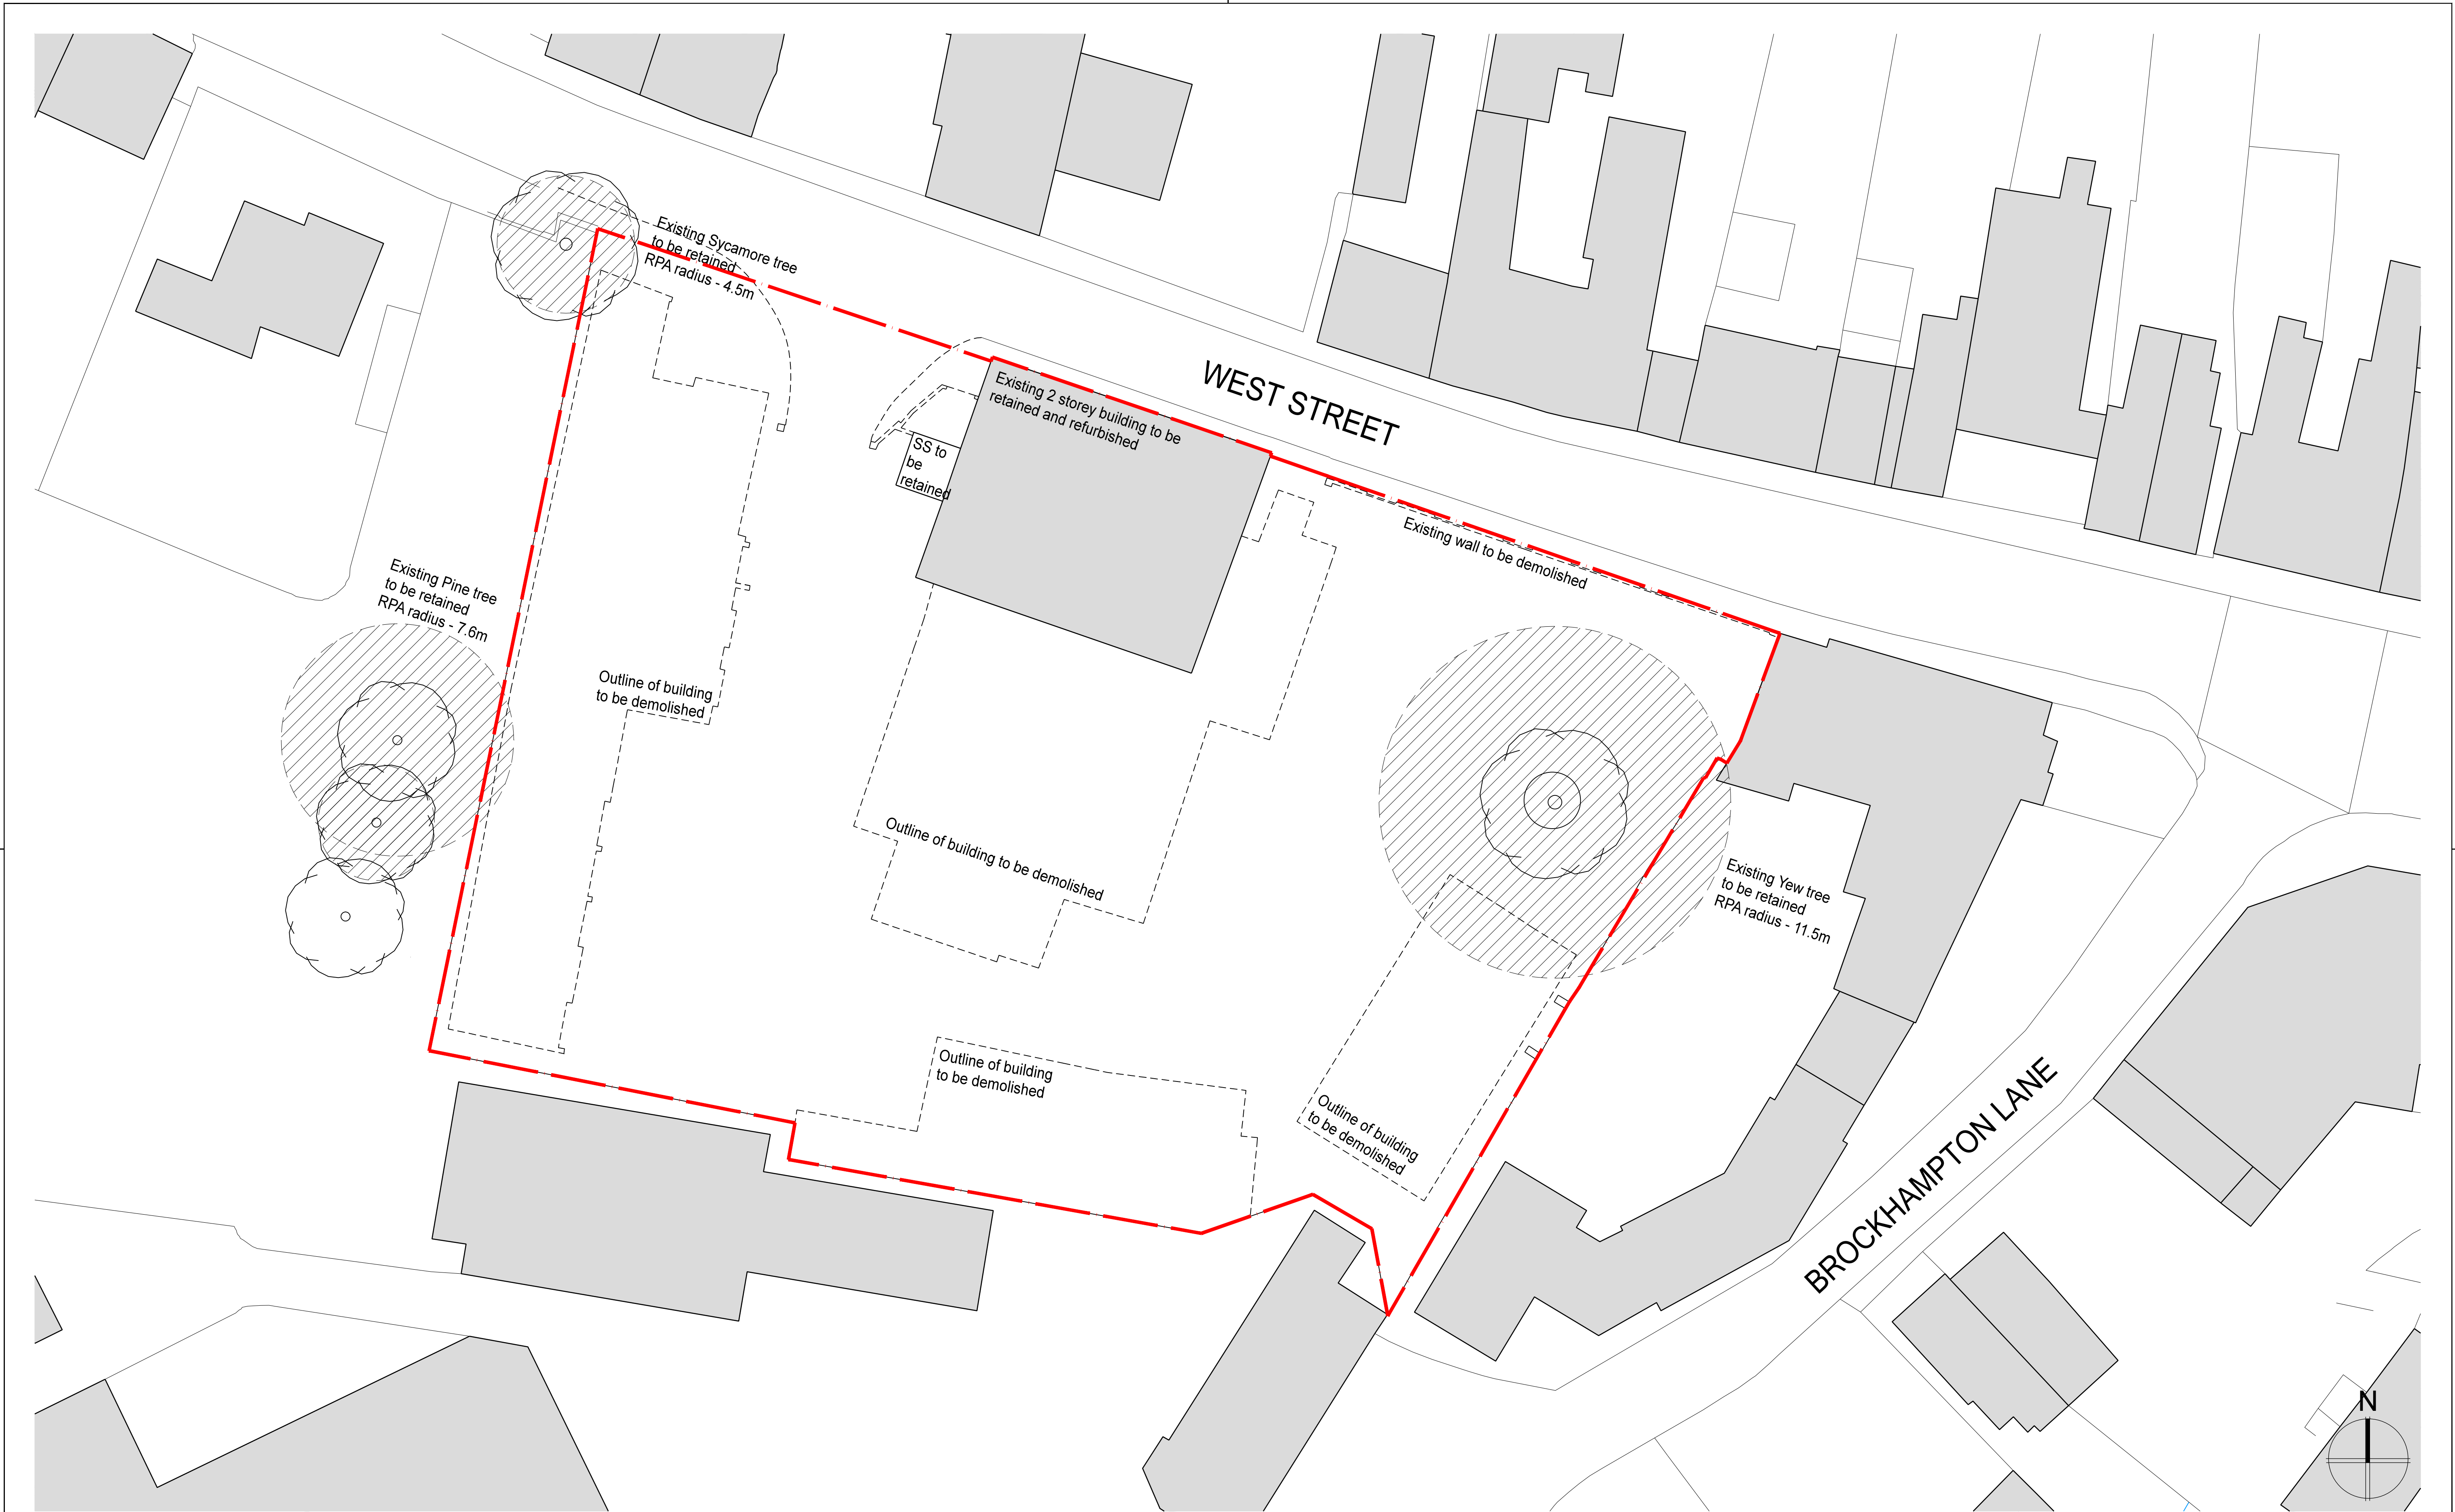

Rev	Date	Description	By	PM
REVISIONS				

Drawing and boundary lines based on survey information and drawing 5099_SITE_R0 by:
Premier Surveys Ltd
Unit 7A, 100 Sherbrook Road
Nottingham, NG5 6AB
T: 0115 9661465

Tree RPA's and further information based 'Tree Survey at 59-61 West Street, Havant' by:
Green Earth Arbocultural & Environmental Consultancy
14 Buffins Road,
Odiham, Hampshire
RG29 1NZ
T: 01256 703046

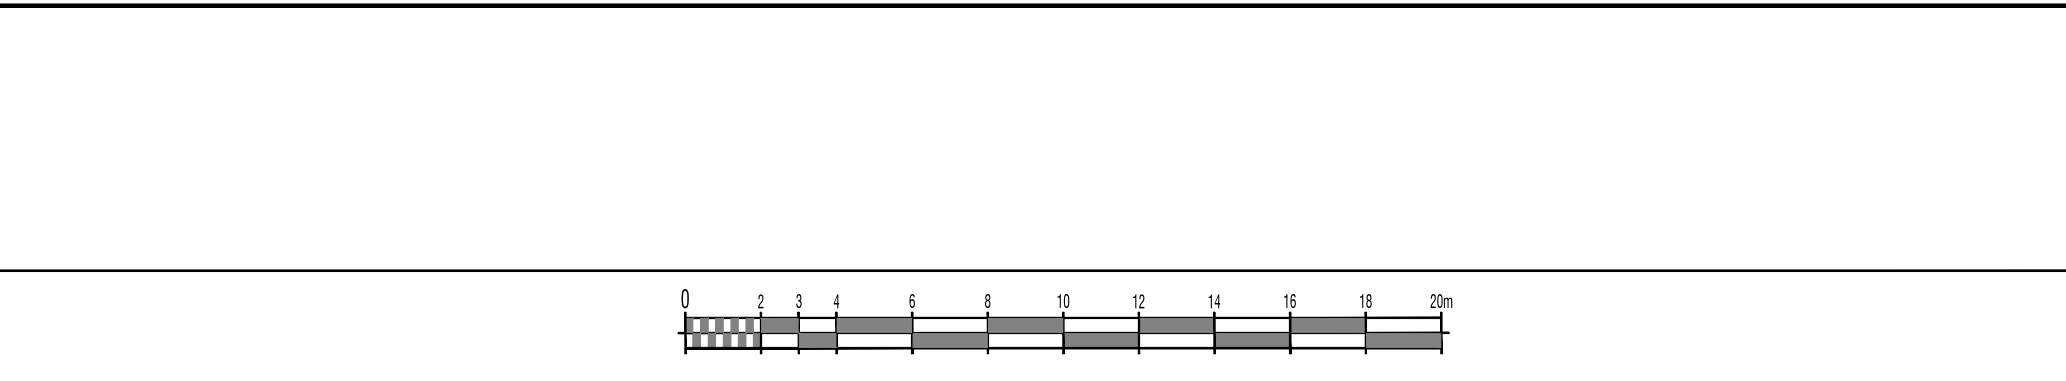

CLIENT
Vail Williams

Scale @ A1: 1/200
Date: © November 2012

Drawn by: CK
Checked by: GG

TITLE
West Street, Havant
Existing Site Plan
& Demolition Plan

Drawing No:
12.071.002

Revision:

HGP
ARCHITECTS

FURZEHALL FARM, WICKHAM ROAD
FAREHAM, HAMPSHIRE, PO16 7JH
T: 01329 283 225
F: 01329 237 004
E: EMAIL@HGP-ARCHITECTS.CO.UK
W: WWW.HGP-ARCHITECTS.CO.UK

HGP Architects Ltd.
Copyright Reserved.
Check dims. on site.