



general notes/legend


This drawing has been prepared based upon information and drawings supplied by client

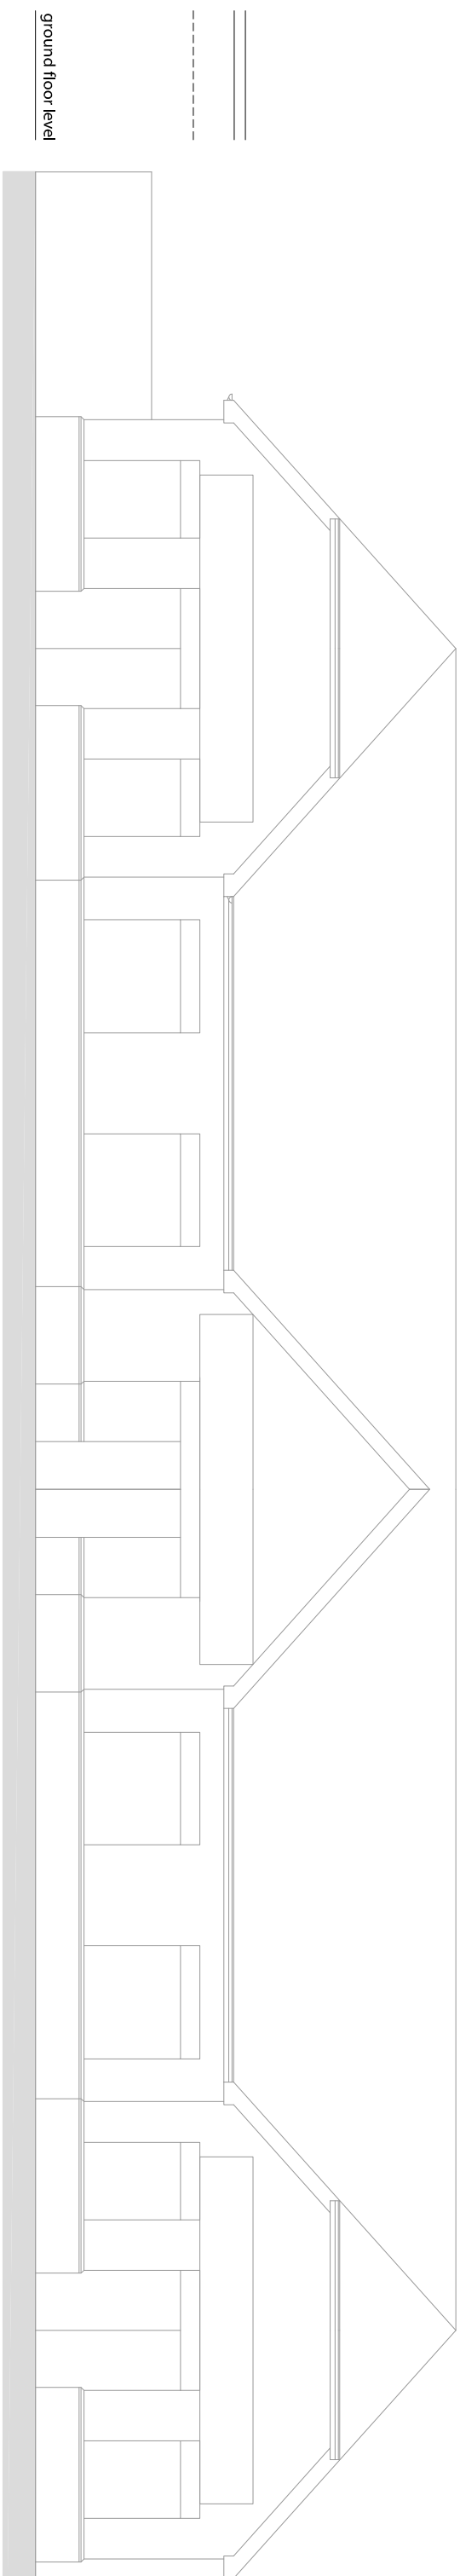


existing east elevation (streetscene)

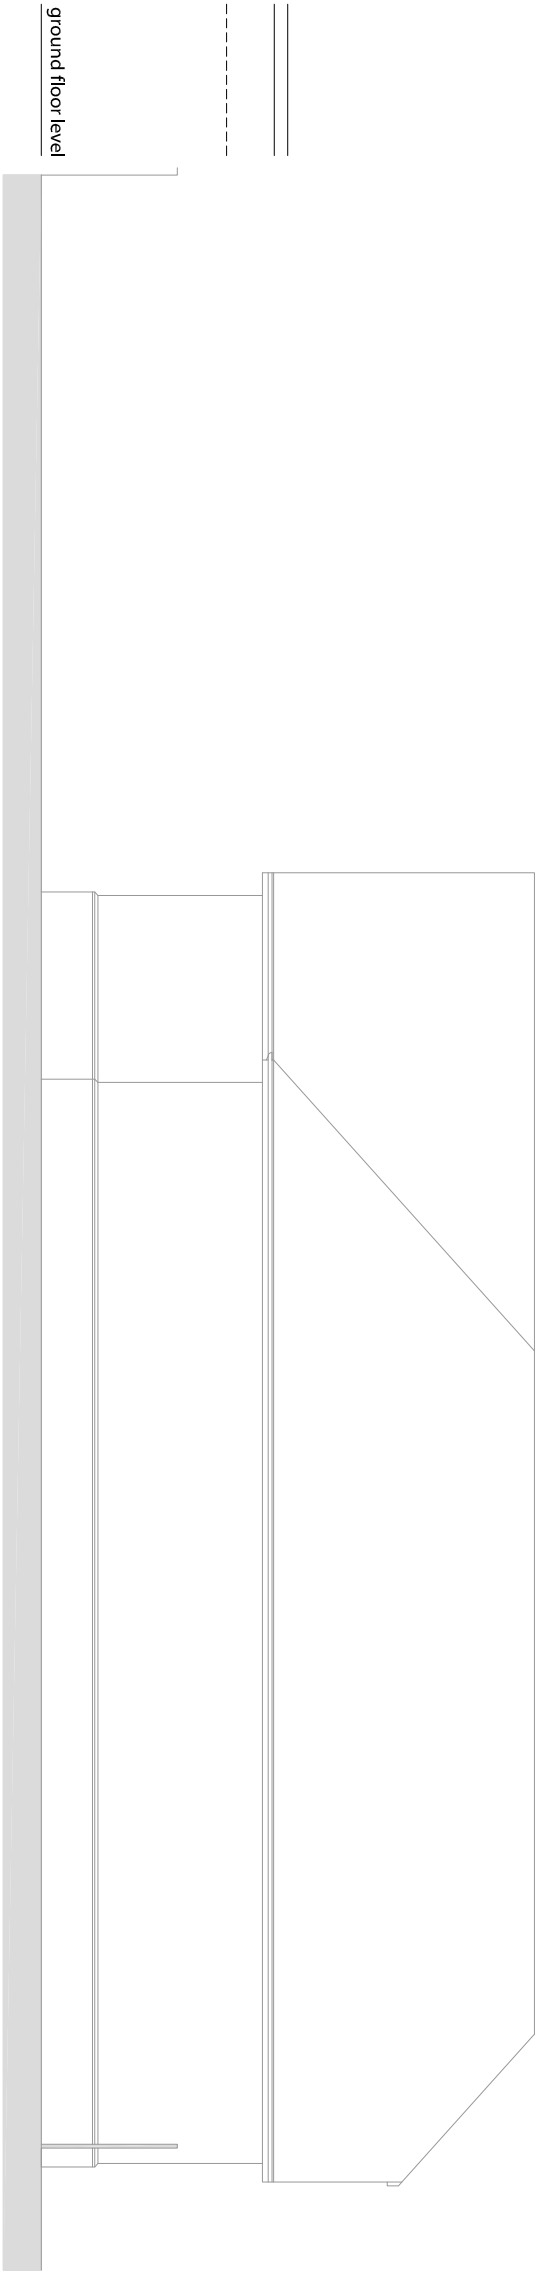


existing south elevation

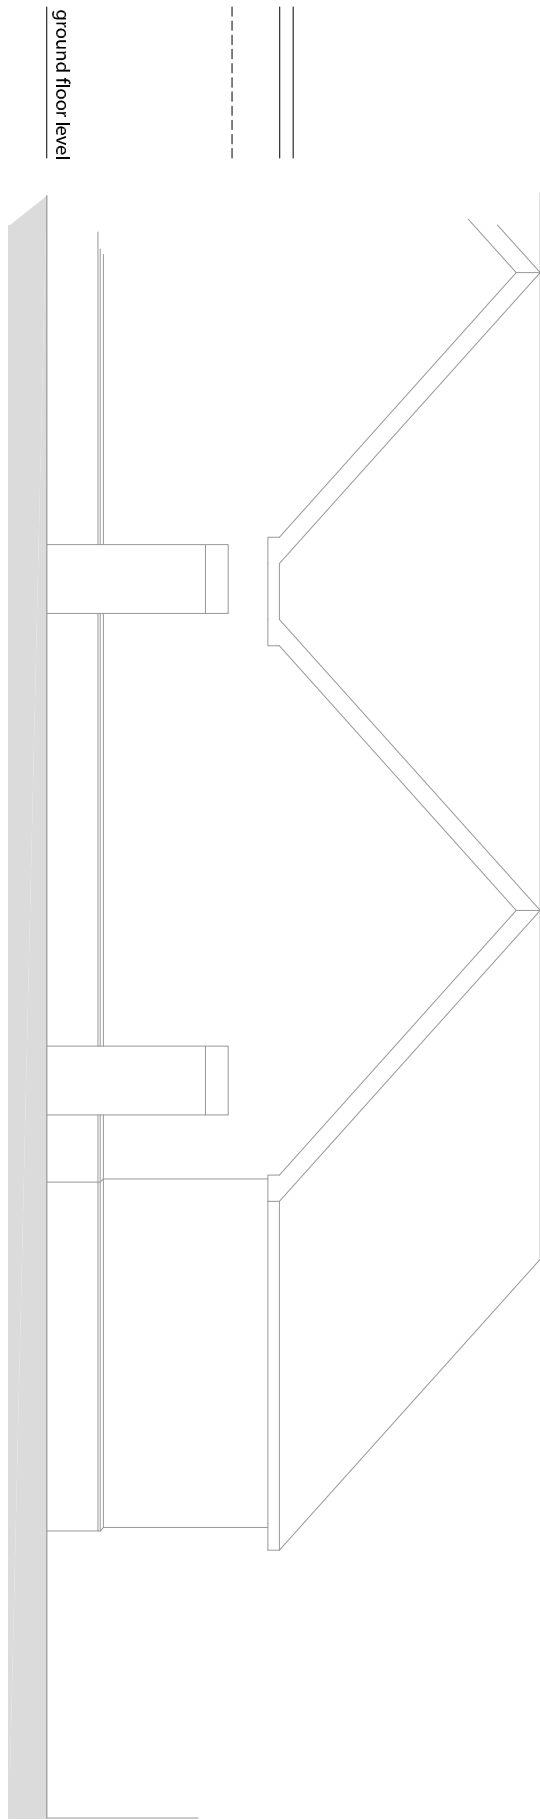

existing west elevation

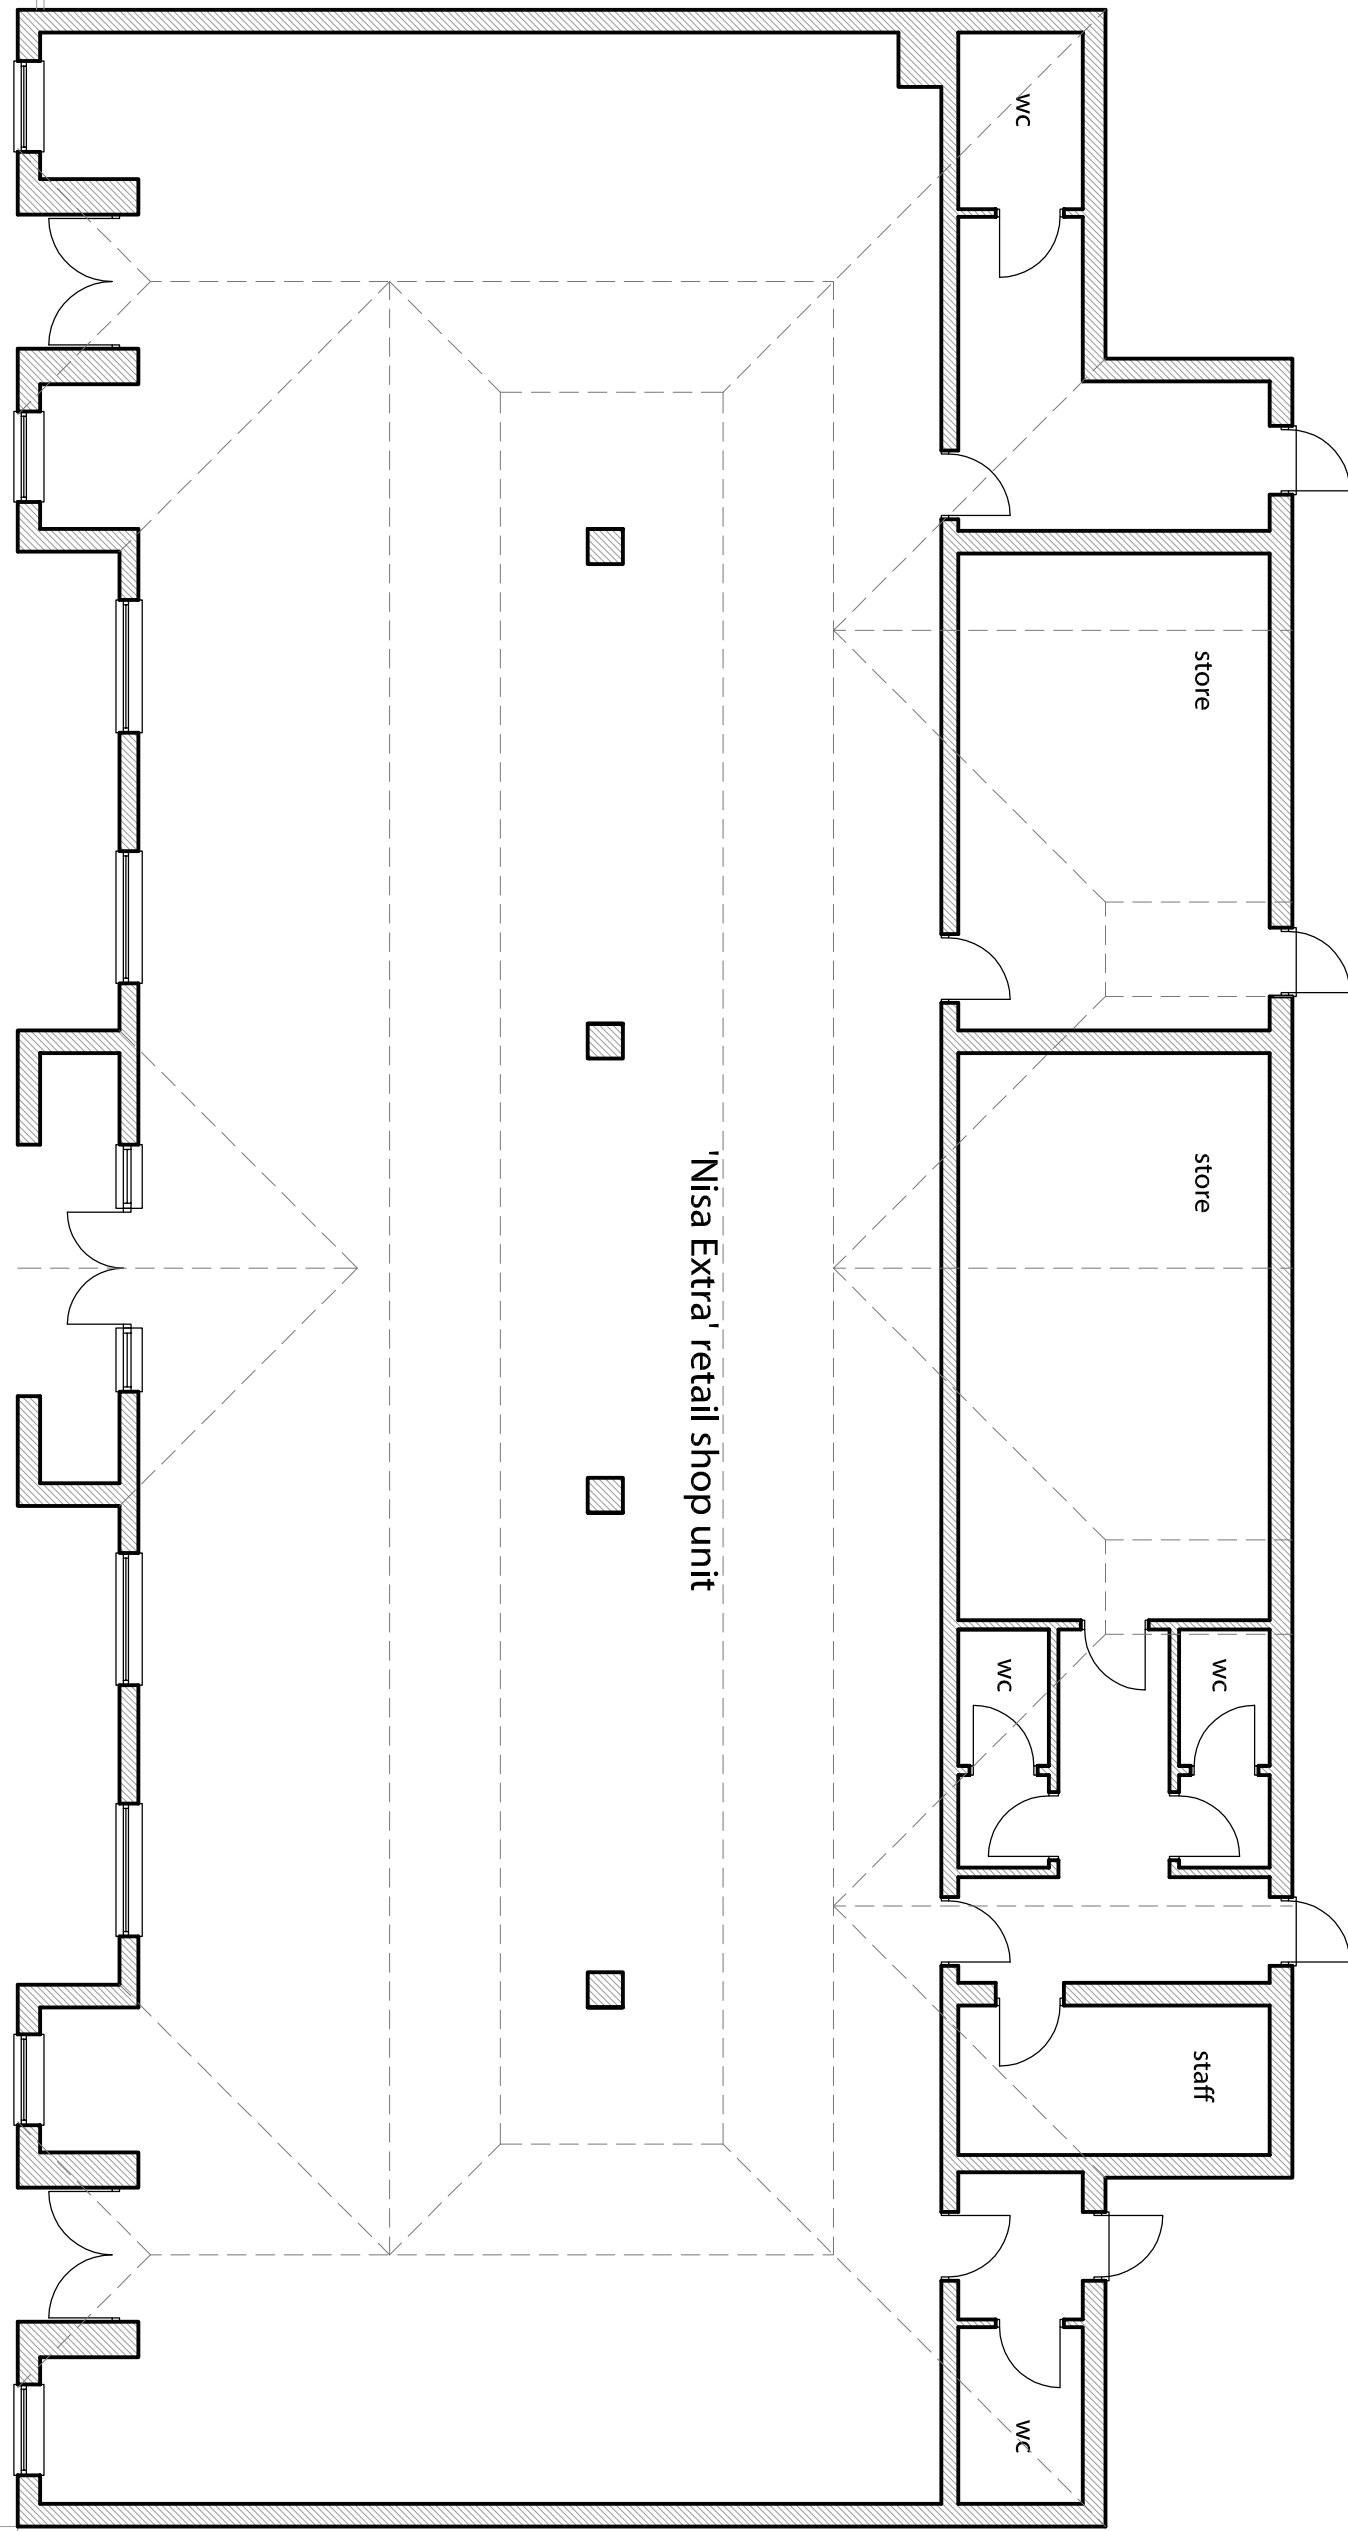


existing ground floor plan, site plan and roof plan over

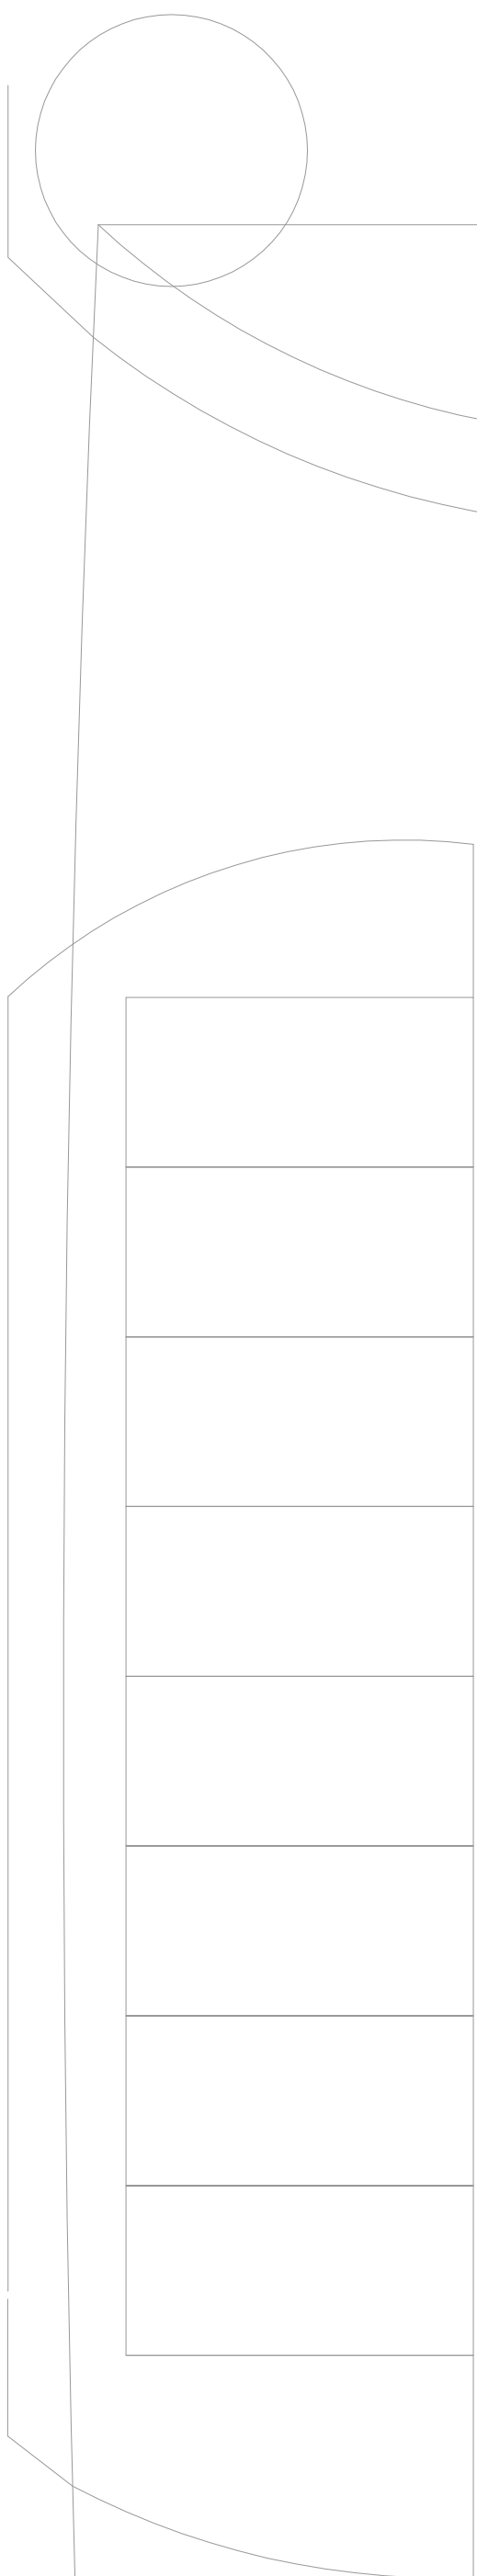

snowberry crescent

planning

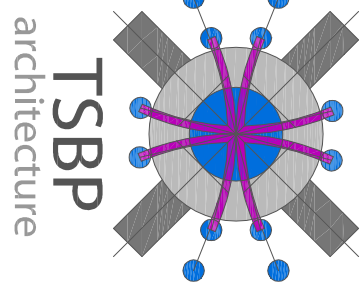

DATE 15 JUNE 2012
TIME 11:00
DRAWN BY 801
CHECKED BY 1
DESIGNED BY 2
PROJECT 3
PROJECT 4
PROJECT 5m
PROJECT 10m
Existing Floor Plan, Roof Plan and Elevations