




Existing Elevations

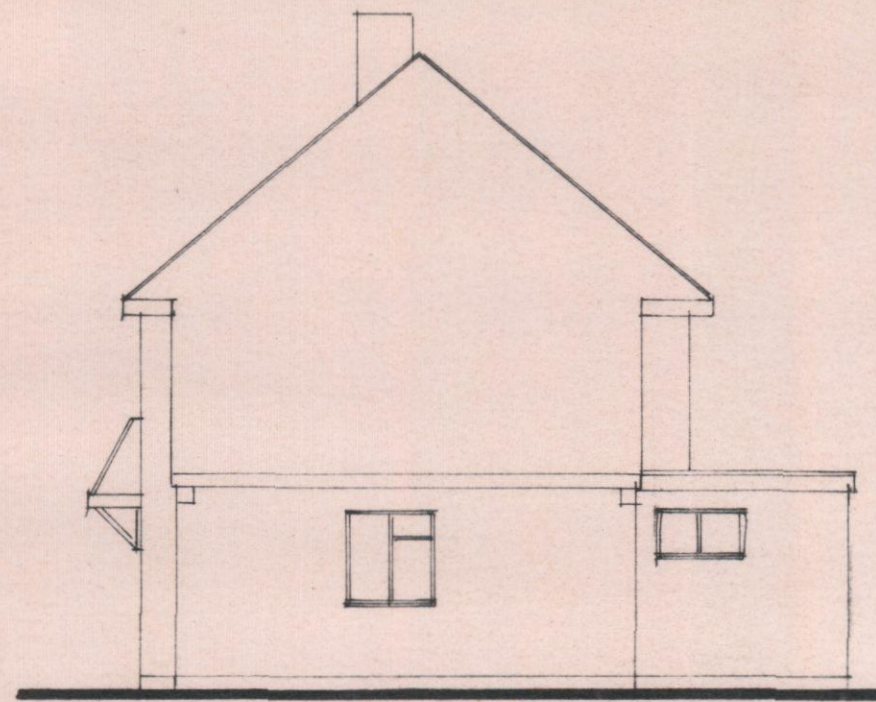


North East Elevation.

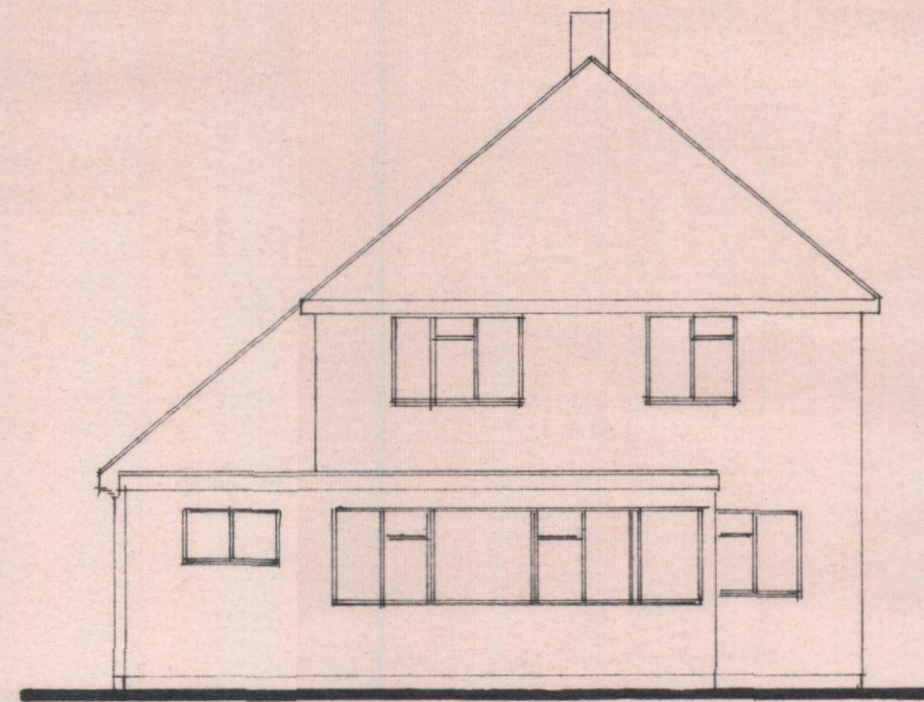


North West Elevation.

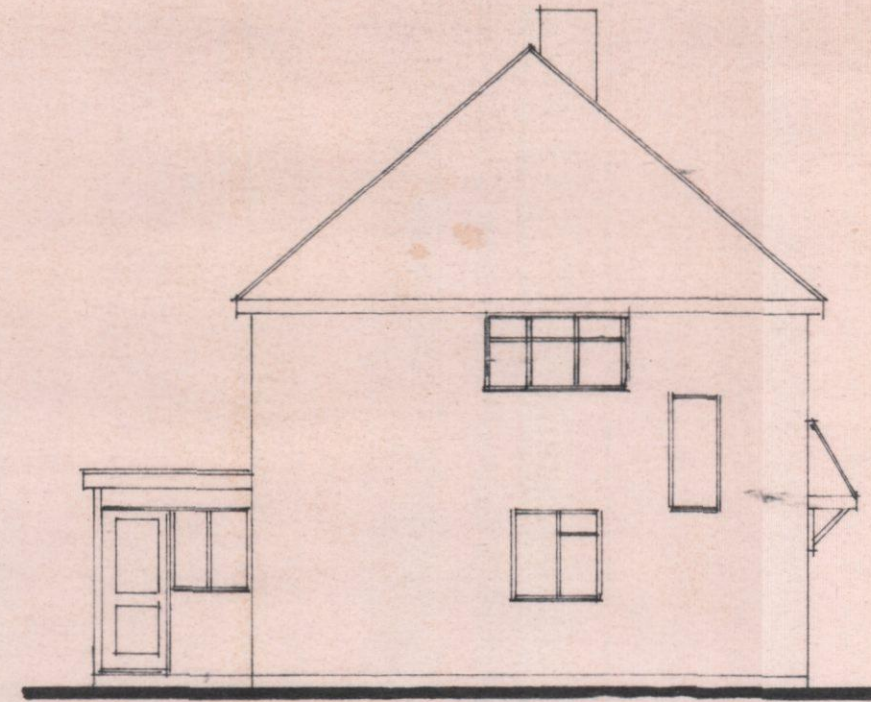


South West Elevation.

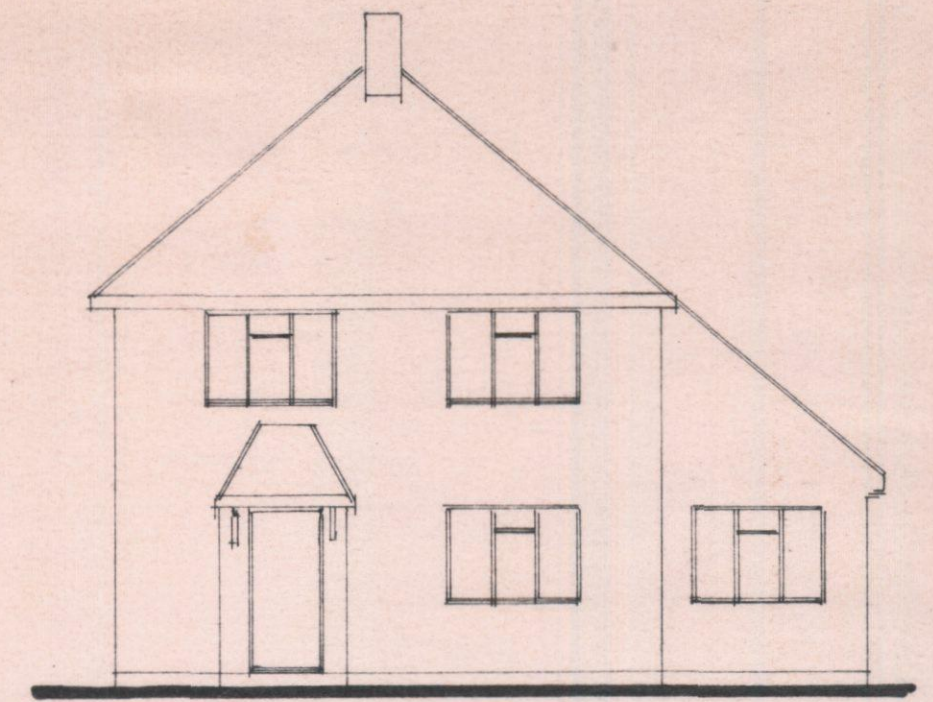

South East Elevation.

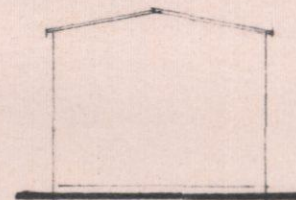


N. W. Elev

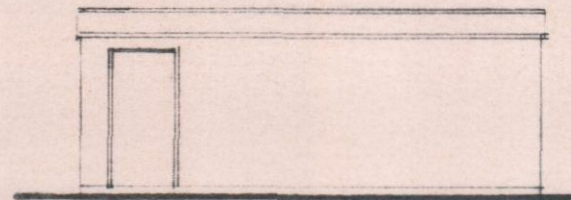


South West Elevation.


Concrete prefabricated garage (Existing)

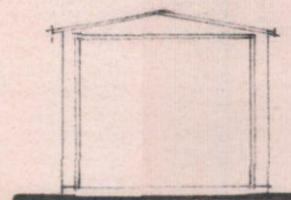


S. E. Elev

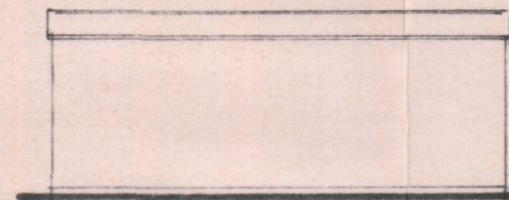


North East Elevation.

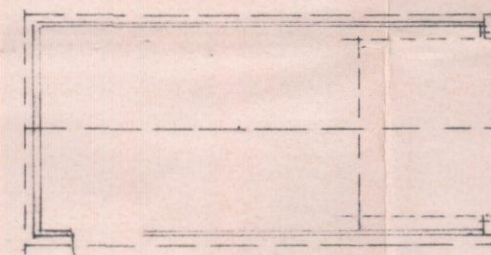


Floor Layout.

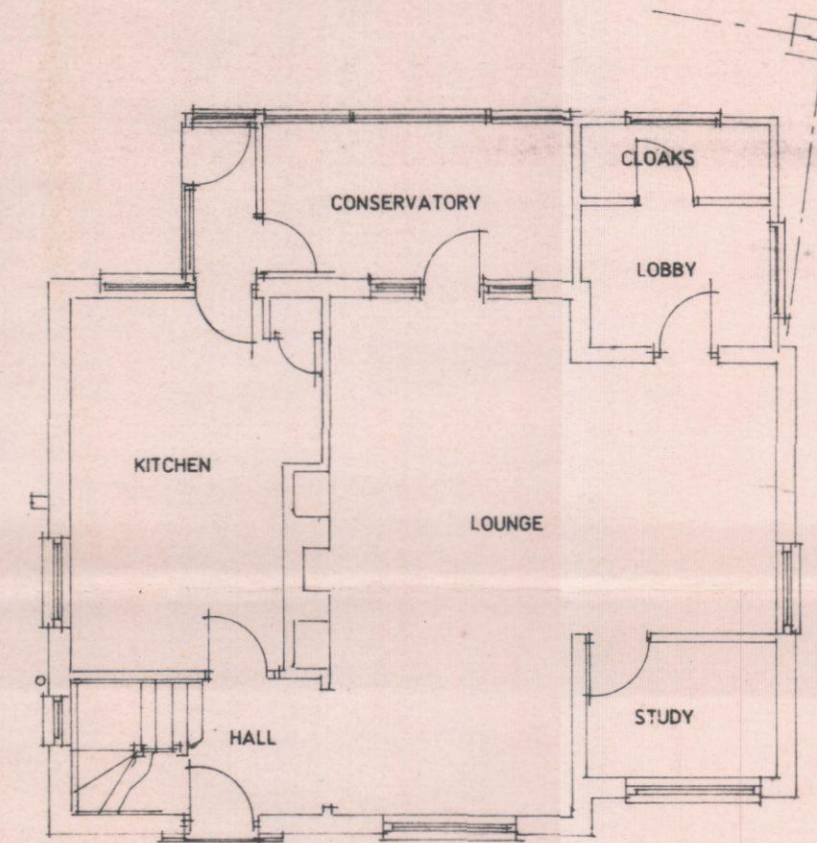


Existing Ground Floor and First Floor Layouts.

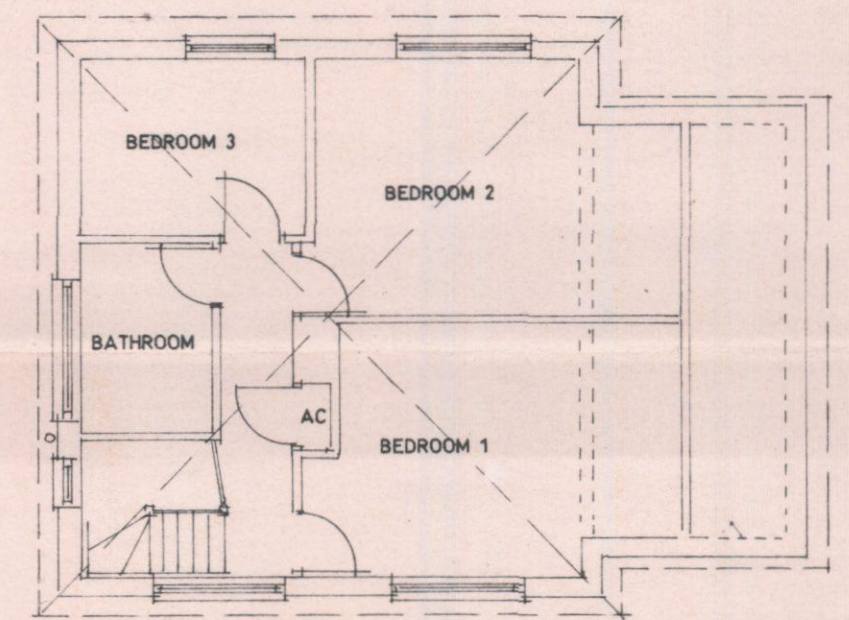


Proposed Garage

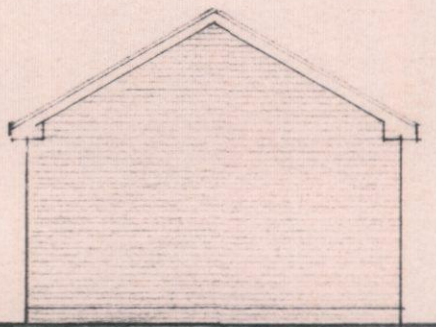

N.W. Elev.

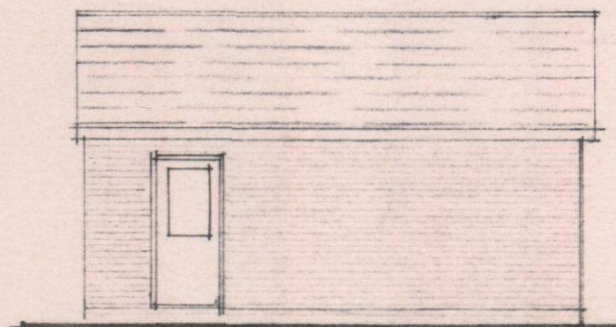


South West Elevation.

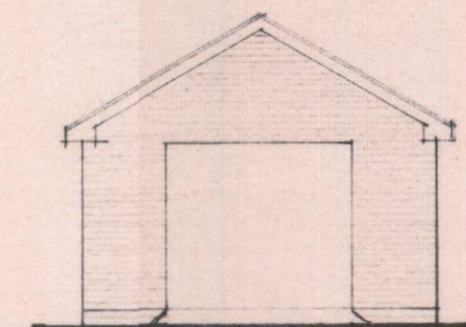

S.E. Elev.



North East Elevation.

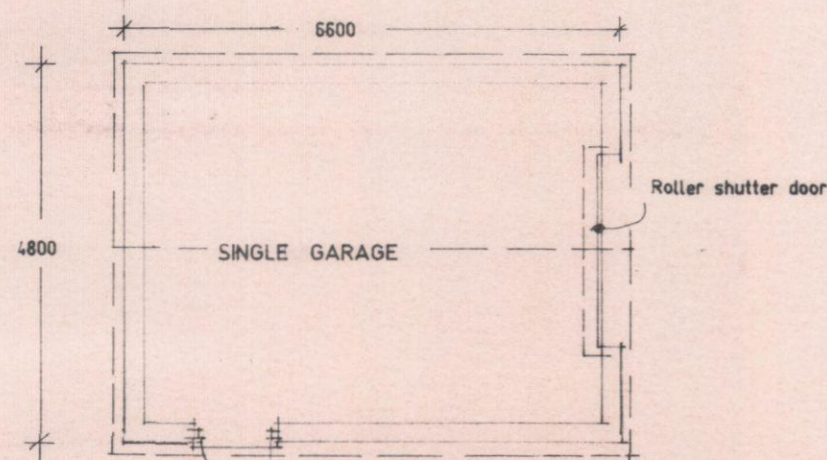

Floor Layout.



Proposed side / rear extension plus replacement detached garage at 2 Norris Gardens, Warblington, Havant, Hants. PO9 2TT

D Reynolds Esq..

Scale 1:100

Date February 2012

A2 Drawing Number

2

Revision