




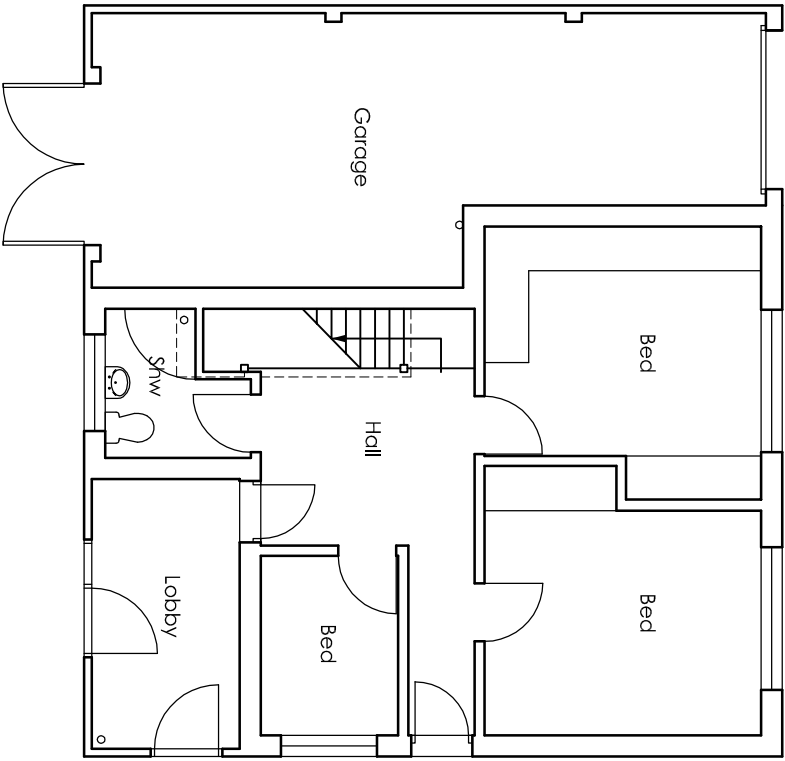

Ground floor

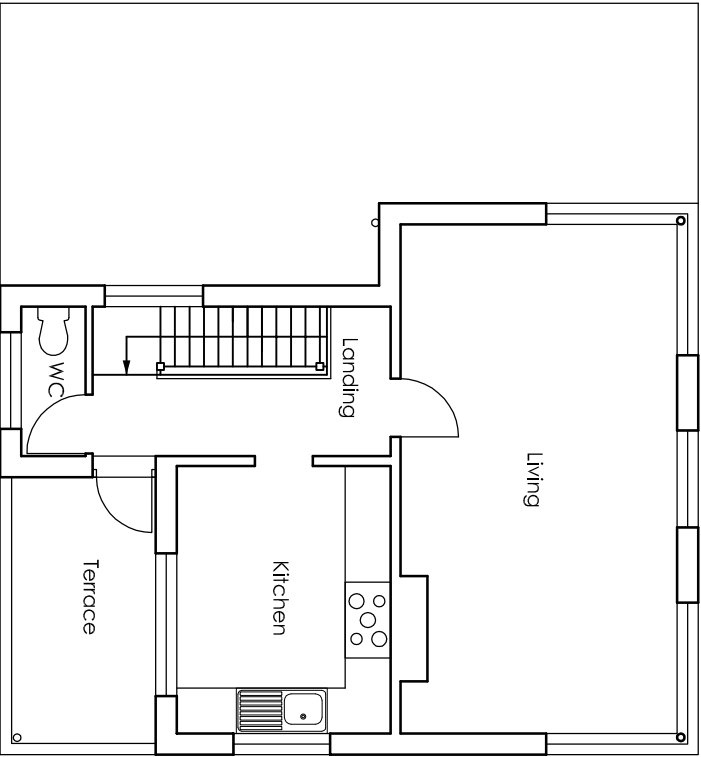


First floor

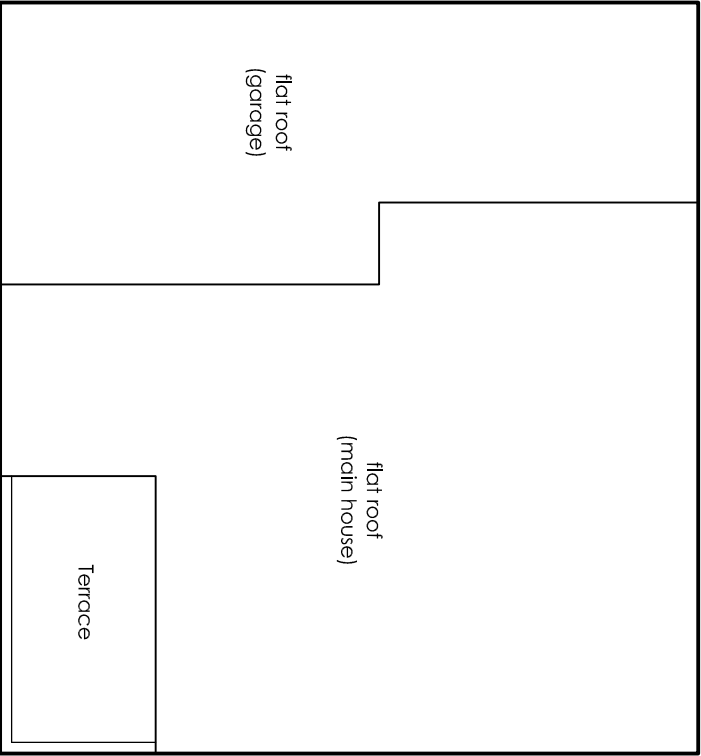

Roof

SCALE 1:100

 

PROJECT:

Single storey rear extension
29 Itchenor Road, Hayling Island

DRAWING:

Existing floor plans

DWG No:

251 PL02

REVISION:

00

SCALE:

1:100@A3