

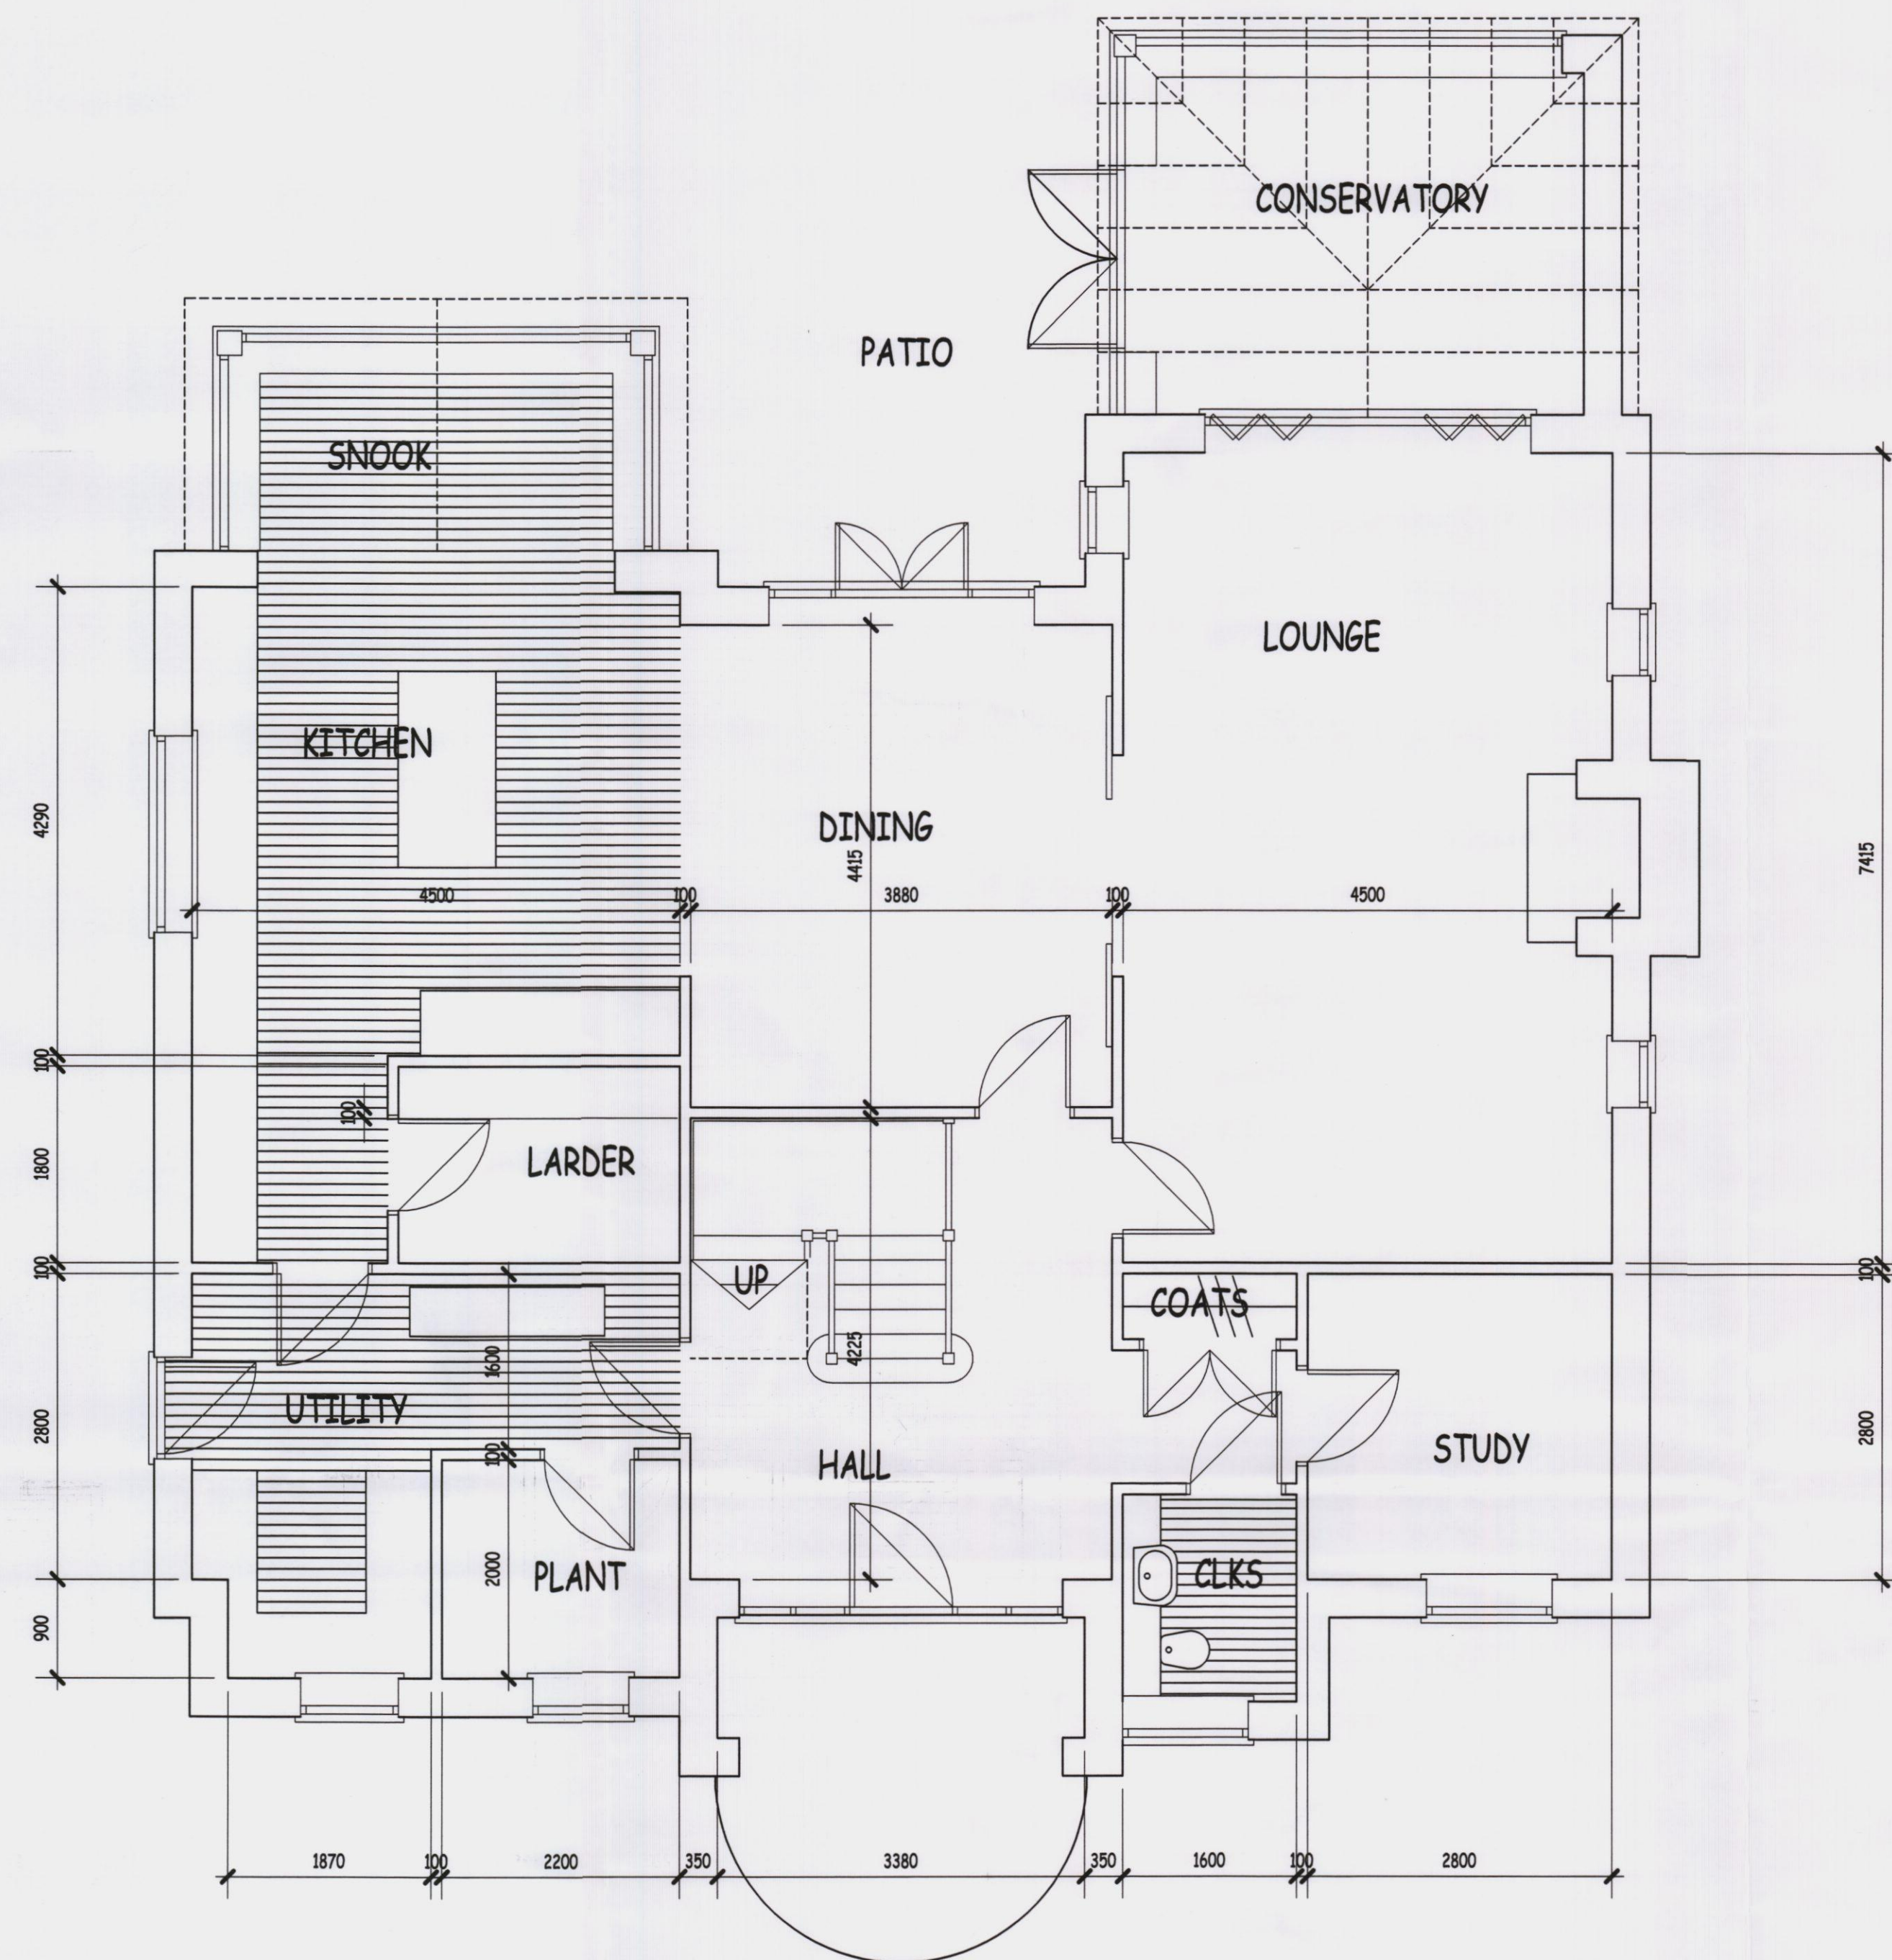
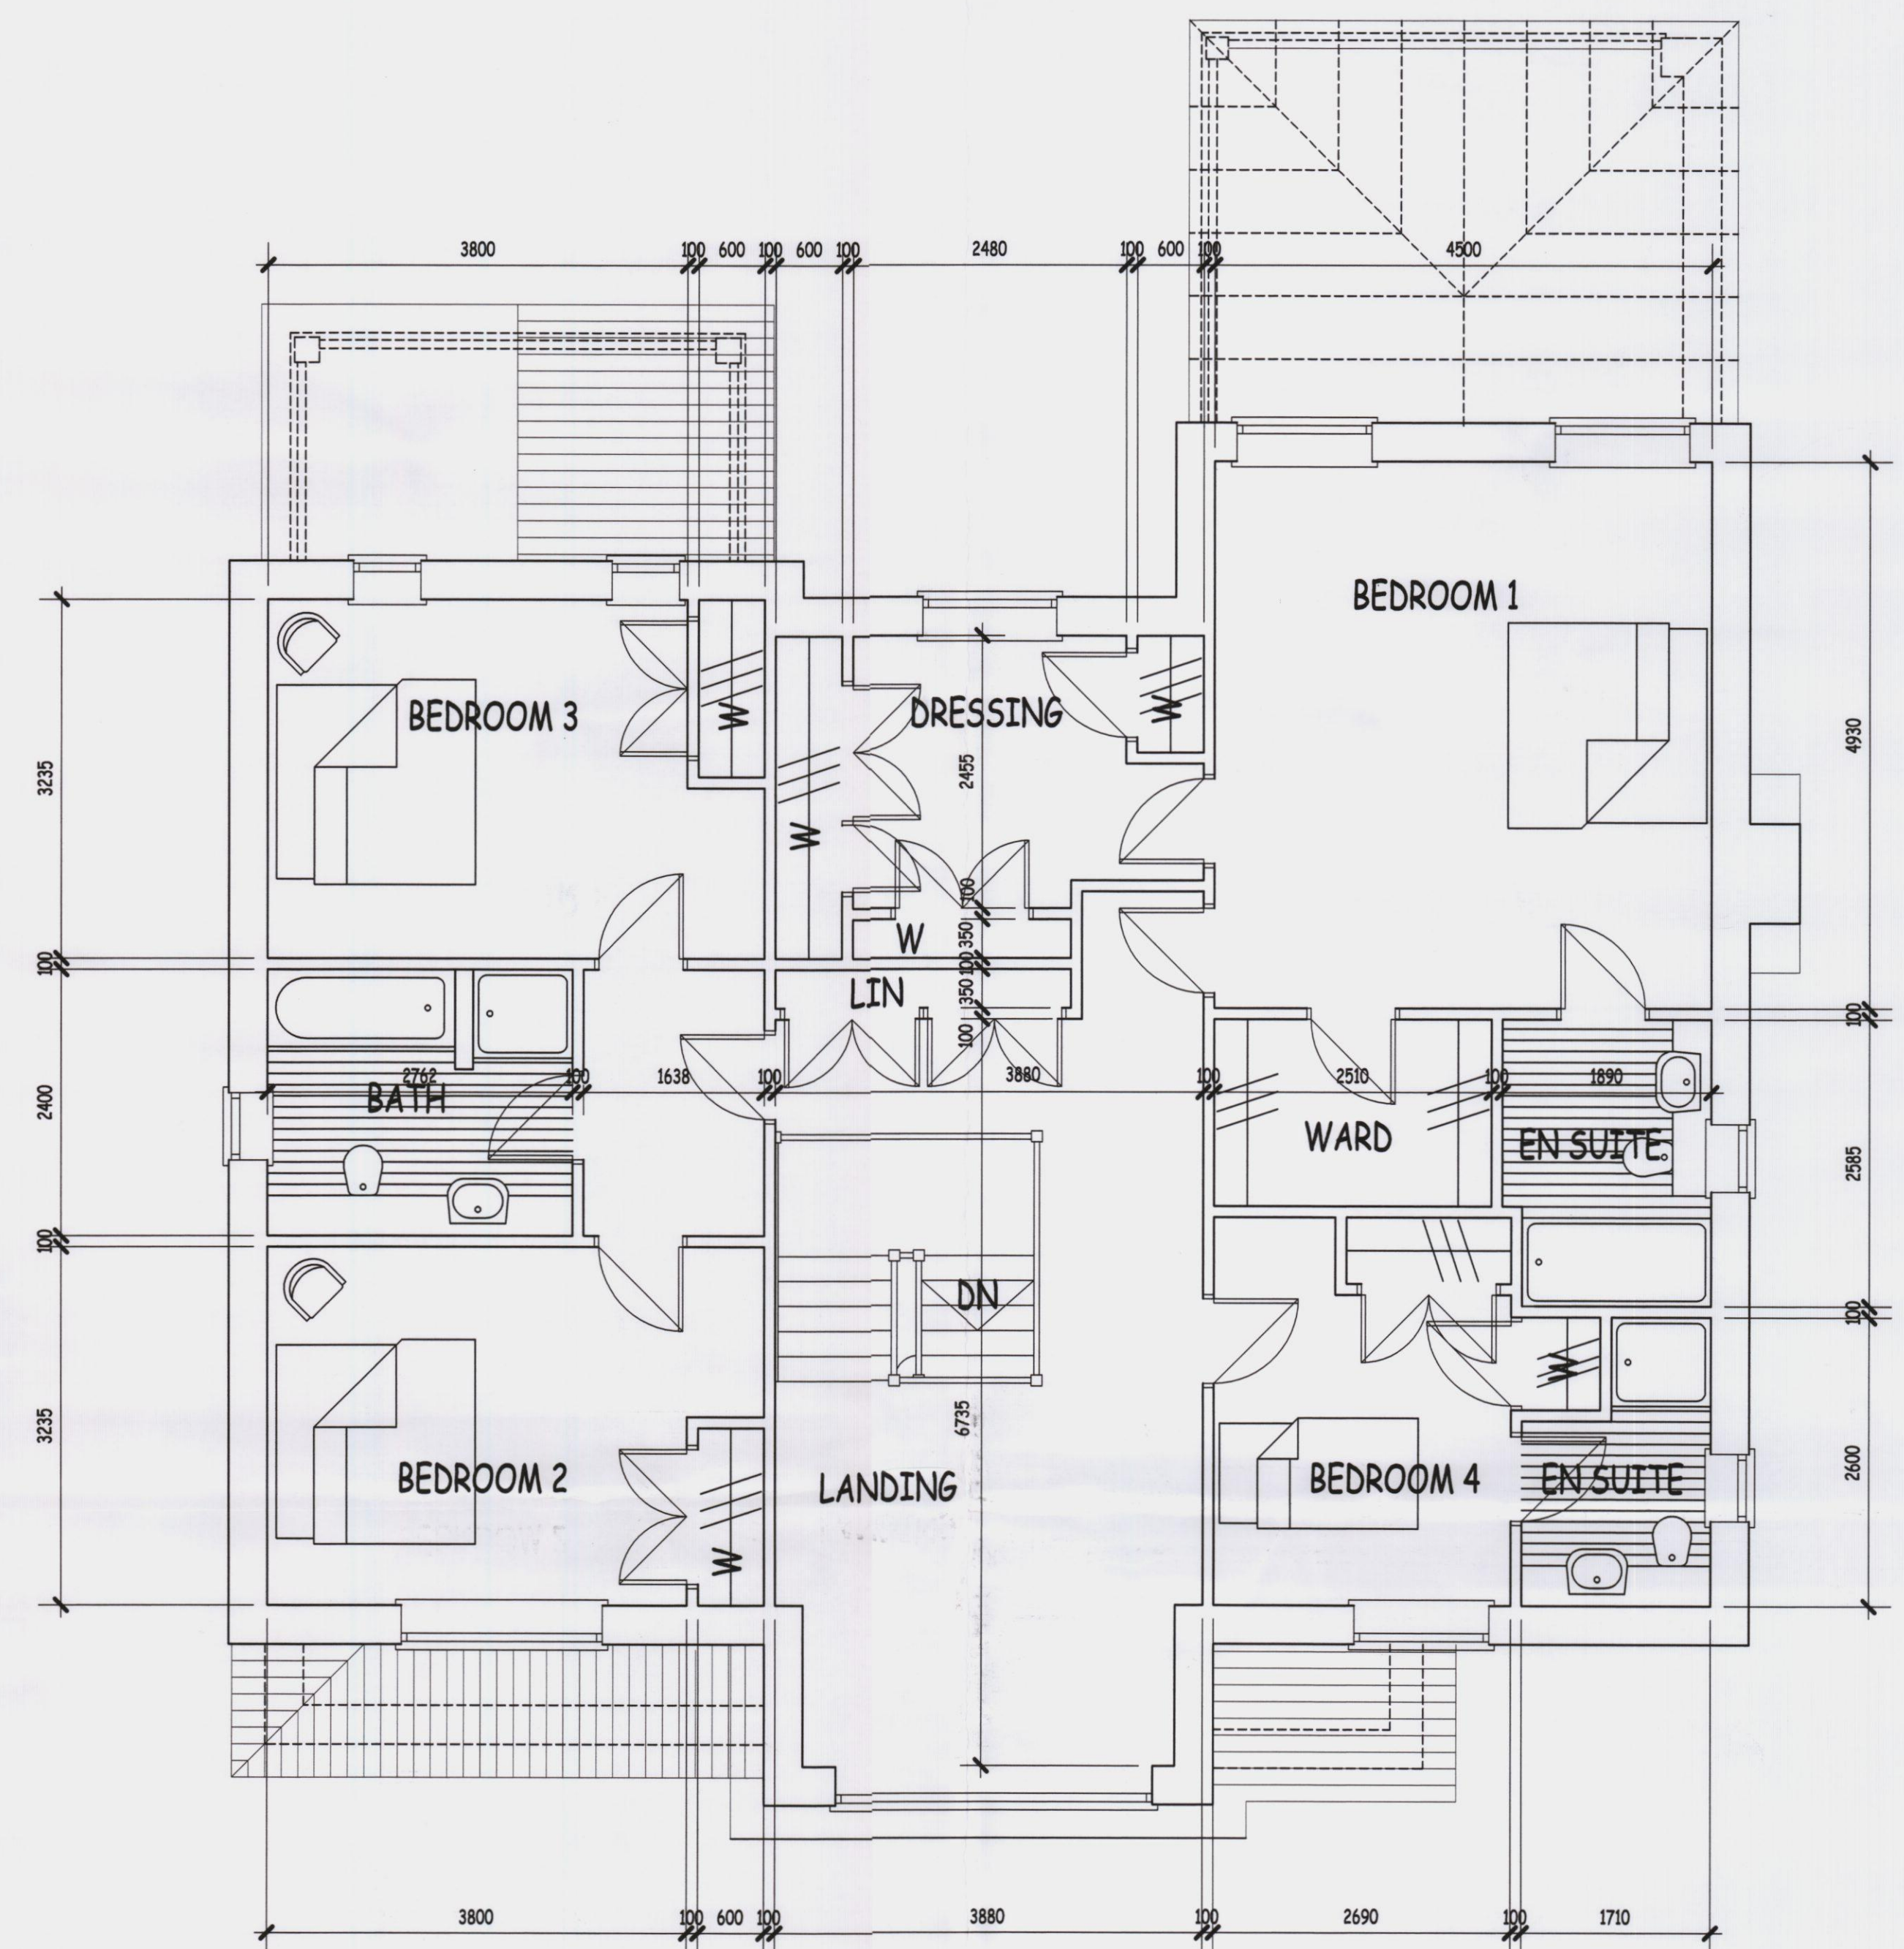


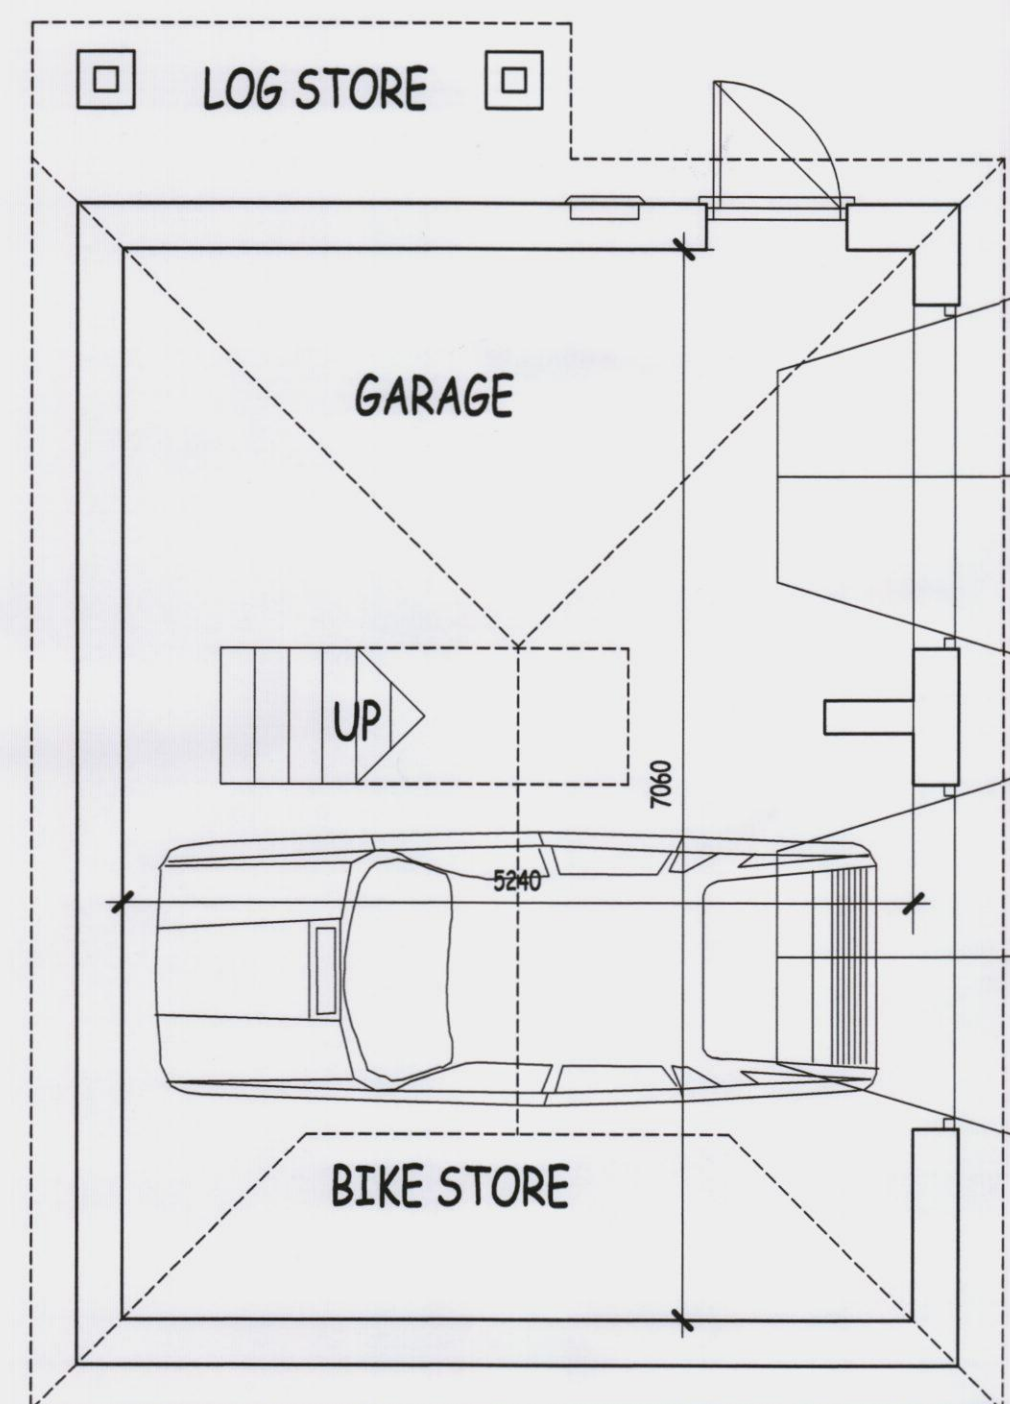

GROUND FLOOR PLAN

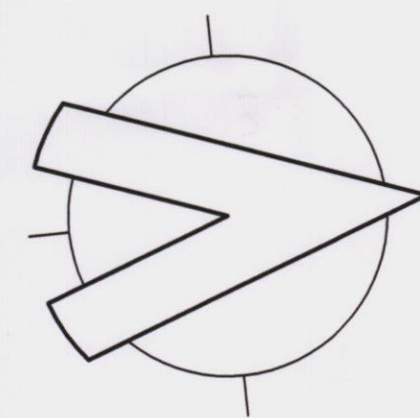

FIRST FLOOR PLAN

RECEIVED
HAVANT BOROUGH COUNCIL
26 JAN 2013

This drawing is protected by copyright and may not be copied or disclosed to third parties without the expressed permission of Town & Country Architecture.
Preference should be given to written figured dimensions over scale measurements.
Discrepancies of any kind must be reported to Town & Country Architecture.

Town & Country ARCHITECTURE

ARCHITECTURAL TECHNOLOGISTS
4 FOXGLOVES
THE MEADOWS
FAREHAM
HAMPSHIRE PO18 1BW

TELEPHONE: (01329) 238492
FACSIMILE: (01329) 238492

PROJECT
FLOOR PLANS
40 St Catherines Road
Hayling Island
Hampshire

CLIENT
Mr. & Mrs. M. Seddon

SCALE: 1:50 [A1] DATE: _____

DRAWN: P.T.E. MCIAT ACIOB - CHECKED: _____

DRWG. NO. 25/12/07 REVISION: _____