




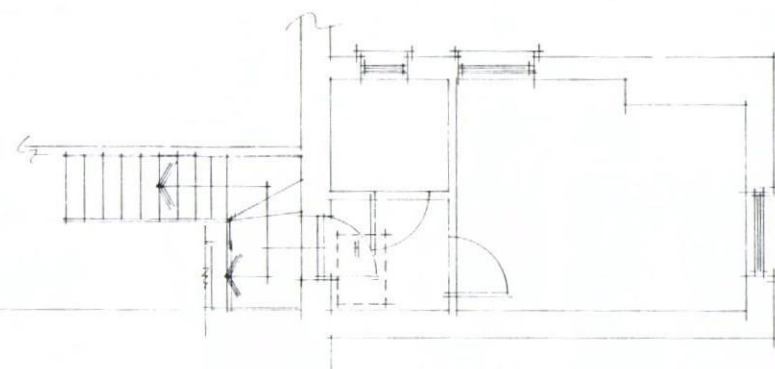

existing upper ground floor plan

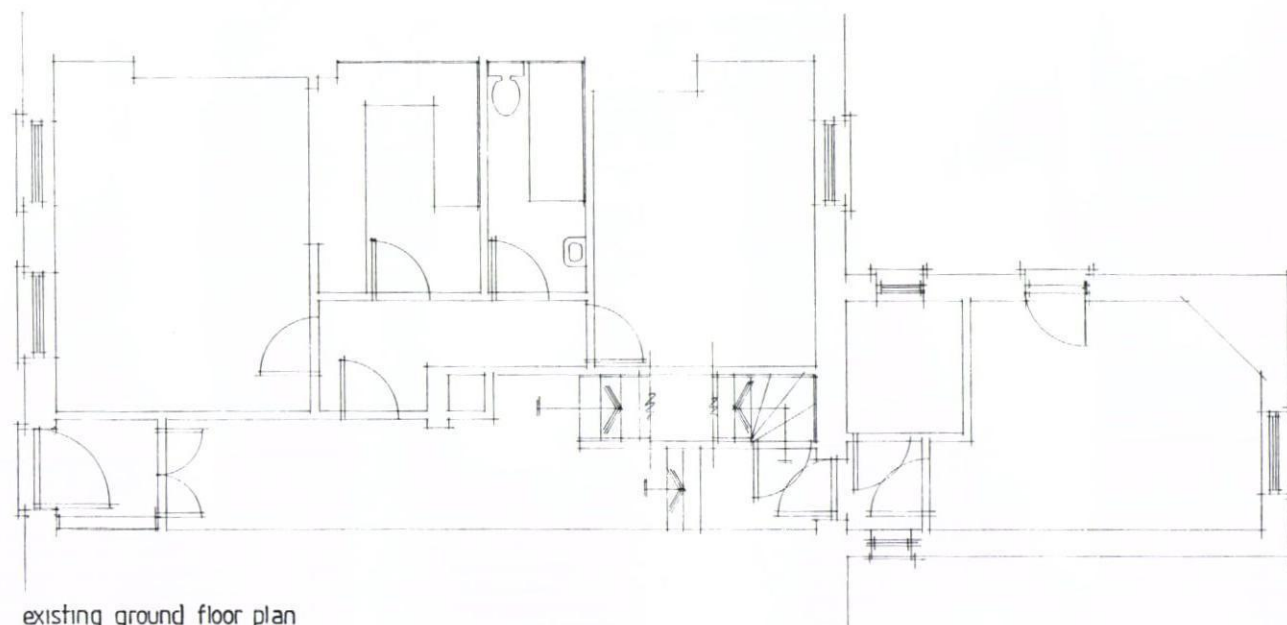

existing ground floor plan

 

A	DATE	REVISION
1	12/01/12	1

THORNS-YOUNG
ARCHITECTURAL

THORNS-YOUNG LTD.
212 London Road, North End, Portsmouth, PO2 8JQ
Tel: 023 9267 2883 Fax: 023 9266 3457

Client
mr b laly

Job Title
39 sea front
hayling island

Drawing Title
existing plans (ugf & gf)

Scale 1:50 at A1

Date sept '2011 Drawn by sa

Drg. No. 4127-11-2 Rev. 1