




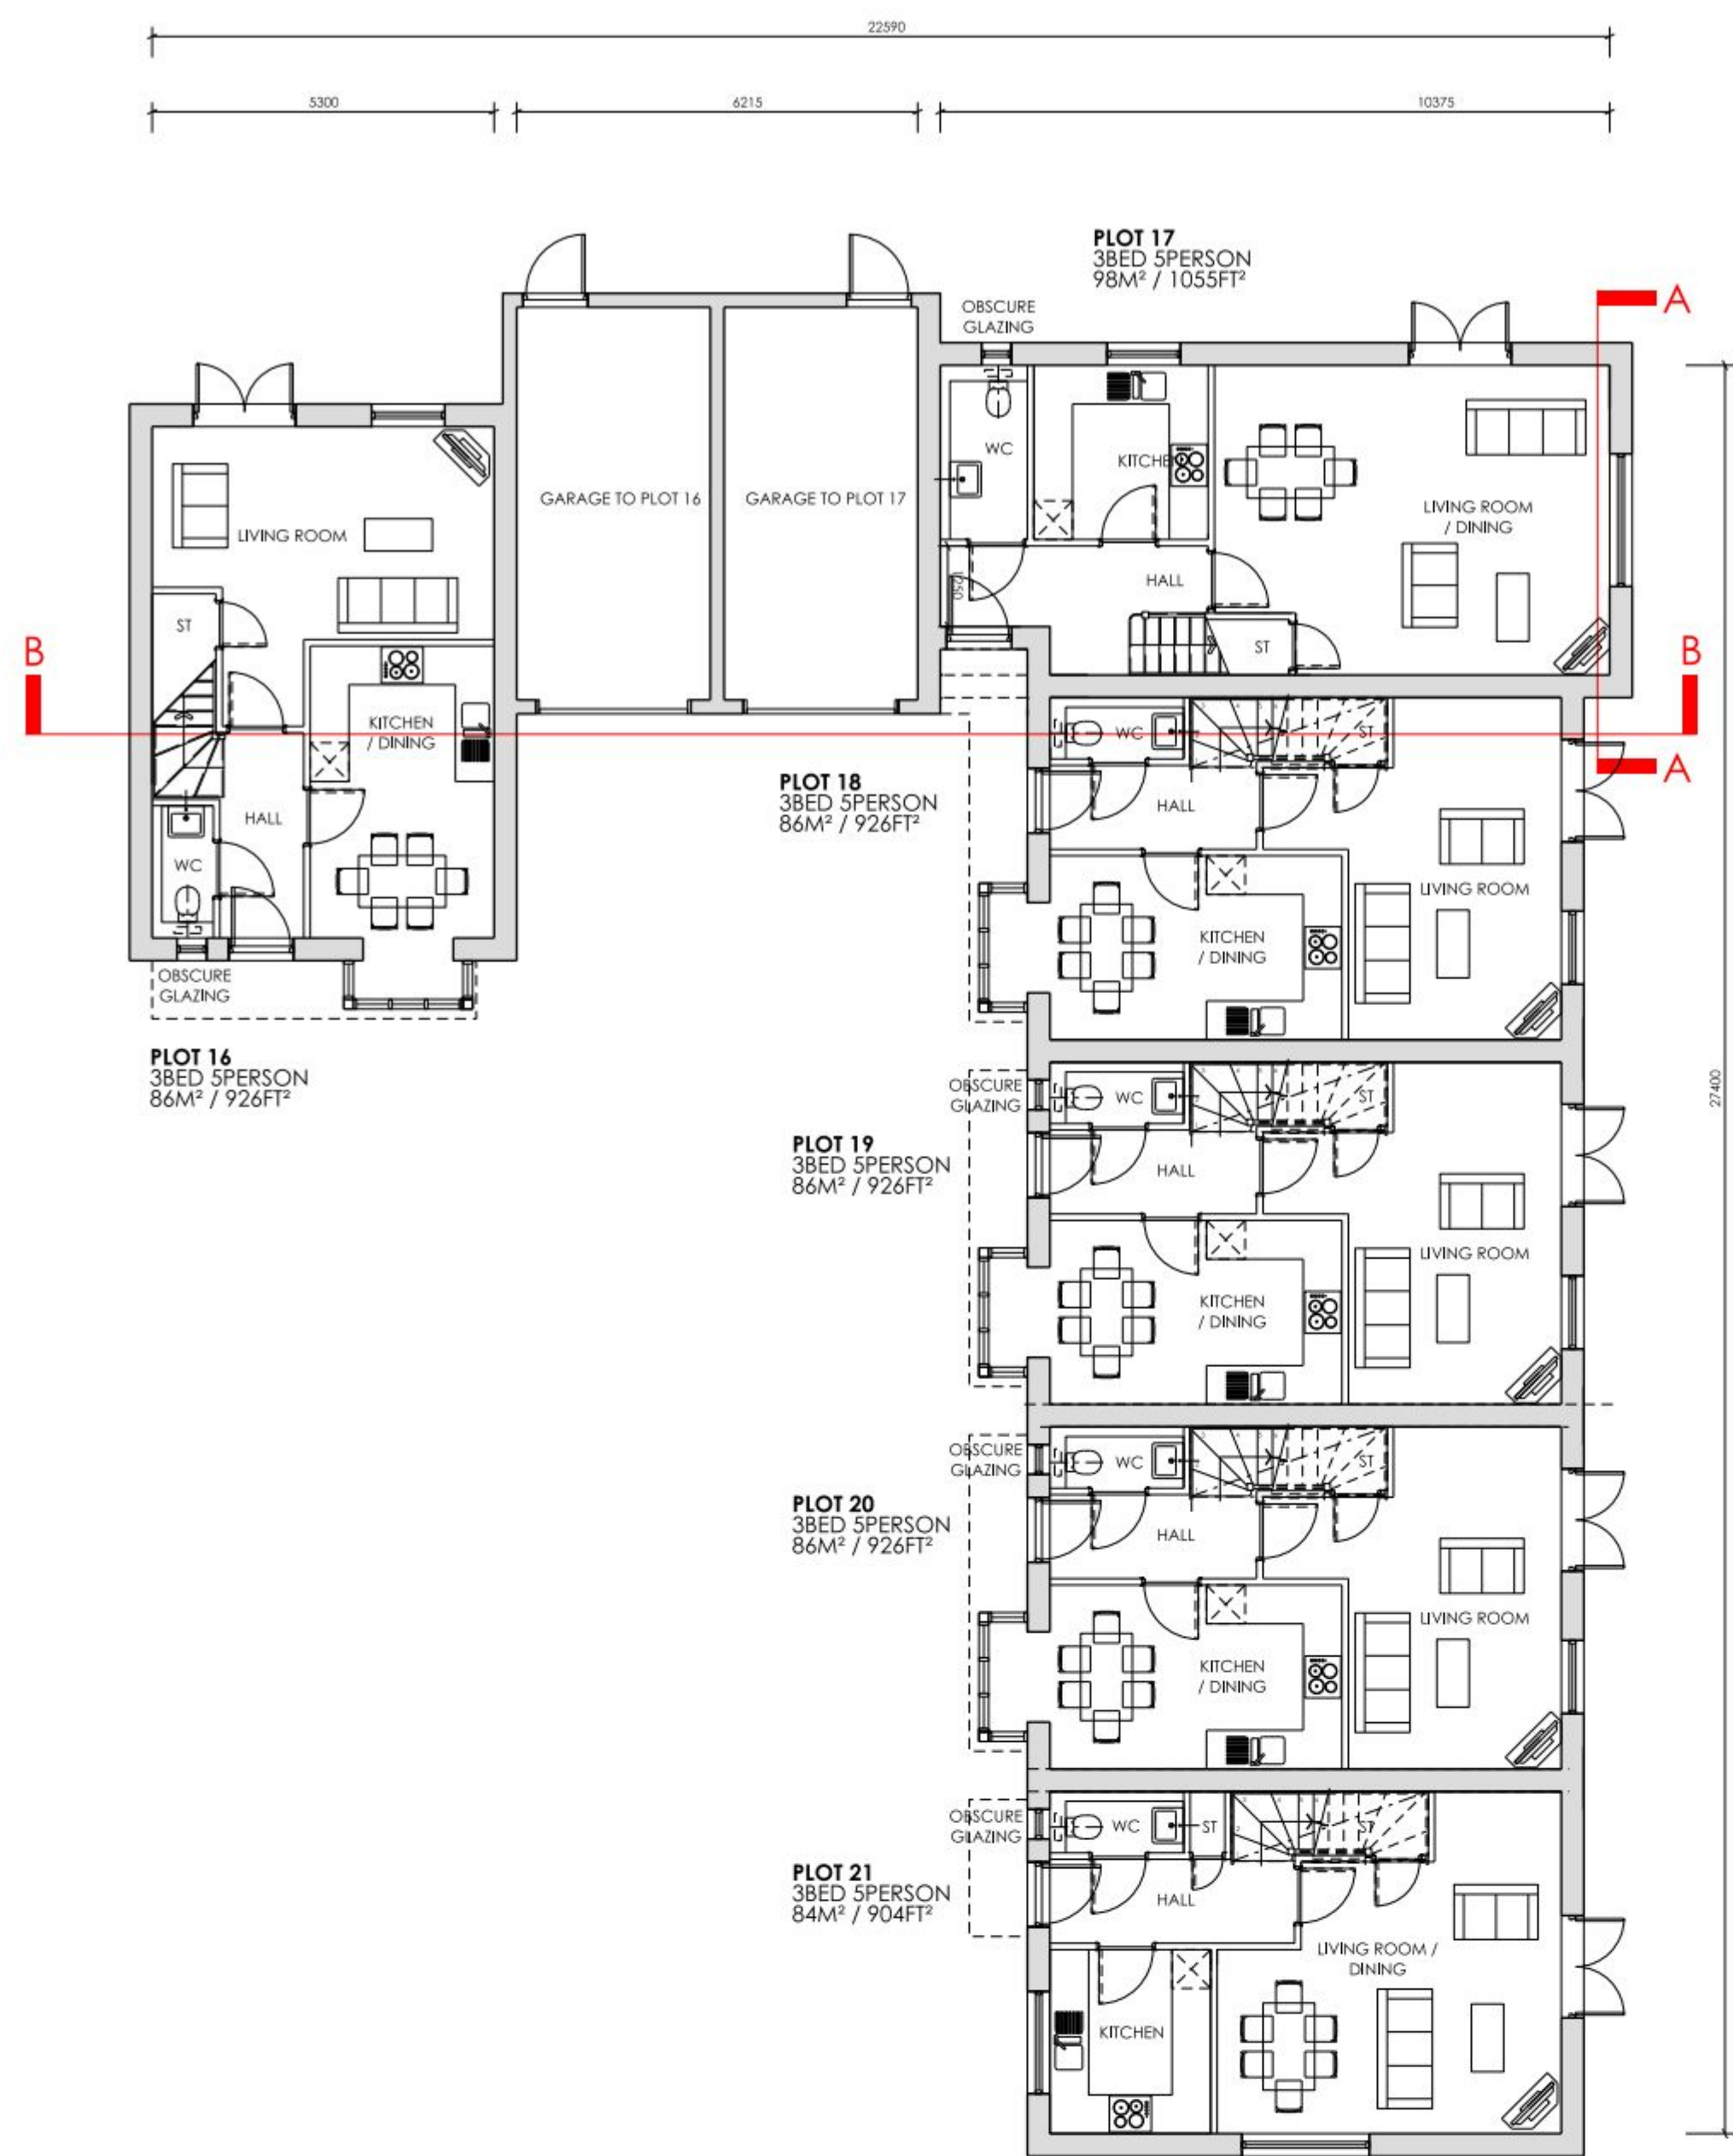


GROUND FLOOR PLAN
1:100 SCALE @ A1

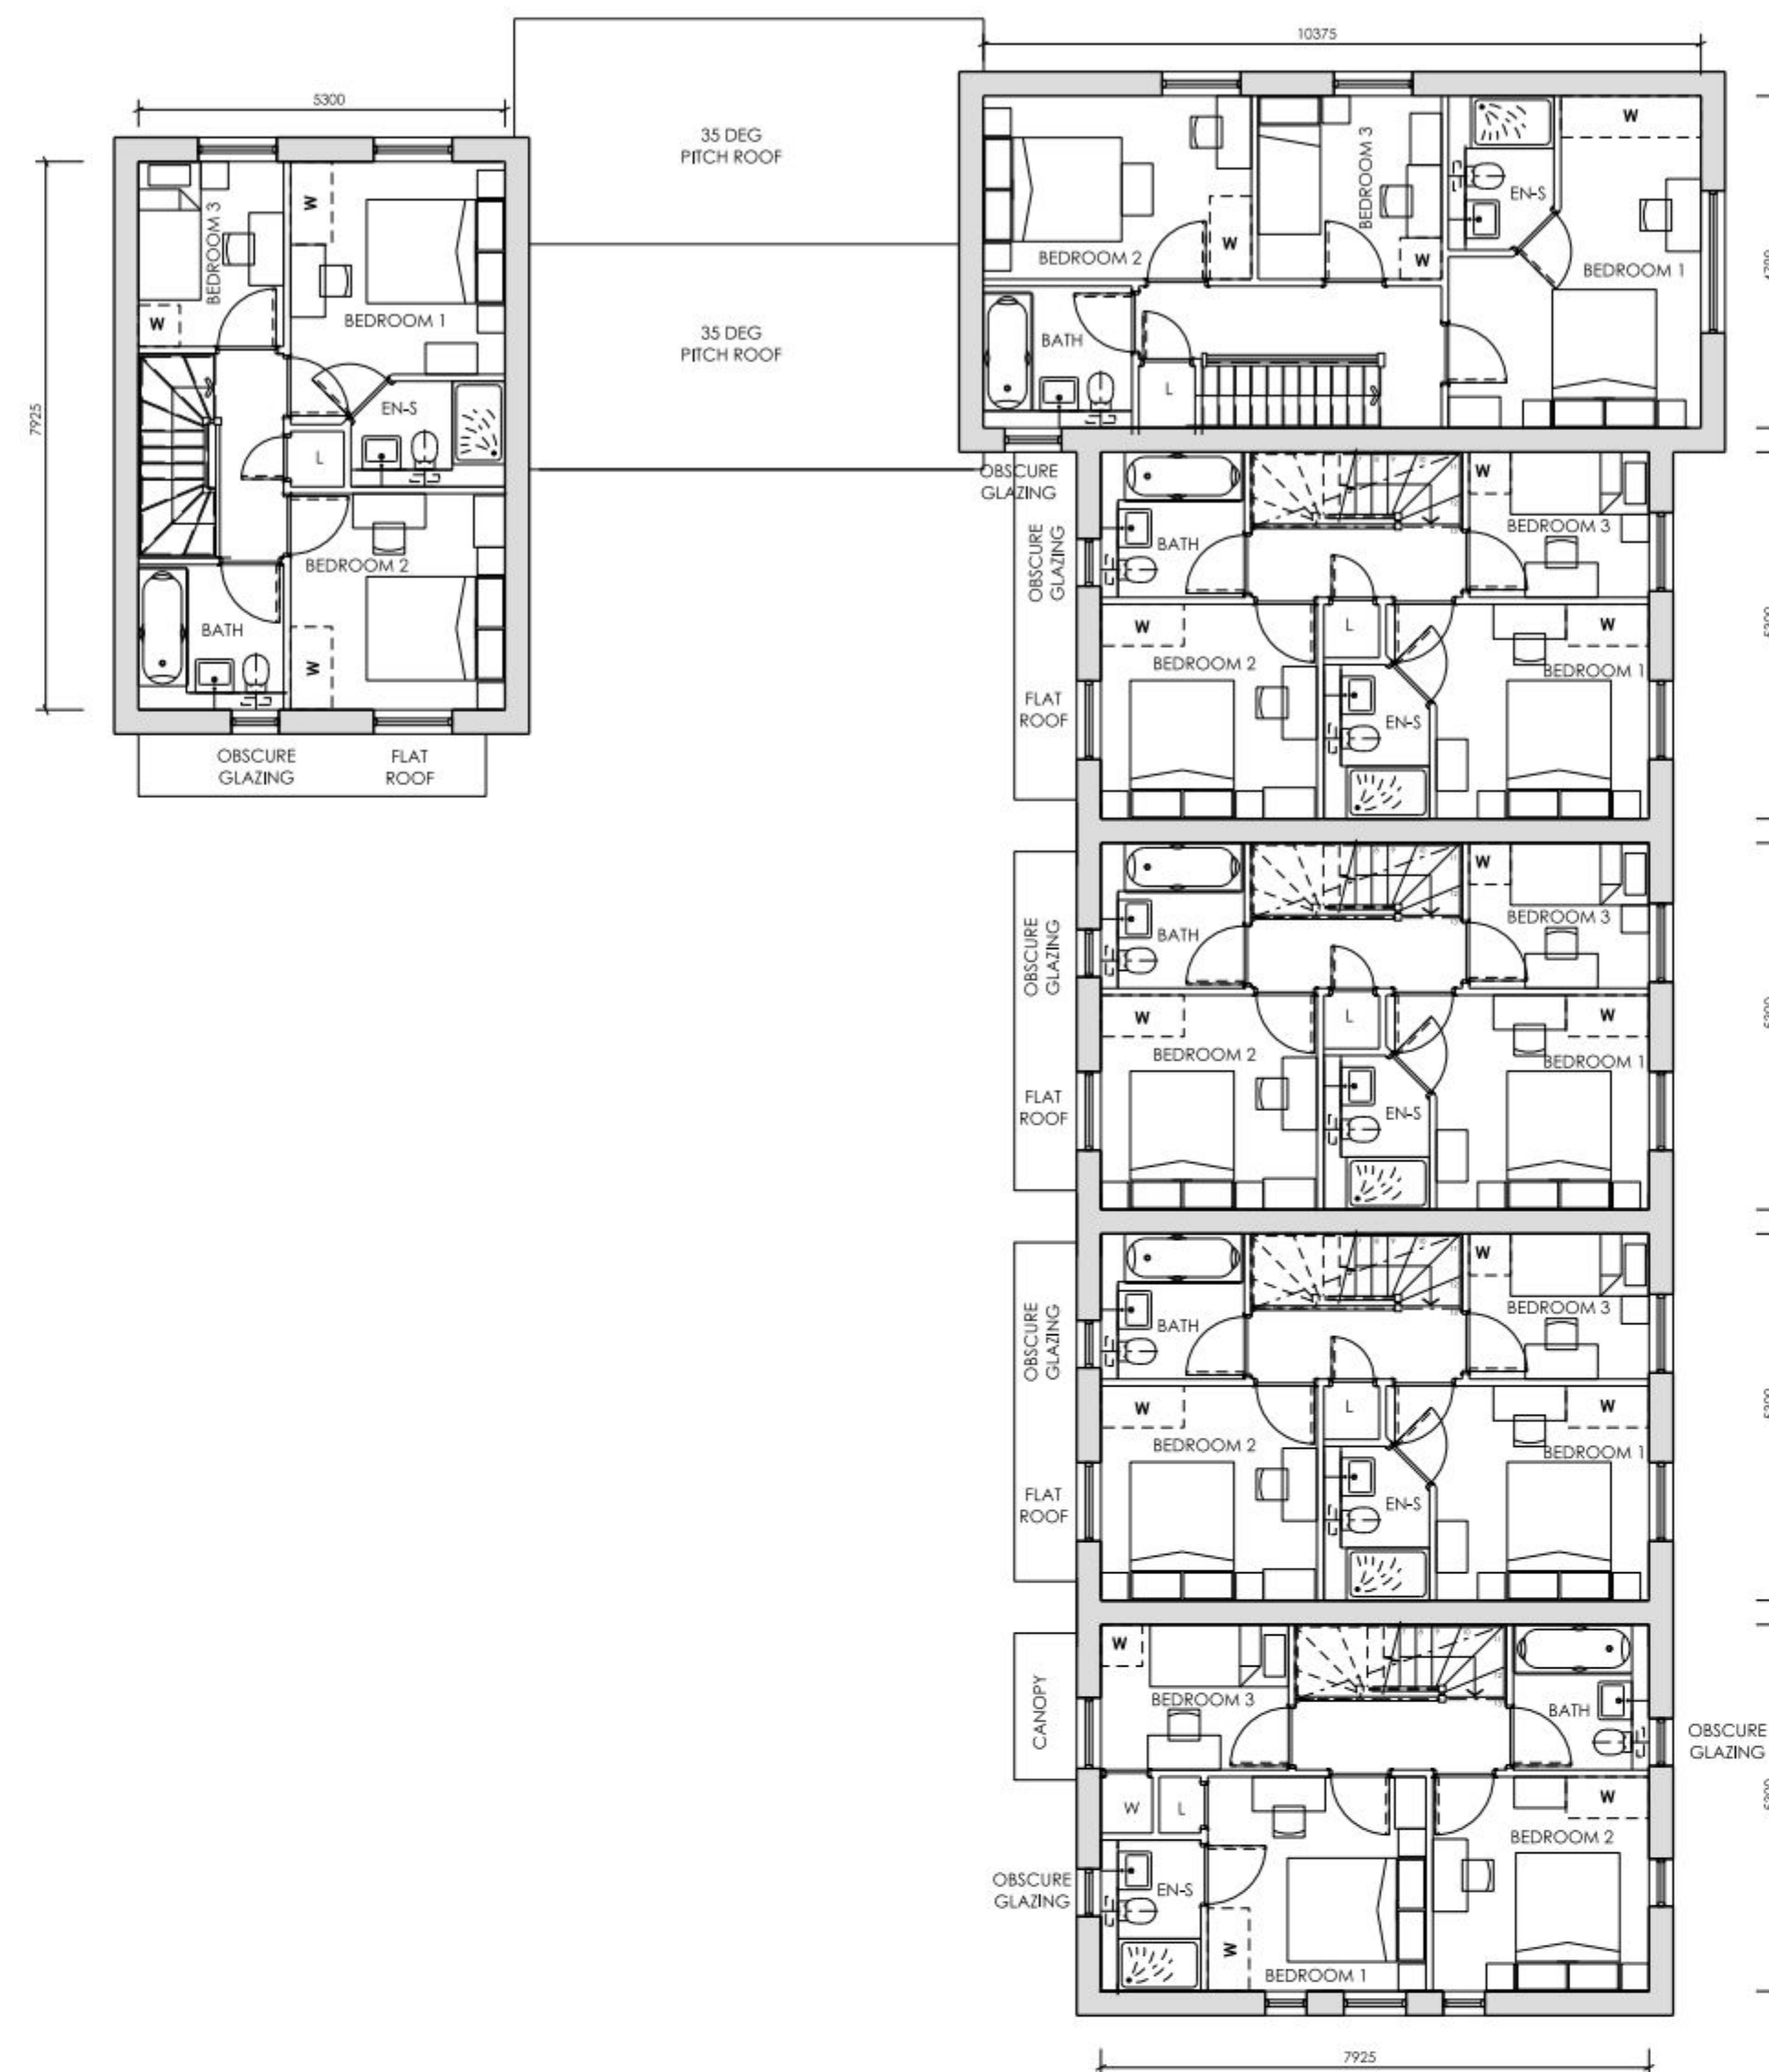


FIRST FLOOR PLAN

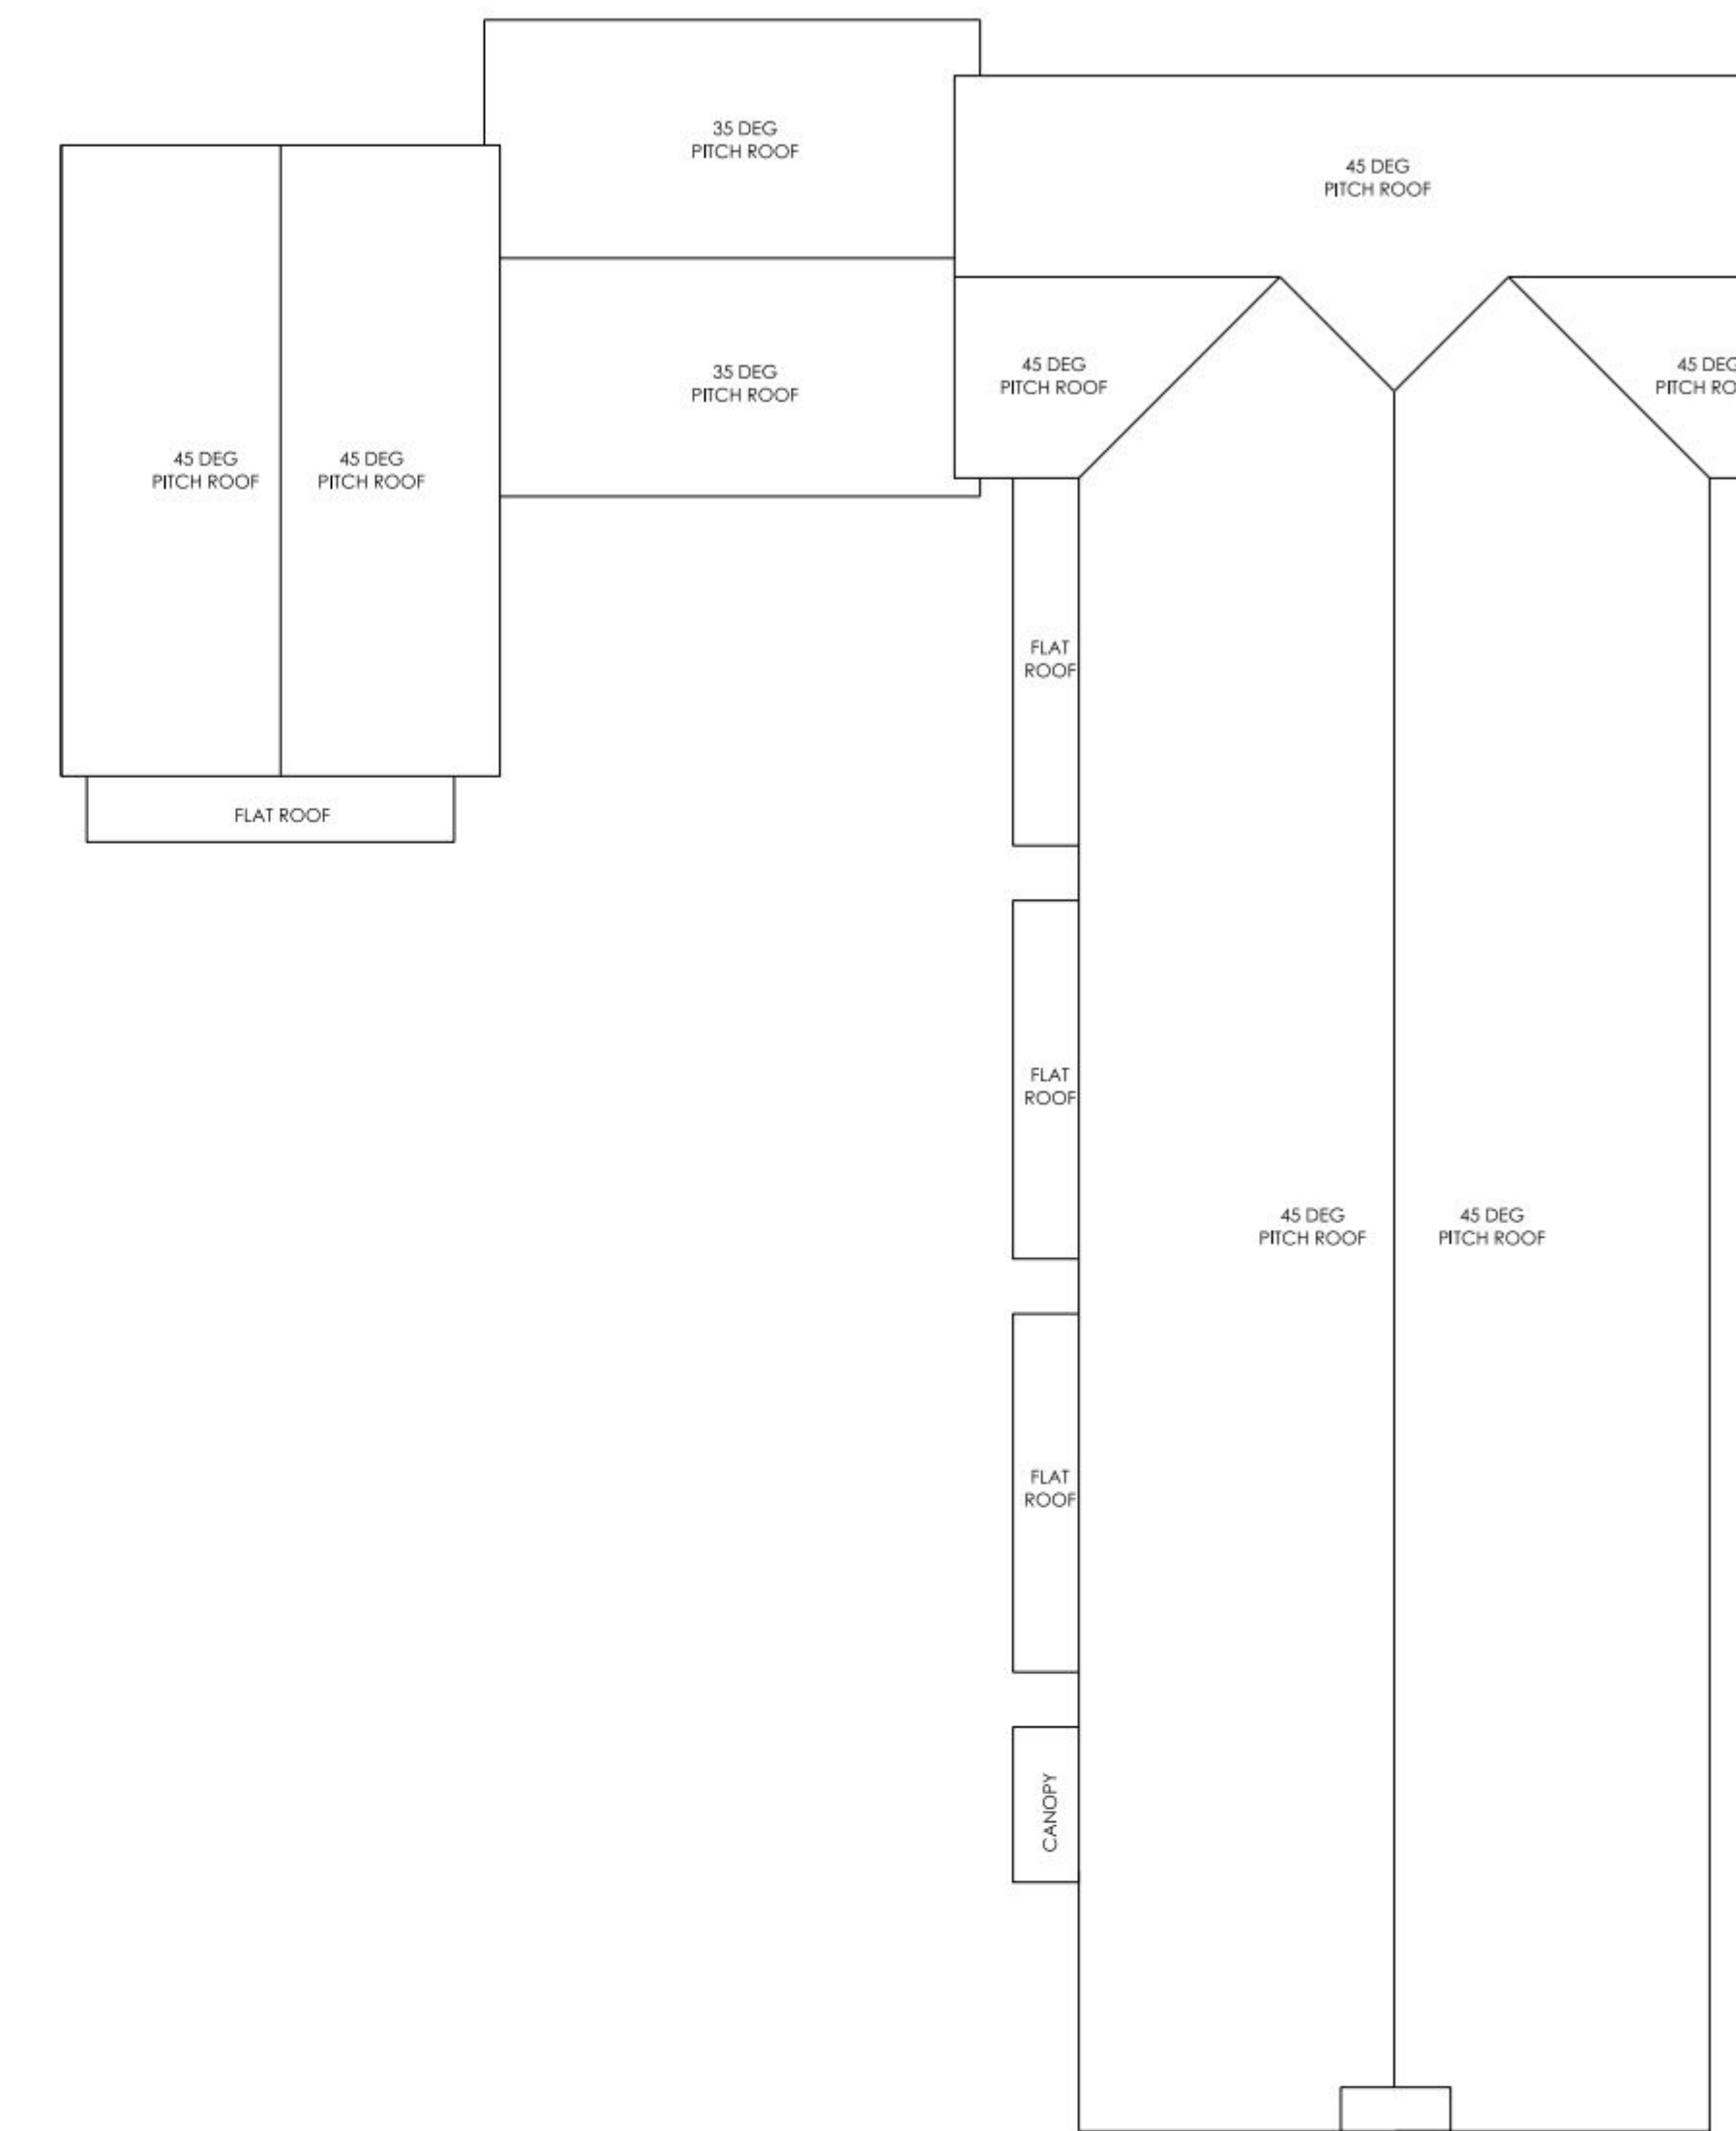

ROOF PLAN

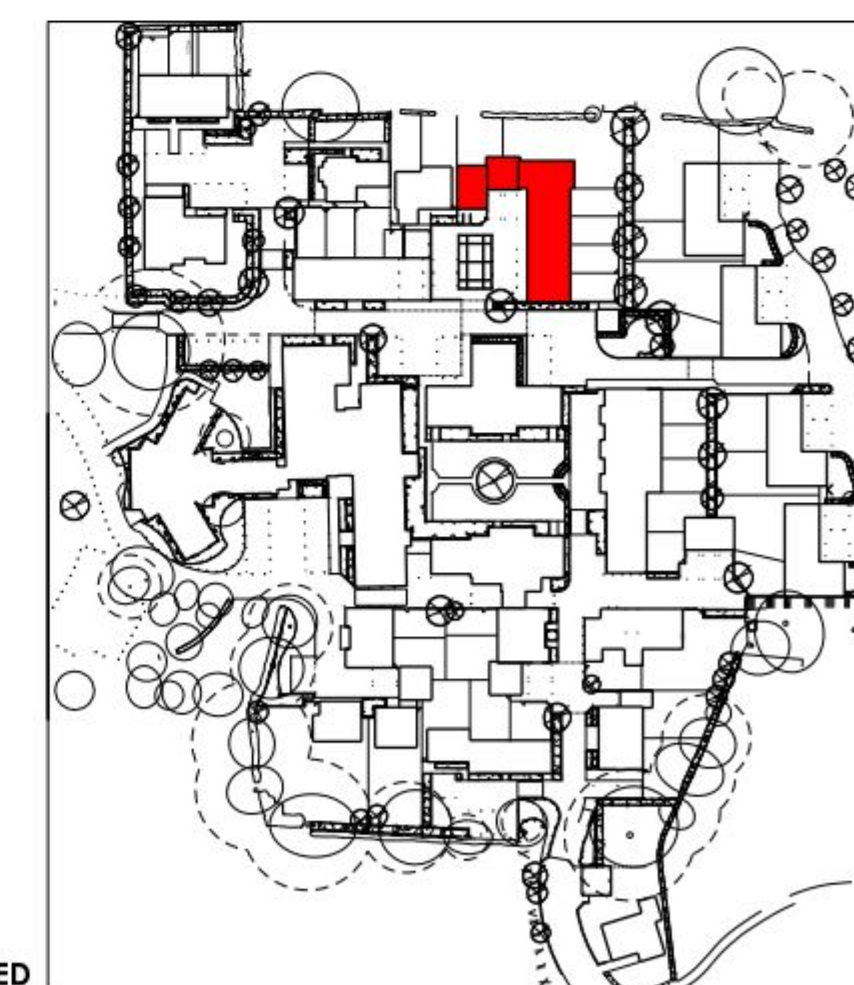

P2 - MG - JULY 2012 - PLOT 21 INTERNAL LAYOUT AMENDED

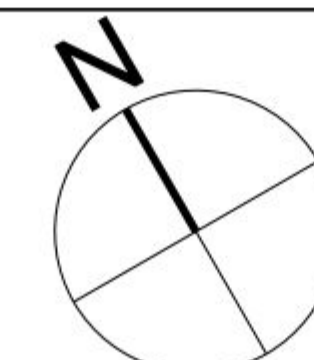

POPE PRIESTLEY ARCHITECTS
ARCHITECTURE | TOWN PLANNING | URBAN DESIGN
FERRY HOUSE, CANUTE ROAD, SOUTHAMPTON, HAMPSHIRE, SO14 3PJ. T: +44 (0)23 80332288 F: +44 (0)23 80632886 E: info@popespriestley.co.uk

**ST MICHAELS CONVENT
LONDON ROAD
WATERLOOVILLE
HAMPSHIRE**

**BLOCK F
PRIVATE
PLANS
PLOTS 17 TO 21**

PLANNING ISSUE

SCALE 1:100 DATE MAY 2012 AUTHOR - CHECK - DRAWING NO. PP1144/ 125-00 REVISION P2

IMPORTANT NOTE FOR USE OF THIS DRAWING: THIS DRAWING HAS BEEN PRODUCED SPECIFICALLY FOR USE ON THE PROJECT. POPE PRIESTLEY ARCHITECTS CANNOT BE HELD RESPONSIBLE FOR RE-USE OF THE INFORMATION BY OTHERS FOR ANY PURPOSE OTHER THAN FOR WHICH IT IS SPECIFICALLY INTENDED. THIS DRAWING REFLECTS STANDARDS AGREED FOR THIS PROJECT AND CURRENT AT THE TIME OF PRODUCTION AND WILL NOT BE UPDATED IN ACCORDANCE WITH CHANGING LEGISLATION AND/ OR OTHER REQUIREMENTS.

SCALE BAR = 10mm INTERVALS AT TRUE SCALE