




VIEW OF ST MICHAEL'S CONVENT FROM SOUTH WEST TAKEN PRIOR TO CONSTRUCTION OF THE CHURCH OF THE SACRED HEART SHOWING THE ORIGINAL CONVENT & RENDERED GABLE



VIEW OF ST MICHAEL'S CONVENT FROM SOUTH WEST TAKEN PRIOR TO CONSTRUCTION OF THE CHURCH OF THE SACRED HEART SHOWING THE ORIGINAL CONVENT & RENDERED GABLE



EXISTING SOUTH WEST ELEVATION

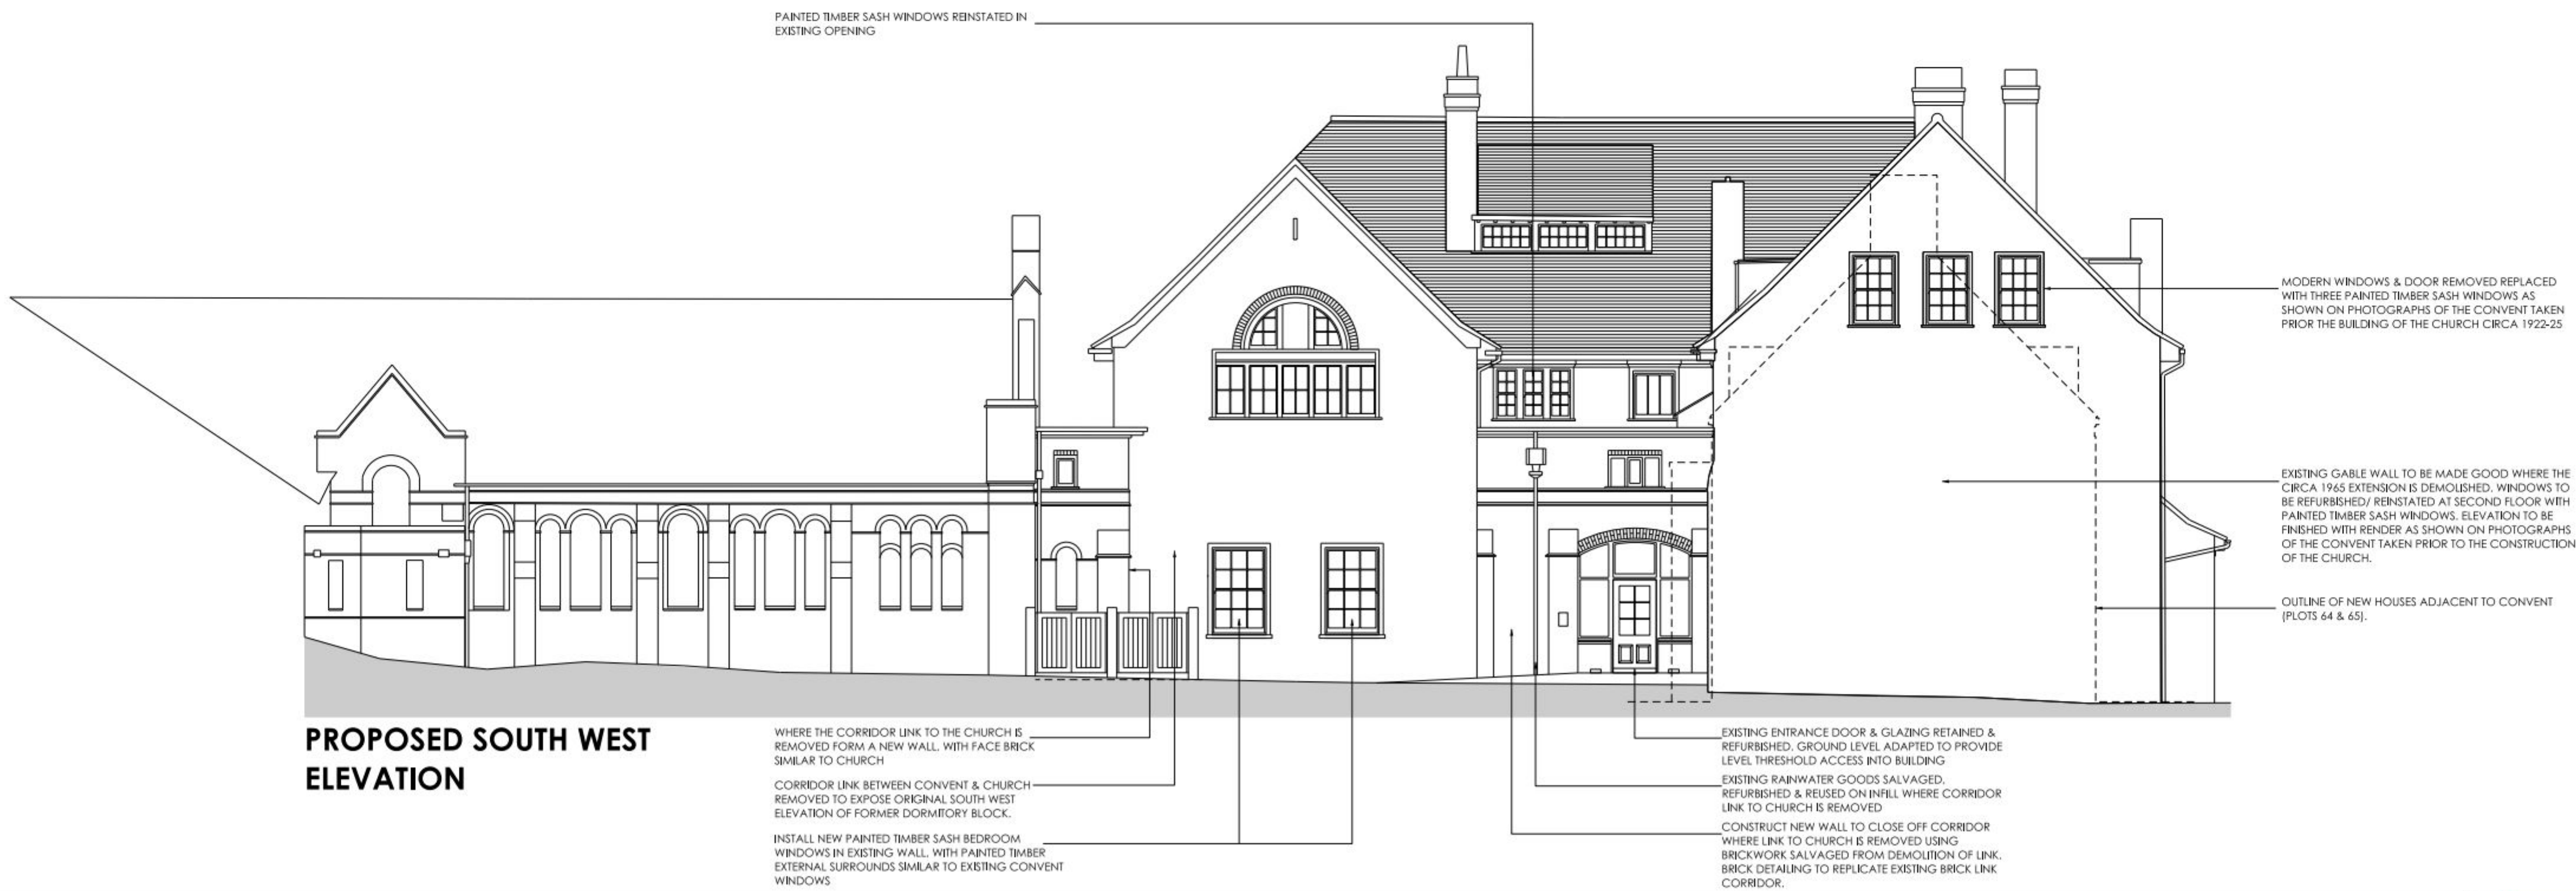

PROPOSED SOUTH WEST ELEVATION

NOTE:
THIS DRAWING IS BASED ON THE SURVEY DRAWINGS PREPARED BY HAMPSHIRE LAND SURVEYS. THE PROPOSAL SHOWN ON THIS DRAWING IS SUBJECT TO THE DETAILED INVESTIGATION INTO & CONFIRMATION OF THE EXISTING STRUCTURE, CONSTRUCTION & DIMENSIONS ON SITE BY OTHERS.

IMPORTANT NOTE FOR USE OF THIS DRAWING: THIS DRAWING HAS BEEN PRODUCED SPECIFICALLY FOR USE ON THE PROJECT. POPE PRIESTLEY ARCHITECTS CANNOT BE HELD RESPONSIBLE FOR REUSE OF THE INFORMATION BY OTHERS FOR ANY PURPOSE OTHER THAN FOR WHICH IT IS SPECIFICALLY INTENDED. THIS DRAWING REFLECTS STANDARDS AGREED FOR THIS PROJECT AND CURRENT AT THE TIME OF PRODUCTION AND WILL NOT BE UPDATED IN ACCORDANCE WITH CHANGING LEGISLATION AND/OR OTHER REQUIREMENTS.

SCALE BAR 1:100

POPE PRIESTLEY ARCHITECTS	
ARCHITECTURE TOWN PLANNING URBAN DESIGN	
FERRY HOUSE, CANUTE ROAD, SOUTHAMPTON, HAMPSHIRE, SO14 3FJ. T: +44 (0)23 80332288 F: +44 (0)23 80632886 E: info@popepriestley.co.uk	
CONTRACTORS MUST CHECK ALL DIMENSIONS ON SITE. ON THE REDEMPTION OF THIS DRAWING, CONTRACTORS MUST BE REPORTED TO THE ARCHITECT BEFORE PROCEEDING. DRAWINGS ARE PREPARED IN ACD/EXCEL/REVIT. DRAWINGS APPROVED FOR OTHER FORMATS MAY BE USED, BUT NOT FOR REUSE, SAVING OR REUSE. THE DRAWING COPYRIGHT ©	
ST MICHAEL'S CONVENT LONDON ROAD WATERLOOVILLE HAMPSHIRE	
FORMER CONVENT: EXISTING & PROPOSED SOUTH WEST ELEVATIONS	
PLANNING ISSUE	REVISION
SCALE 1:100	DATE
AUTHOR	CHECK
WHO	WHO
DRAWING NO.	PP1144/ 195-01
REVISION	P1