




PERMIT

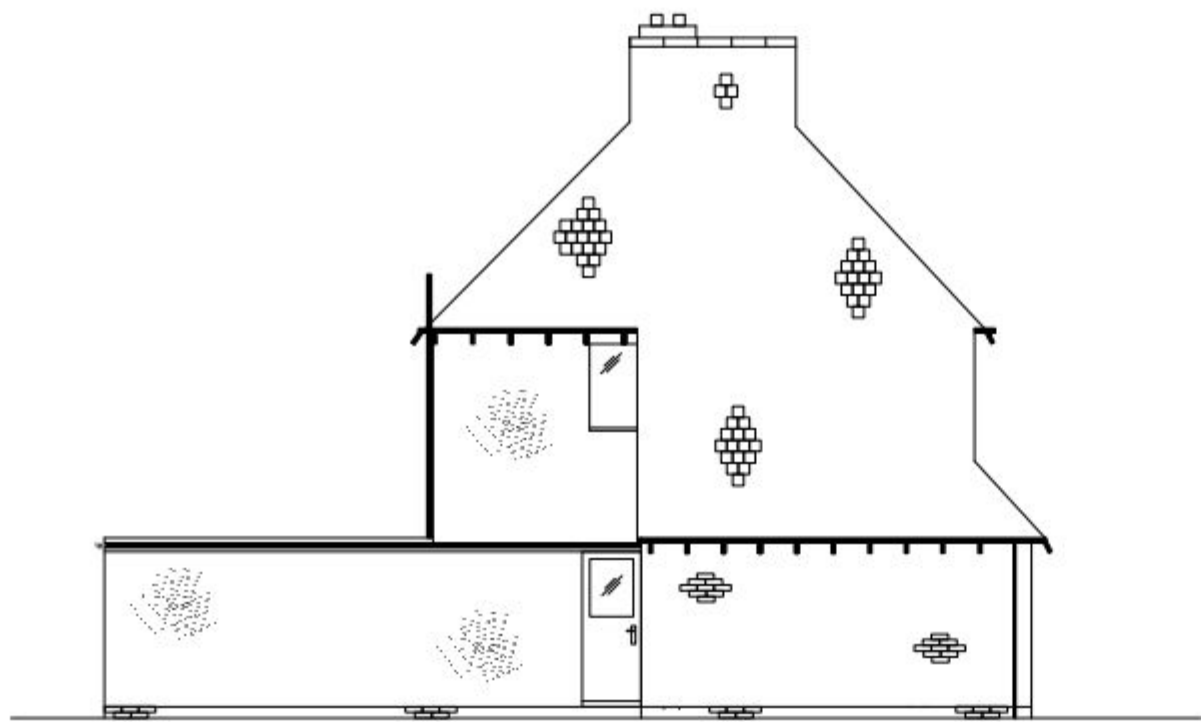


EXISTING WEST ELEVATION

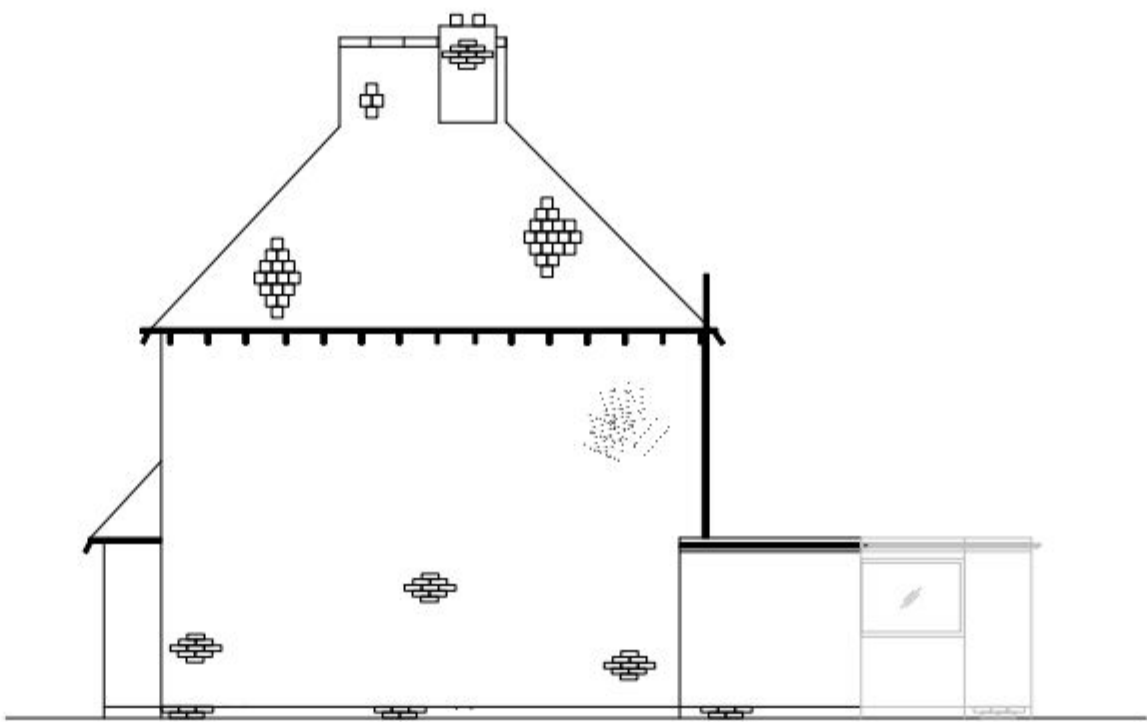

EXISTING EAST ELEVATION

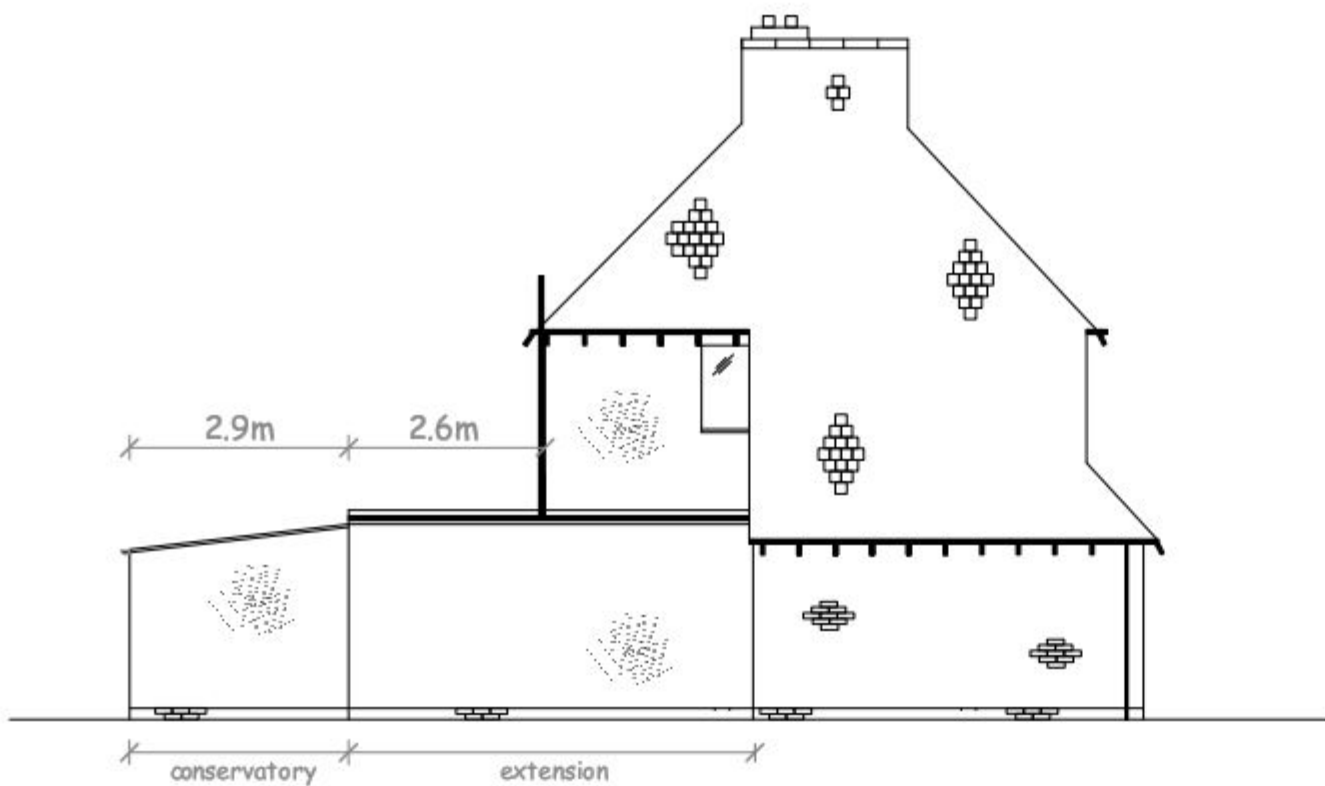

PROPOSED WEST ELEVATION

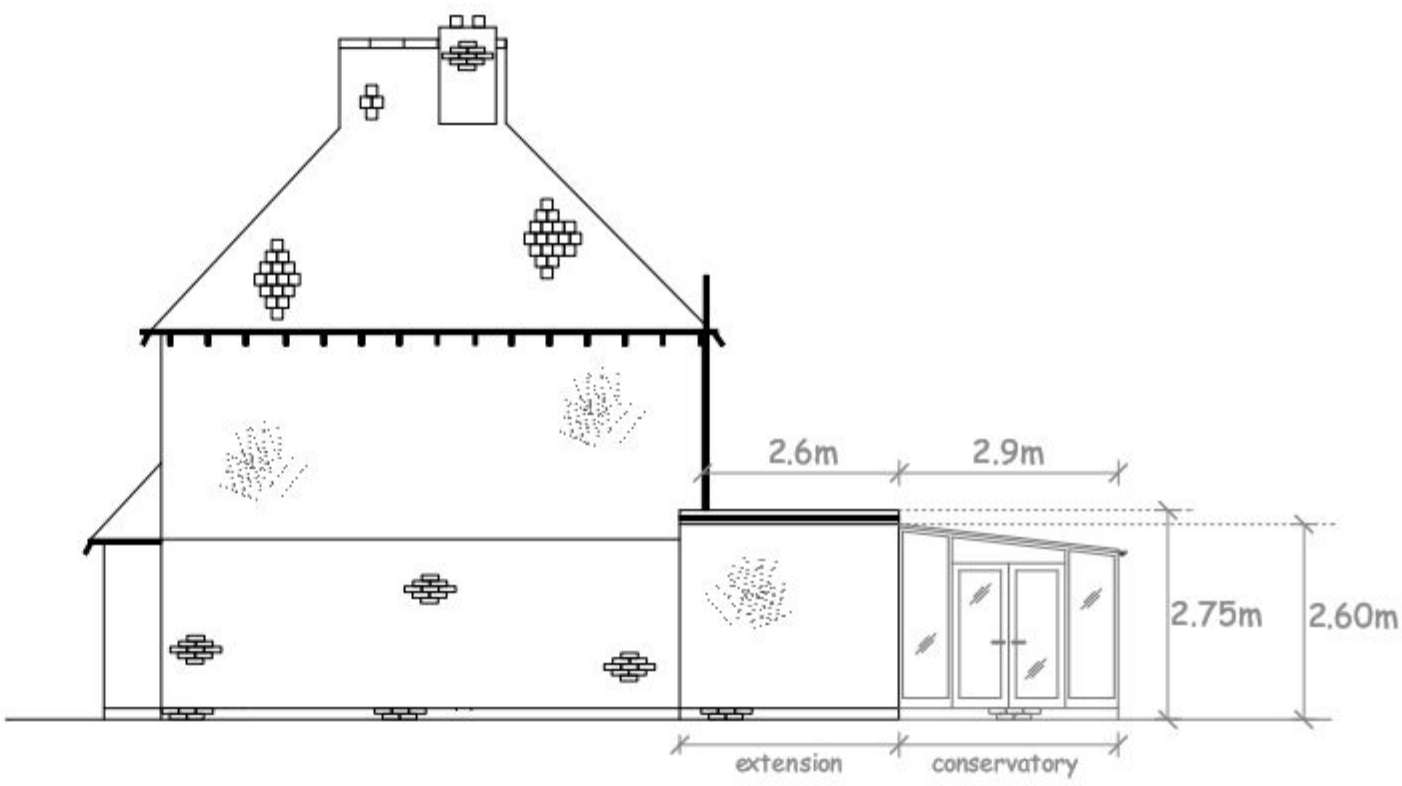

PROPOSED EAST ELEVATION

Felt flat roof , colour grey.

White Upvc windows/ doors
to match existing to both
extension & conservatory.

Conservatory roof to be
constructed using polycarbonate
sheet roofing.

Rendered finish painted
white, to match existing.

Red brick below DPC,
to match existing.

Drawing Title:
Existing & Proposed
Elevations - East & West
For Rear Single Storey Extension to
6 Pembury Road, Havant, PO9 2TS.

Applicants Details:
Mr Field
6 Pembury Road,
Havant, PO9 2TS.

File Name	Date	Scale
6PR/03 revA	31/08/11	1:100