



No.14 Broadmeadows Lane, Waterloo, Hampshire.


NOTES:
The contractor, sub-contractor or supplier, is to check all relevant dimensions, levels, existing services and structures prior to commencing the work. ANY DISCREPANCIES ARE TO BE BROUGHT TO THE ATTENTION OF THE ARCHITECTURAL DESIGNER, copied, traced, altered or reproduced without the express written permission of The Architectural Designer.

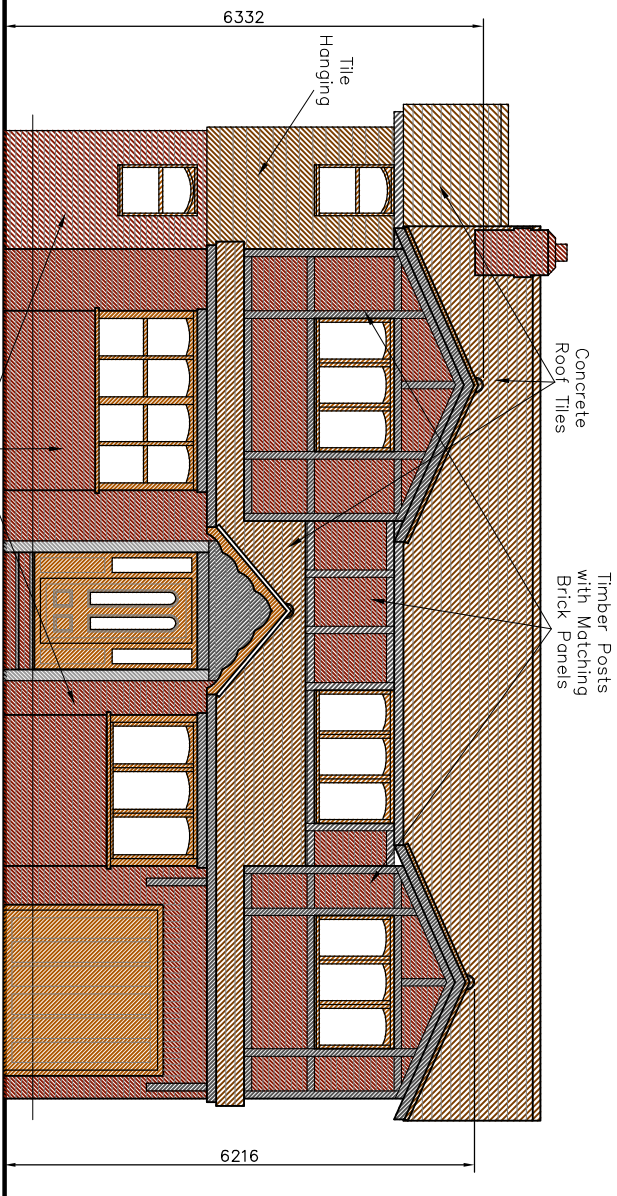


Proposed West Elevation 1:100 @ A3

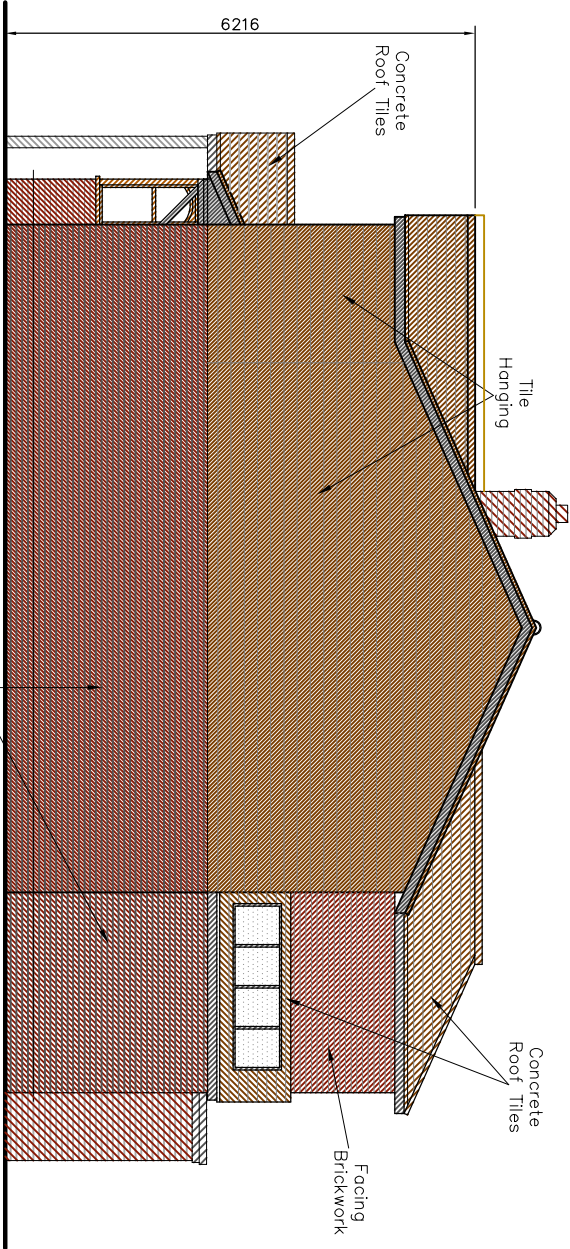

Proposed South Elevation 1:100 @ A3

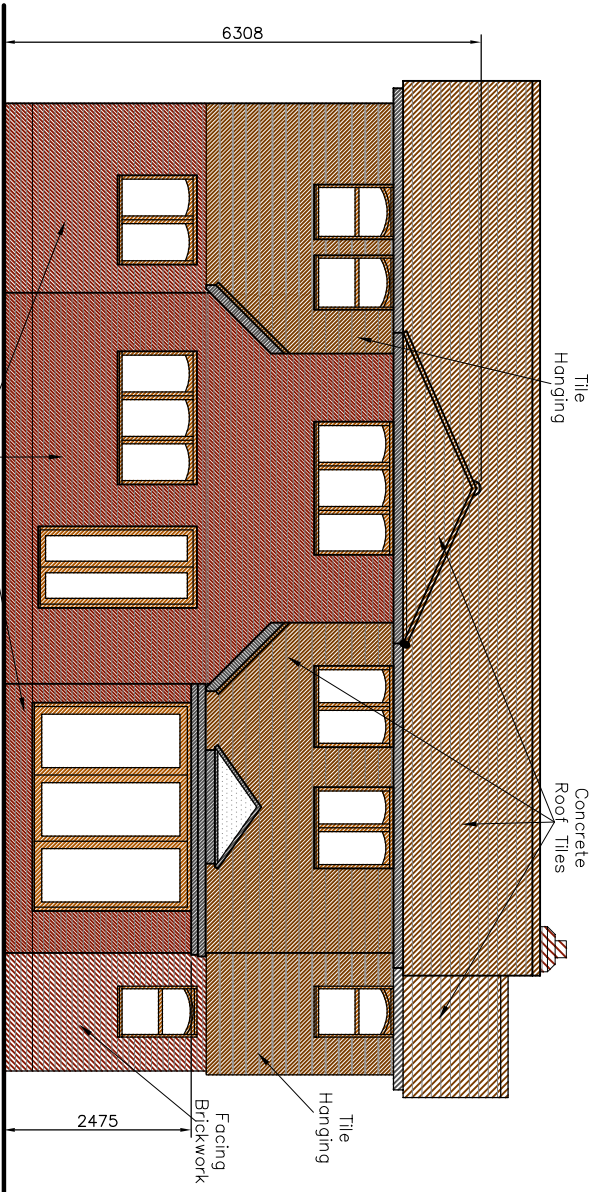

Proposed East Elevation 1:100 @ A3

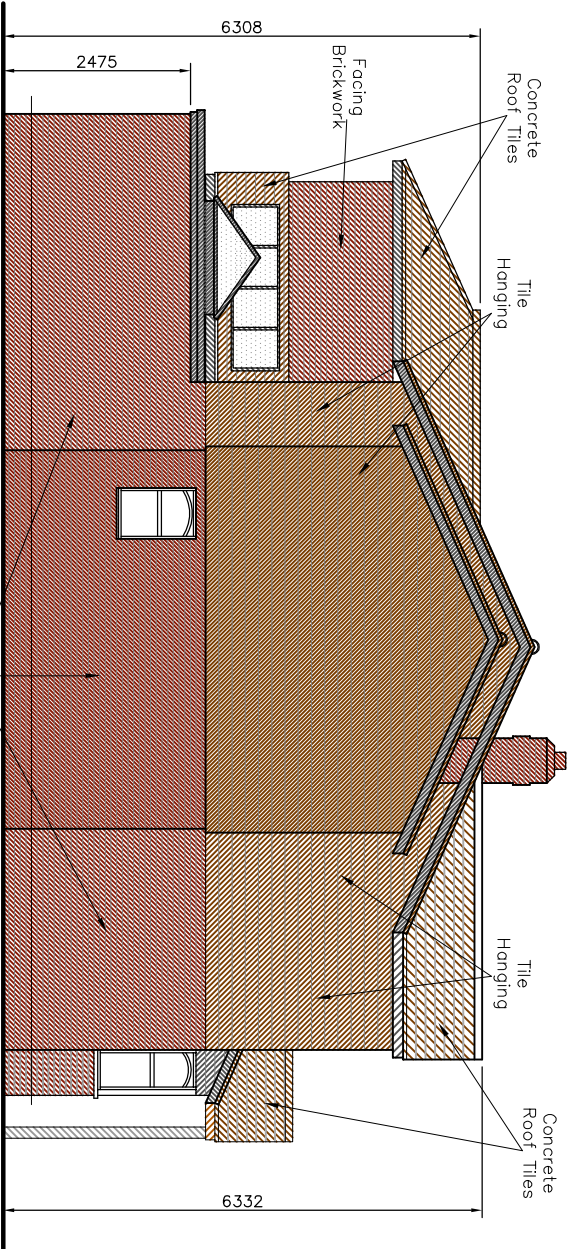

Proposed North Elevation 1:100 @ A3



L.M.D.
L.M.D. DESIGNS
ARCHITECTURAL
& INTERIOR DESIGN
42 Orchardlea,
Swanmore,
Hampshire SO32 2QZ
Tel: (01489) 893876
Email: simonlevoi@aol.com

Job Title
**Proposed Works at No.14
Broadmeadows Lane, Waterloo, Hampshire, PO7 8QJ**
Client
Mr & Mrs Garland

Drawing Title
**Planning
Elevations
Proposed**
CAD REF: 212363-14-BroadmeadowsLane Scale 1:100
Drawn SAW Amended *** Checked *** Date Jan 12
Job No **212363** Drg. No. **106** Rev. **B**