




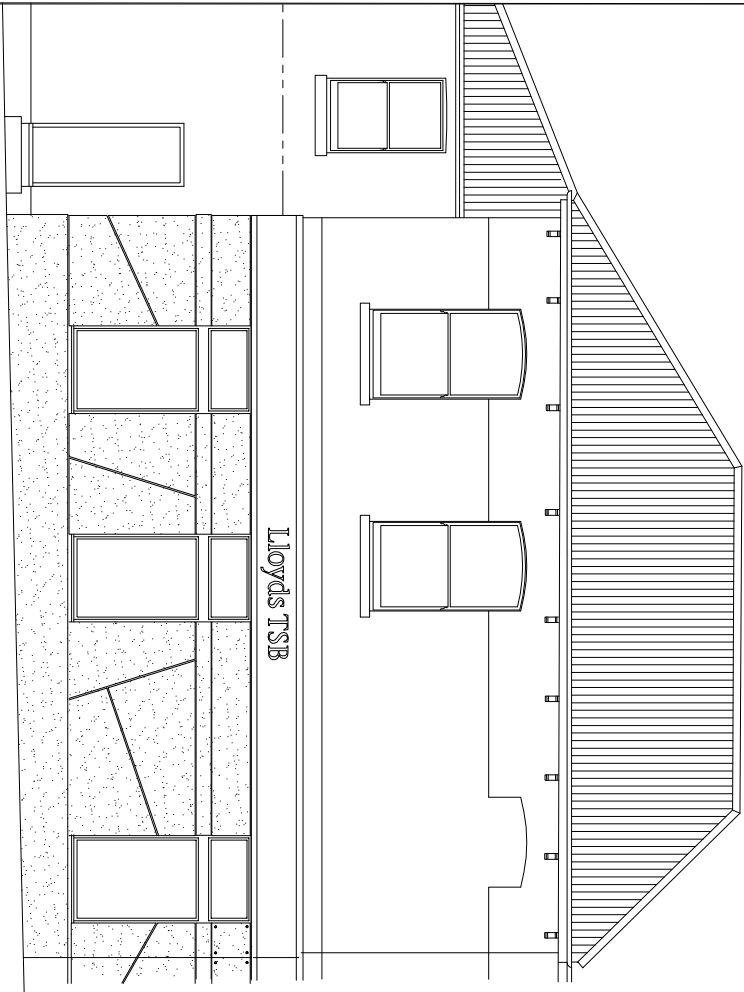


Existing Side Elevation

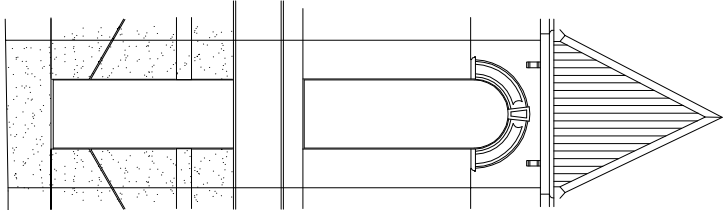

Existing Corner Elevation

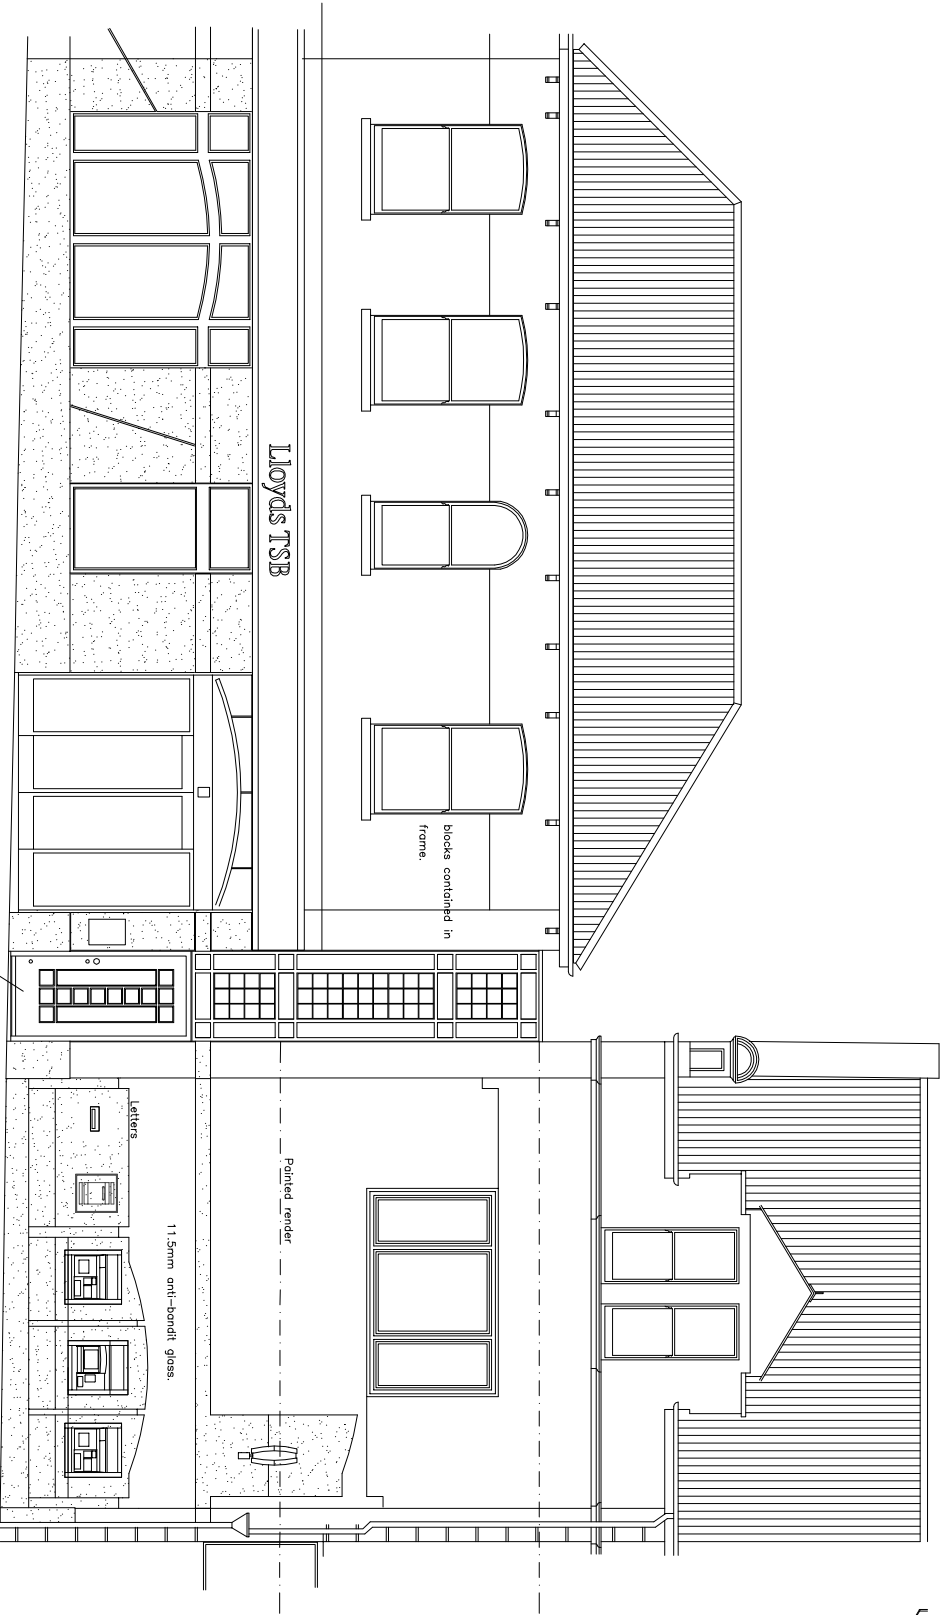

Existing Front Elevation London Road

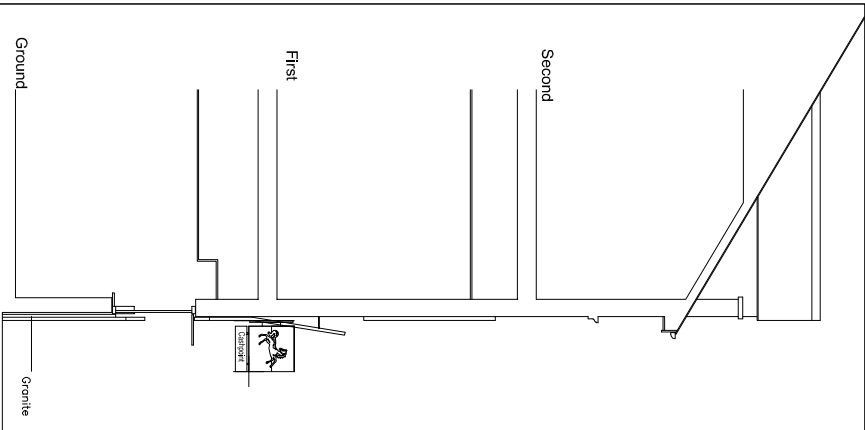

Existing Section A-A

PROJECT	
MAIN CONTRACTOR	
JOB #	
CONTACT	
DESIGN AGREEMENT	
CLIENT AGREEMENT	
DESIGNED BY	CHECKED BY
DATE	DATE
1:50 @ A1	29/07/12

SITE ADDRESS
Lloyds Watlington
Watlington Road
Haults

PROJECT No. 50882300

TITLE EXISTING ELEVATION

DRAWING NUMBER 50352800-xxxxxxx--AEX-EL-A1-0101

REV	DATE	REASON	COMMENTS
-----	------	--------	----------

04/04/2000 - / - -

EXISTING	
----------	--