



No.14 Broadmeadows Lane, Waterloo, Hampshire.


NOTES:
The contractor, sub-contractor or supplier, is to check all relevant dimensions, levels, existing services and materials before commencing the work. ANY DISCREPANCIES ARE TO BE BROUGHT TO THE ATTENTION OF THE ARCHITECTURAL DESIGNER, BEFORE ANY WORK IS COMMENCED. ANY CHANGES, traced, altered or reproduced without the express written permission of The Architectural Designer.

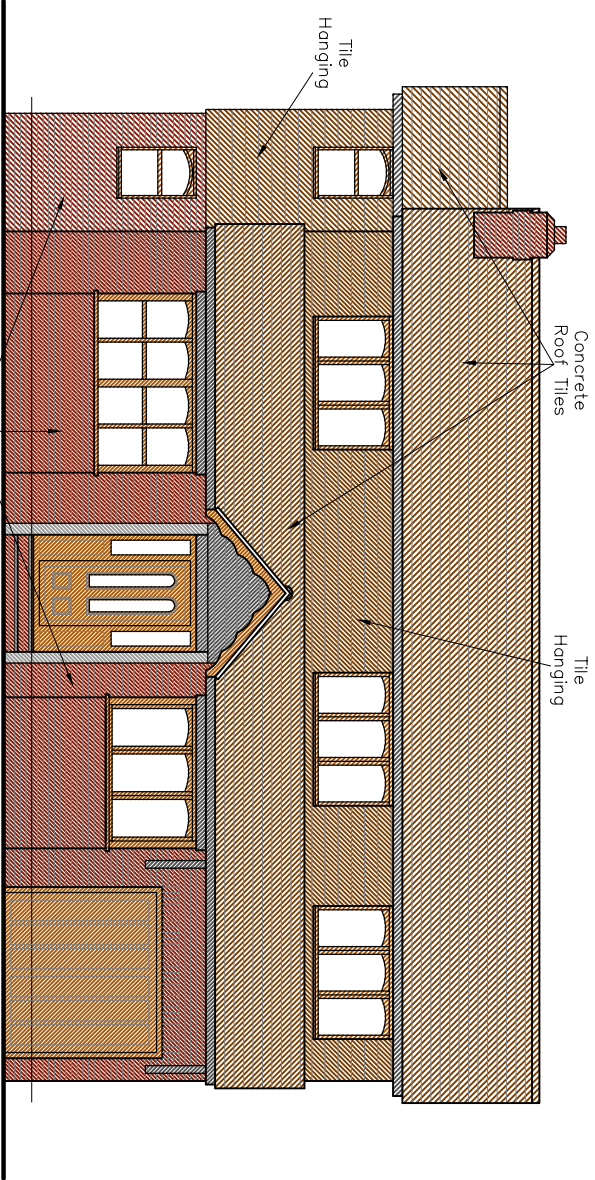


Existing West Elevation 1:100 @ A3

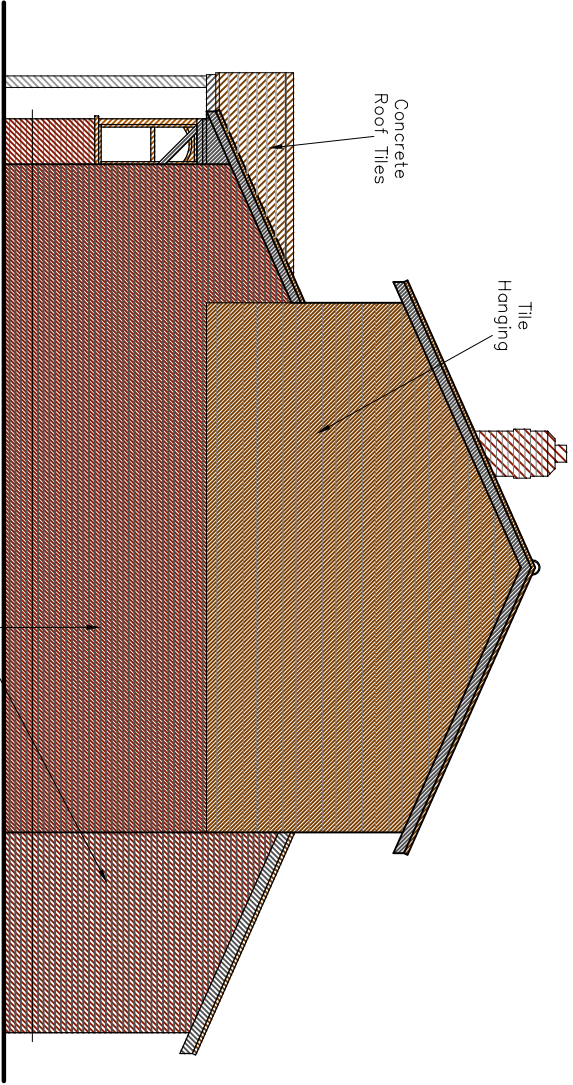

Existing South Elevation 1:100 @ A3

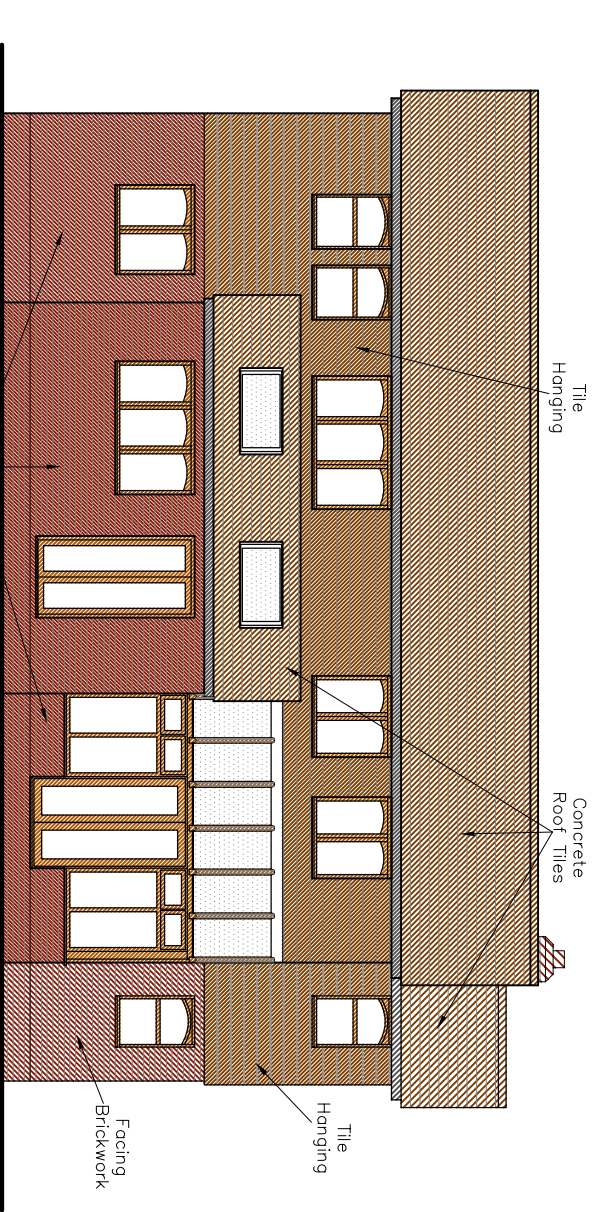

Existing East Elevation 1:100 @ A3

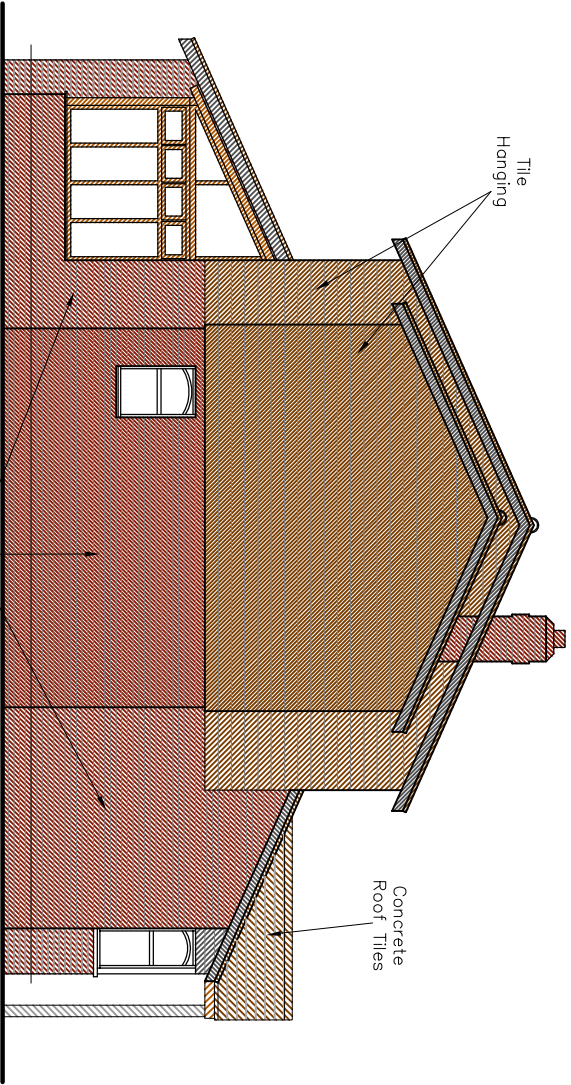

Existing North Elevation 1:100 @ A3



L.M.D.
L.M.D. DESIGNS
ARCHITECTURAL
& INTERIOR DESIGN
42 Orchardlea,
Swanmore,
Hampshire SO32 2QZ
Tel: (01489) 893876
Email: simonlevoi@aol.com

Job Title
**Proposed Works at No.14
Broadmeadows Lane, Waterloo, Hampshire, PO7 8QJ**
Client
Mr & Mrs Garland

Drawing Title
**Planning
Elevations
Existing**
CAD REF: 212363-14-BroadmeadowsLane.dwg Scale 1:100
Drawn SAJ Amended *** Checked *** Date Jan 12
Job No **212363** Dwg. No. **104** Rev.