




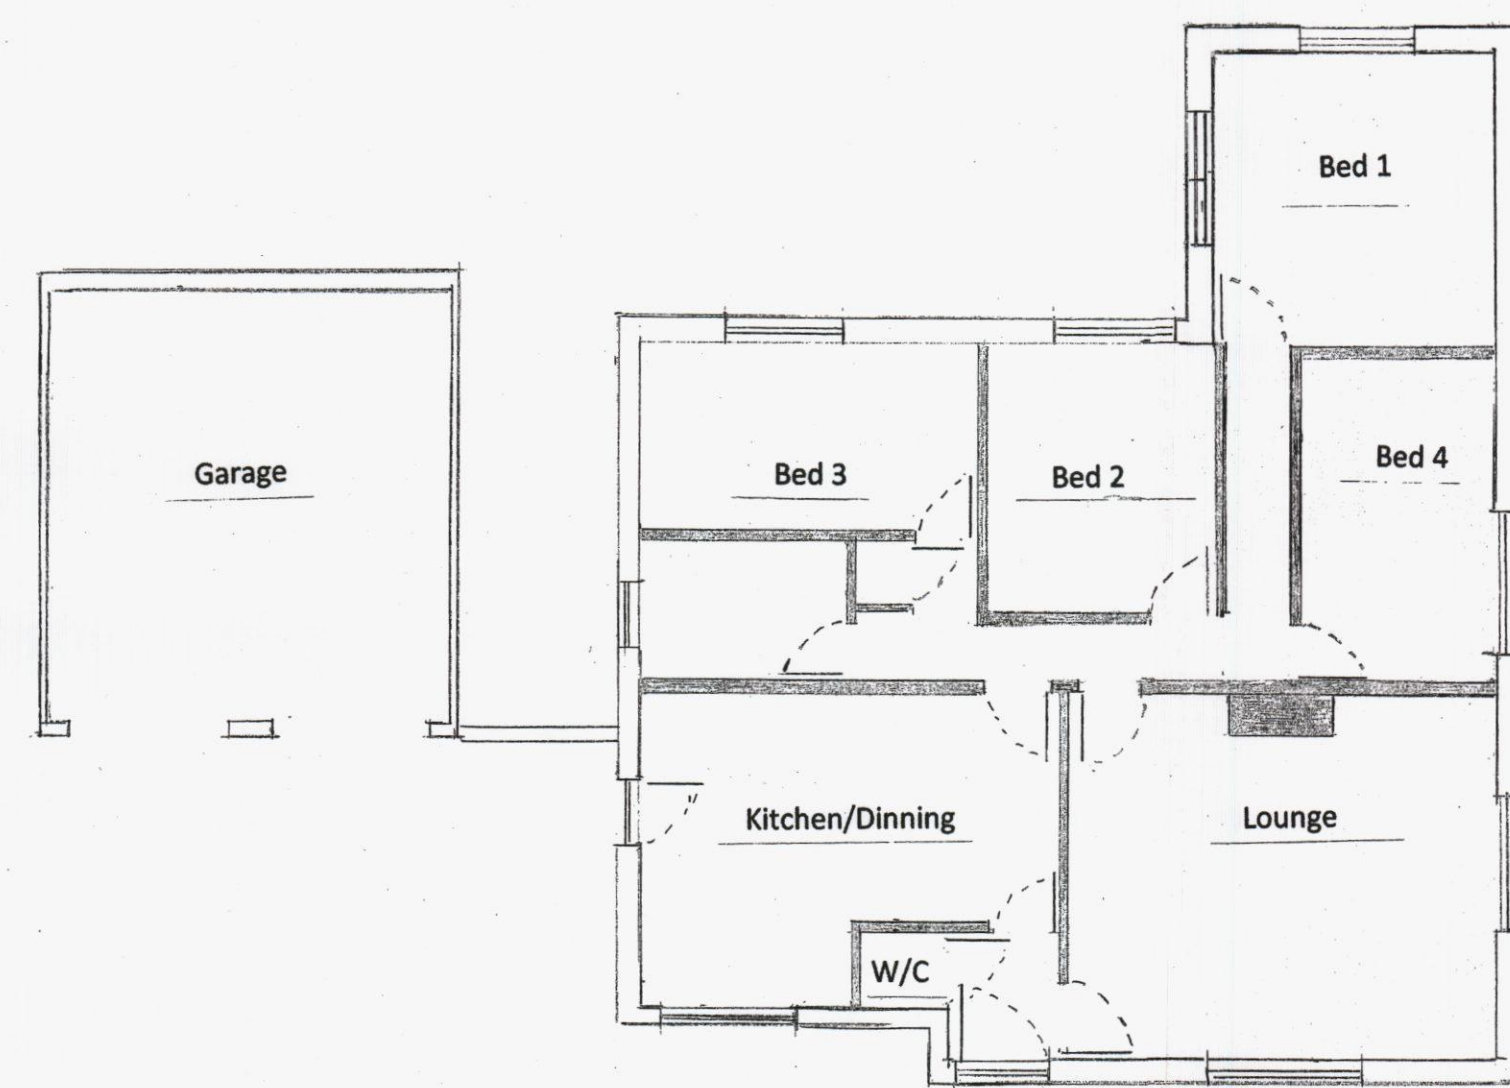

FLOOR PLAN

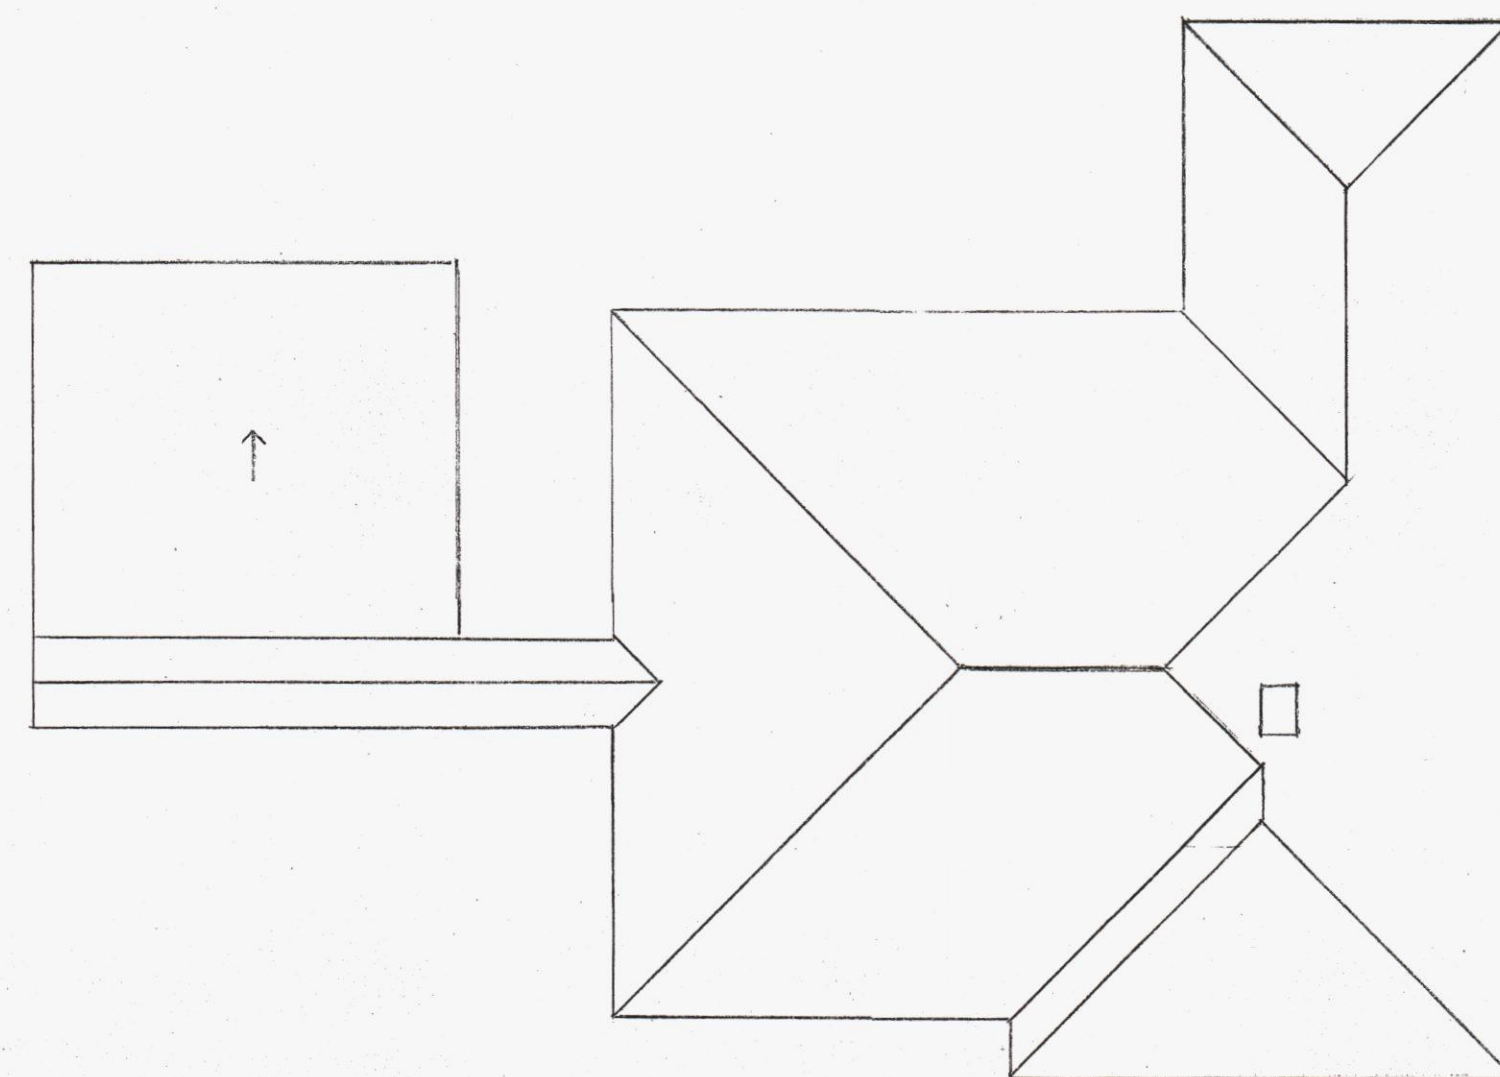


ROOF PLAN

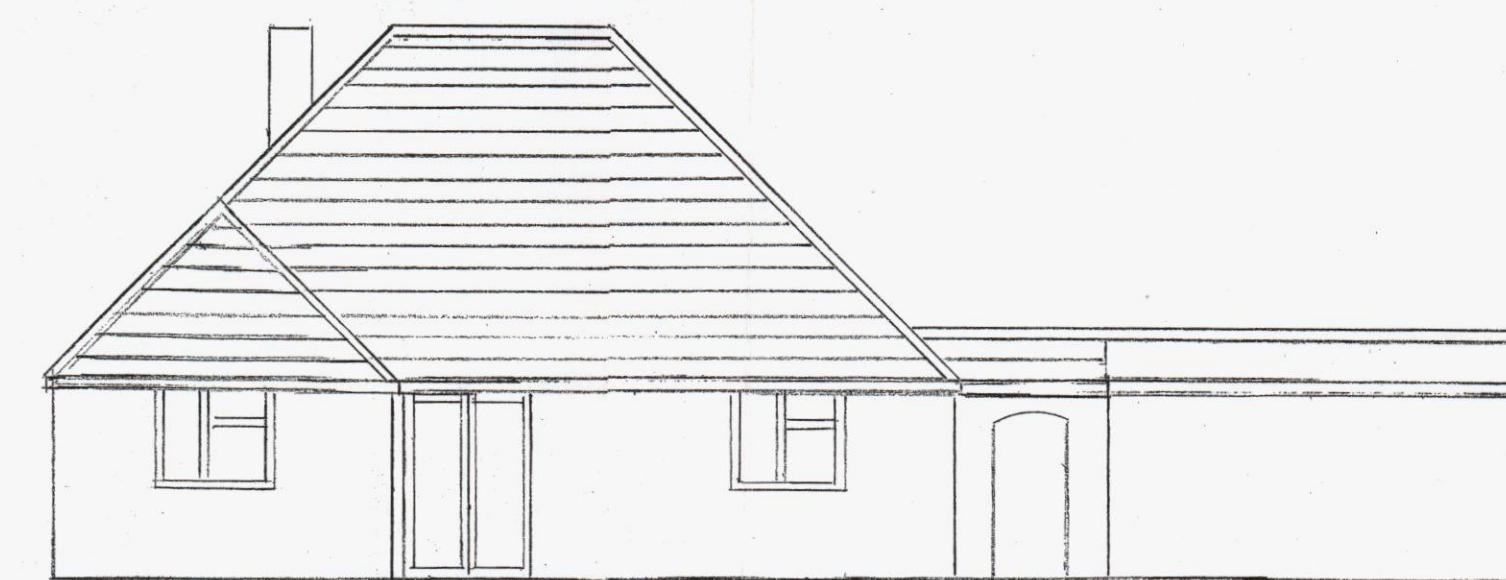


REAR ELEVATION



FRONT ELEVATION

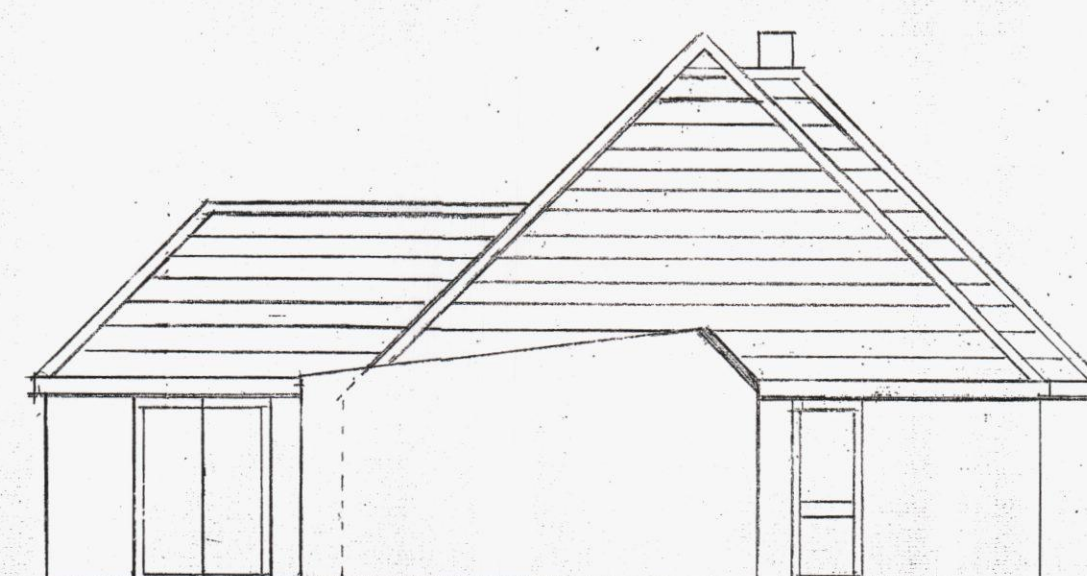

SIDE ELEVATION

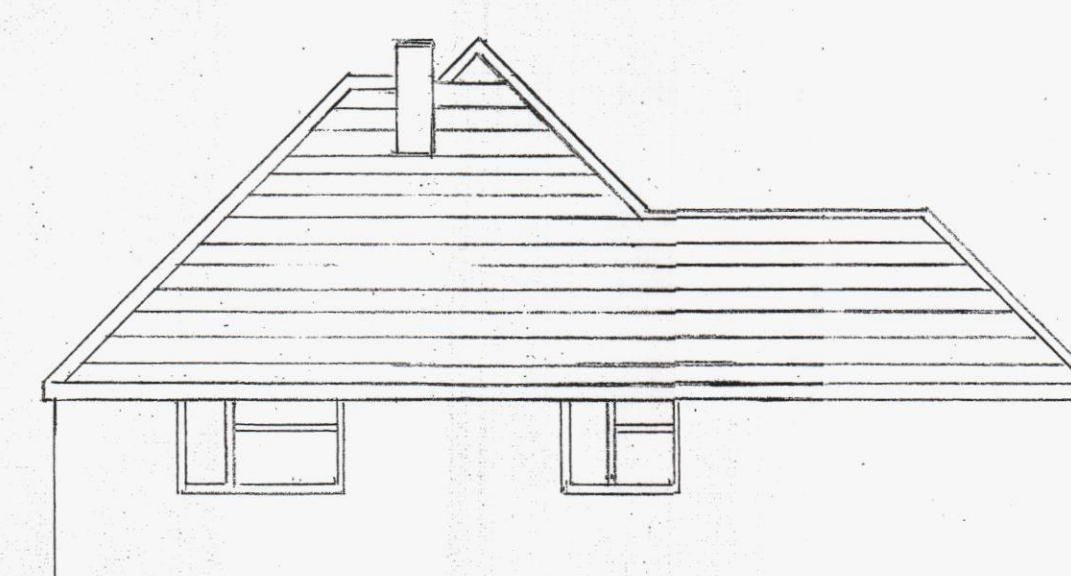

SIDE ELEVATION

Client	Mr S A Middleton		
Site	113 St. Mary's Road Hayling Island		
Project	Rear Bedroom Extension		
Drawing Title	Proposed Building		
Scale	1:100		
Drawing No	03/113/13	Date	10 th Jan 2013

HAVANT BOROUGH
COUNCIL
29 JAN 2013
RECEIVED