



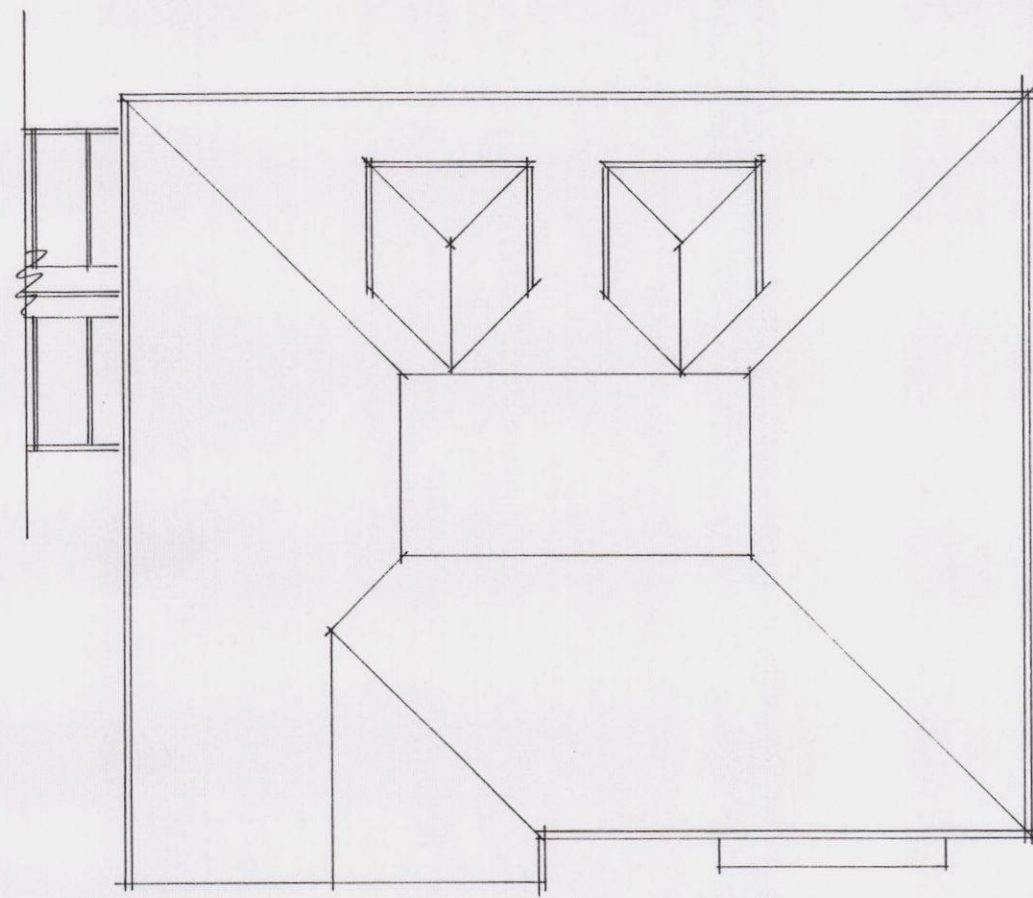


existing roof plan.

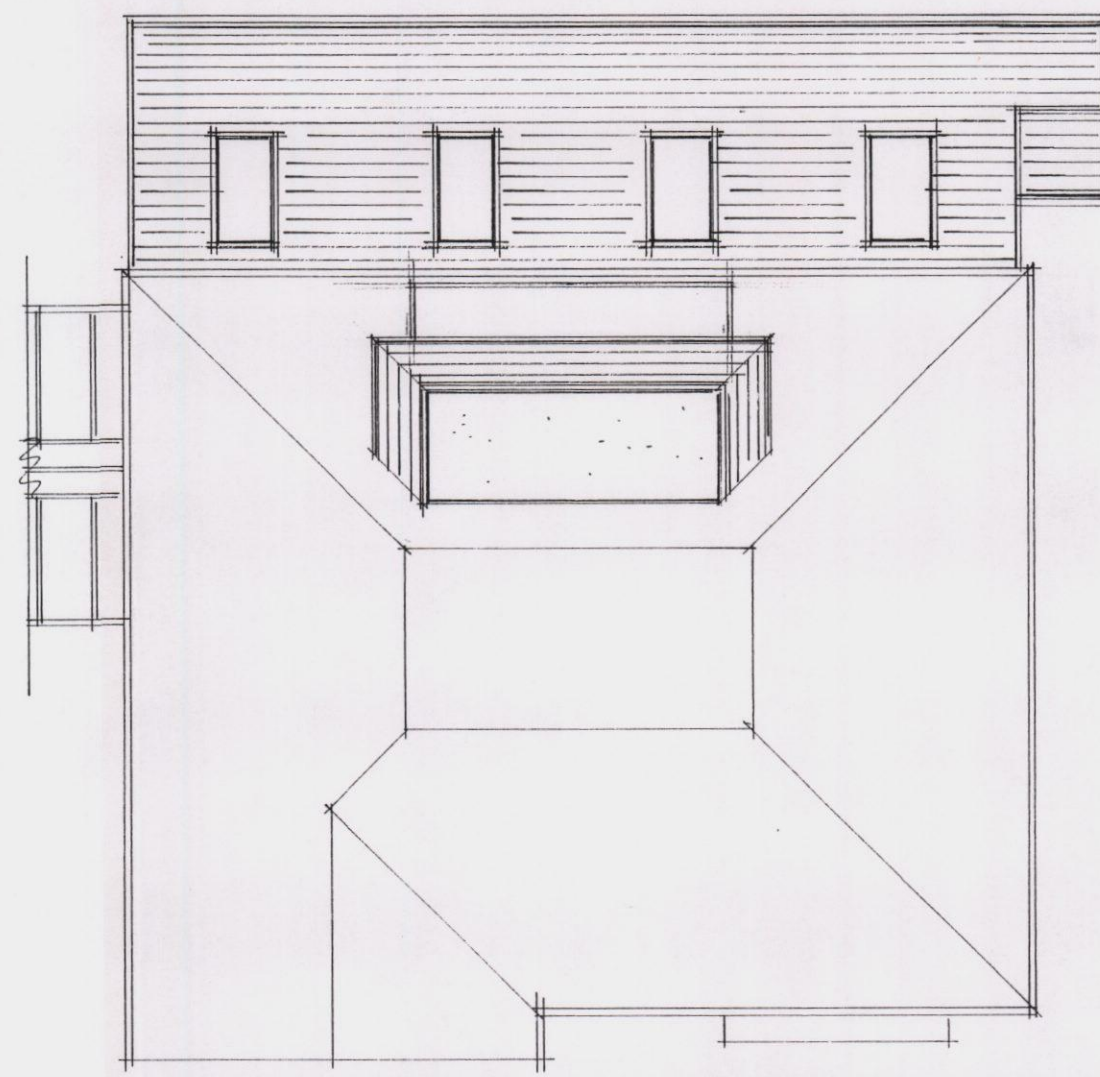

proposed roof plan.




proposed front elevation.

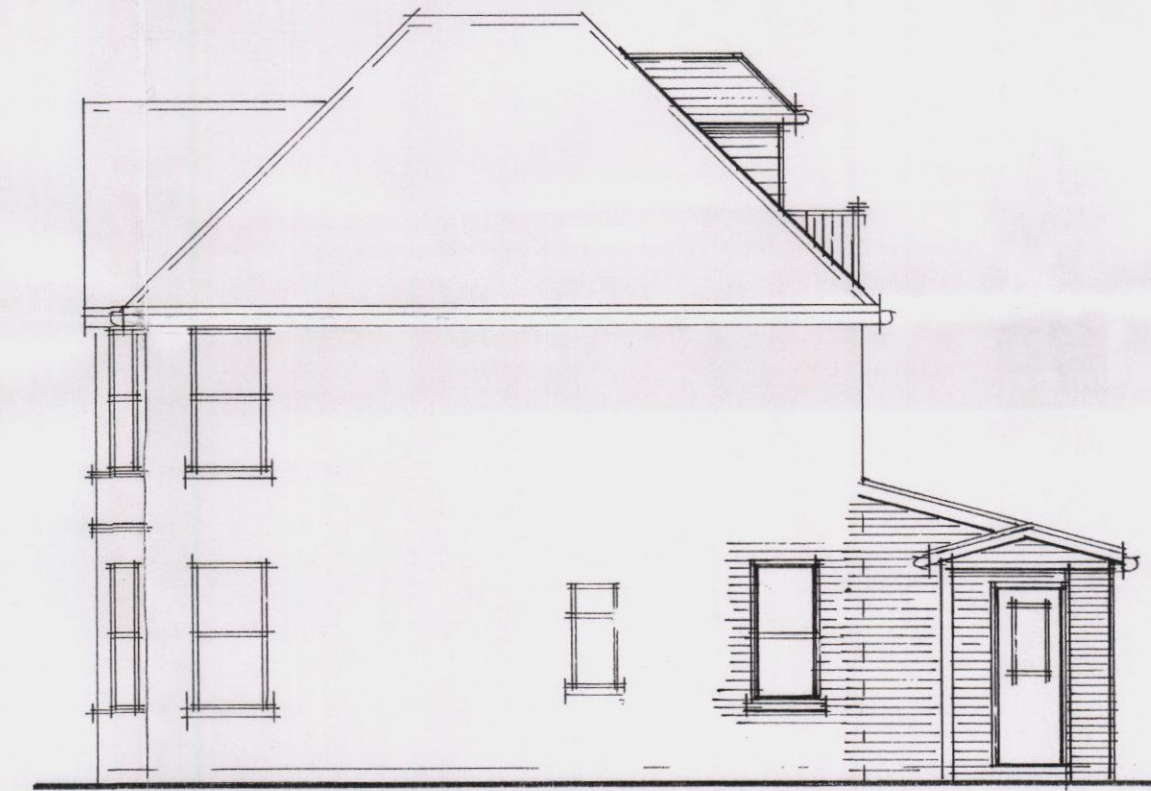

proposed side elevation




proposed rear elevation

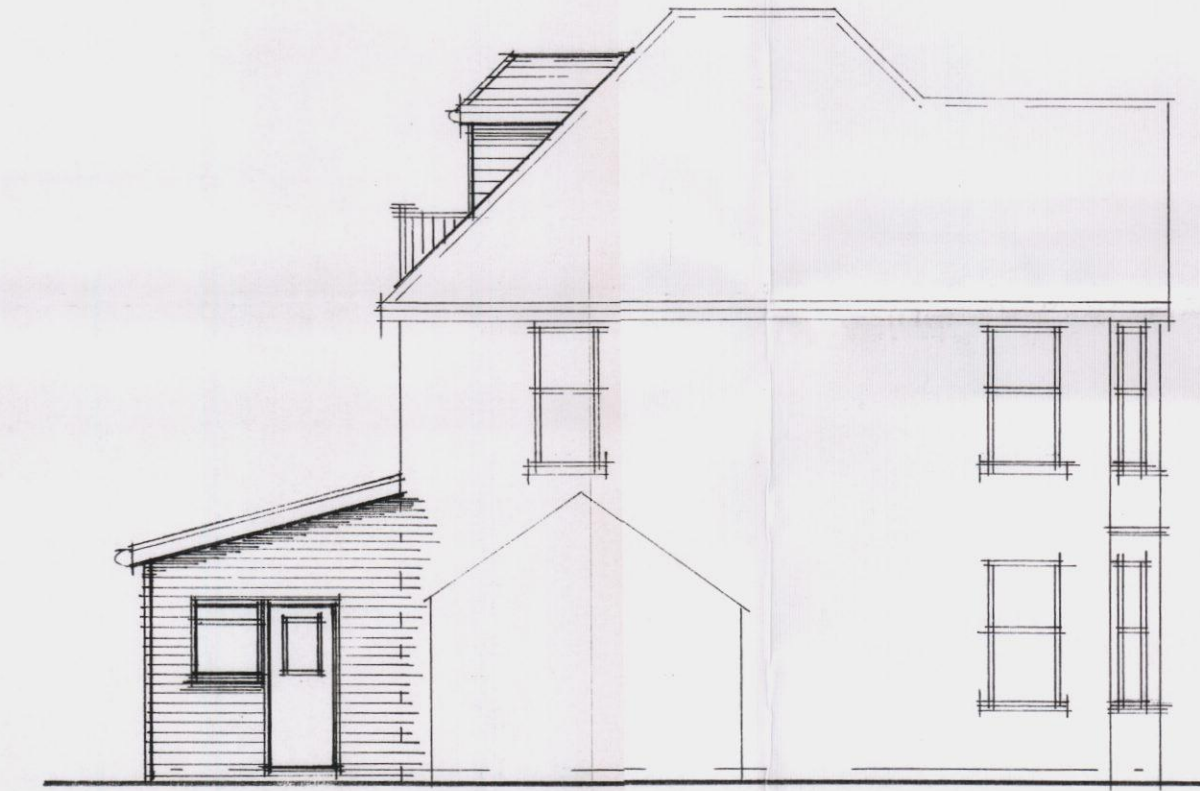

proposed side elevation




existing front elevation.

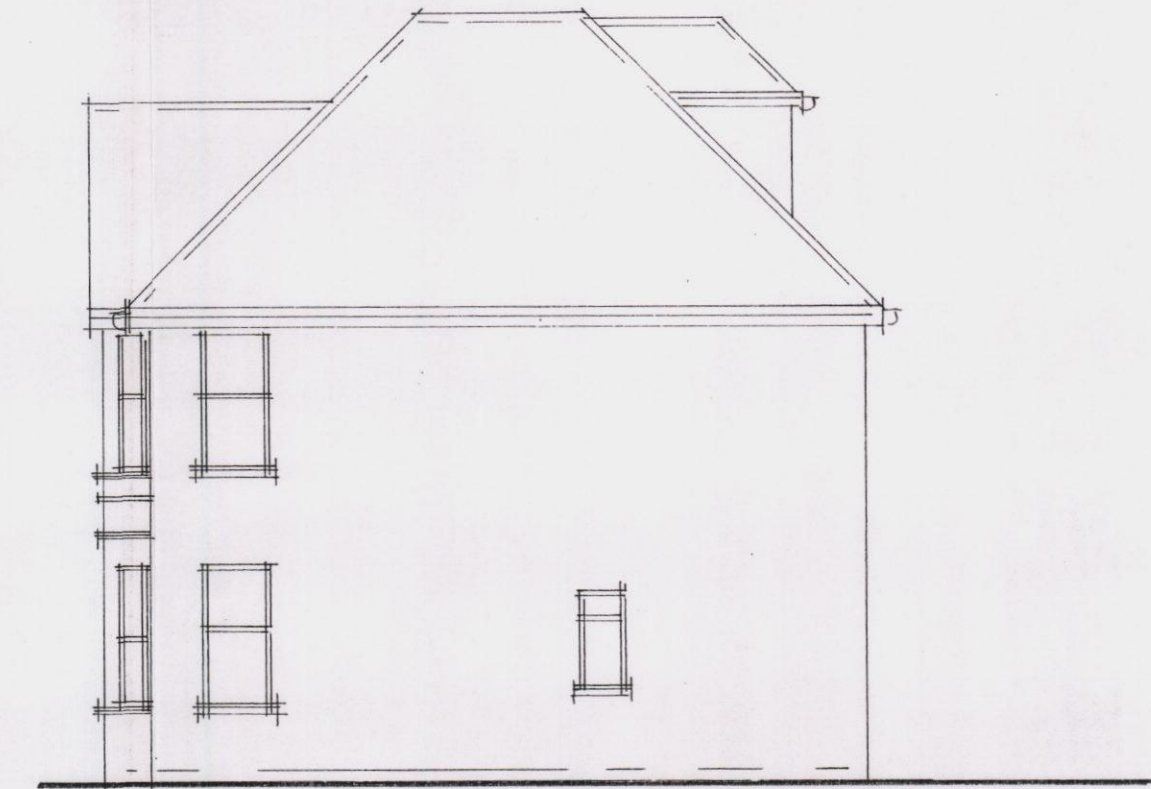

existing side elevation



existing rear elevation

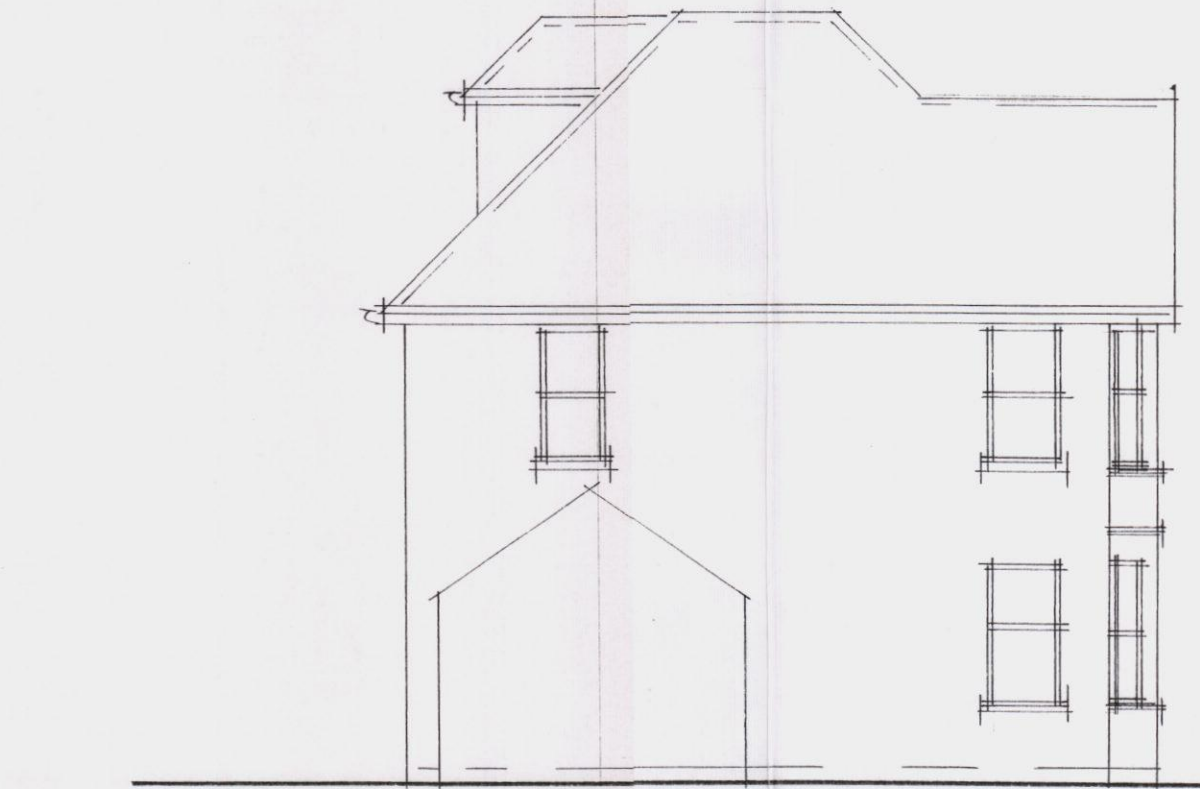

existing side elevation

Note:

D	OCT 2012	PLANNING ALTERATIONS.
C	SEPT 2012	CLIENT ALTERATIONS.
B	SEPT 2012	CLIENT ALTERATIONS.
A	SEPT 2012	CLIENT AMENDMENTS.
	Date	Revision

© copyright

THORNS-YOUNG
ARCHITECTURAL

THORNS-YOUNG LTD.
232 London Road, North End, Portsmouth, PO2 9JQ
Tel: (023) 9267 2883 Fax: (023) 9266 3457

Client

mr i hunt

Job Title

langstone wharf
34 langstone road
langstone

Drawing Title

elevations & roof plans.

Scale 1:100

:at A1

Date sept '2012

Drawn by sa

Drg. No.

5120-12-3.

Rev.

0

