


18 FEB 2013

NORTH
↓

RECEIVED

PROPOSED EXTENSION
REDUCED BY 1:100
DUE TO PLANNING OFFICERS
SUGGESTION

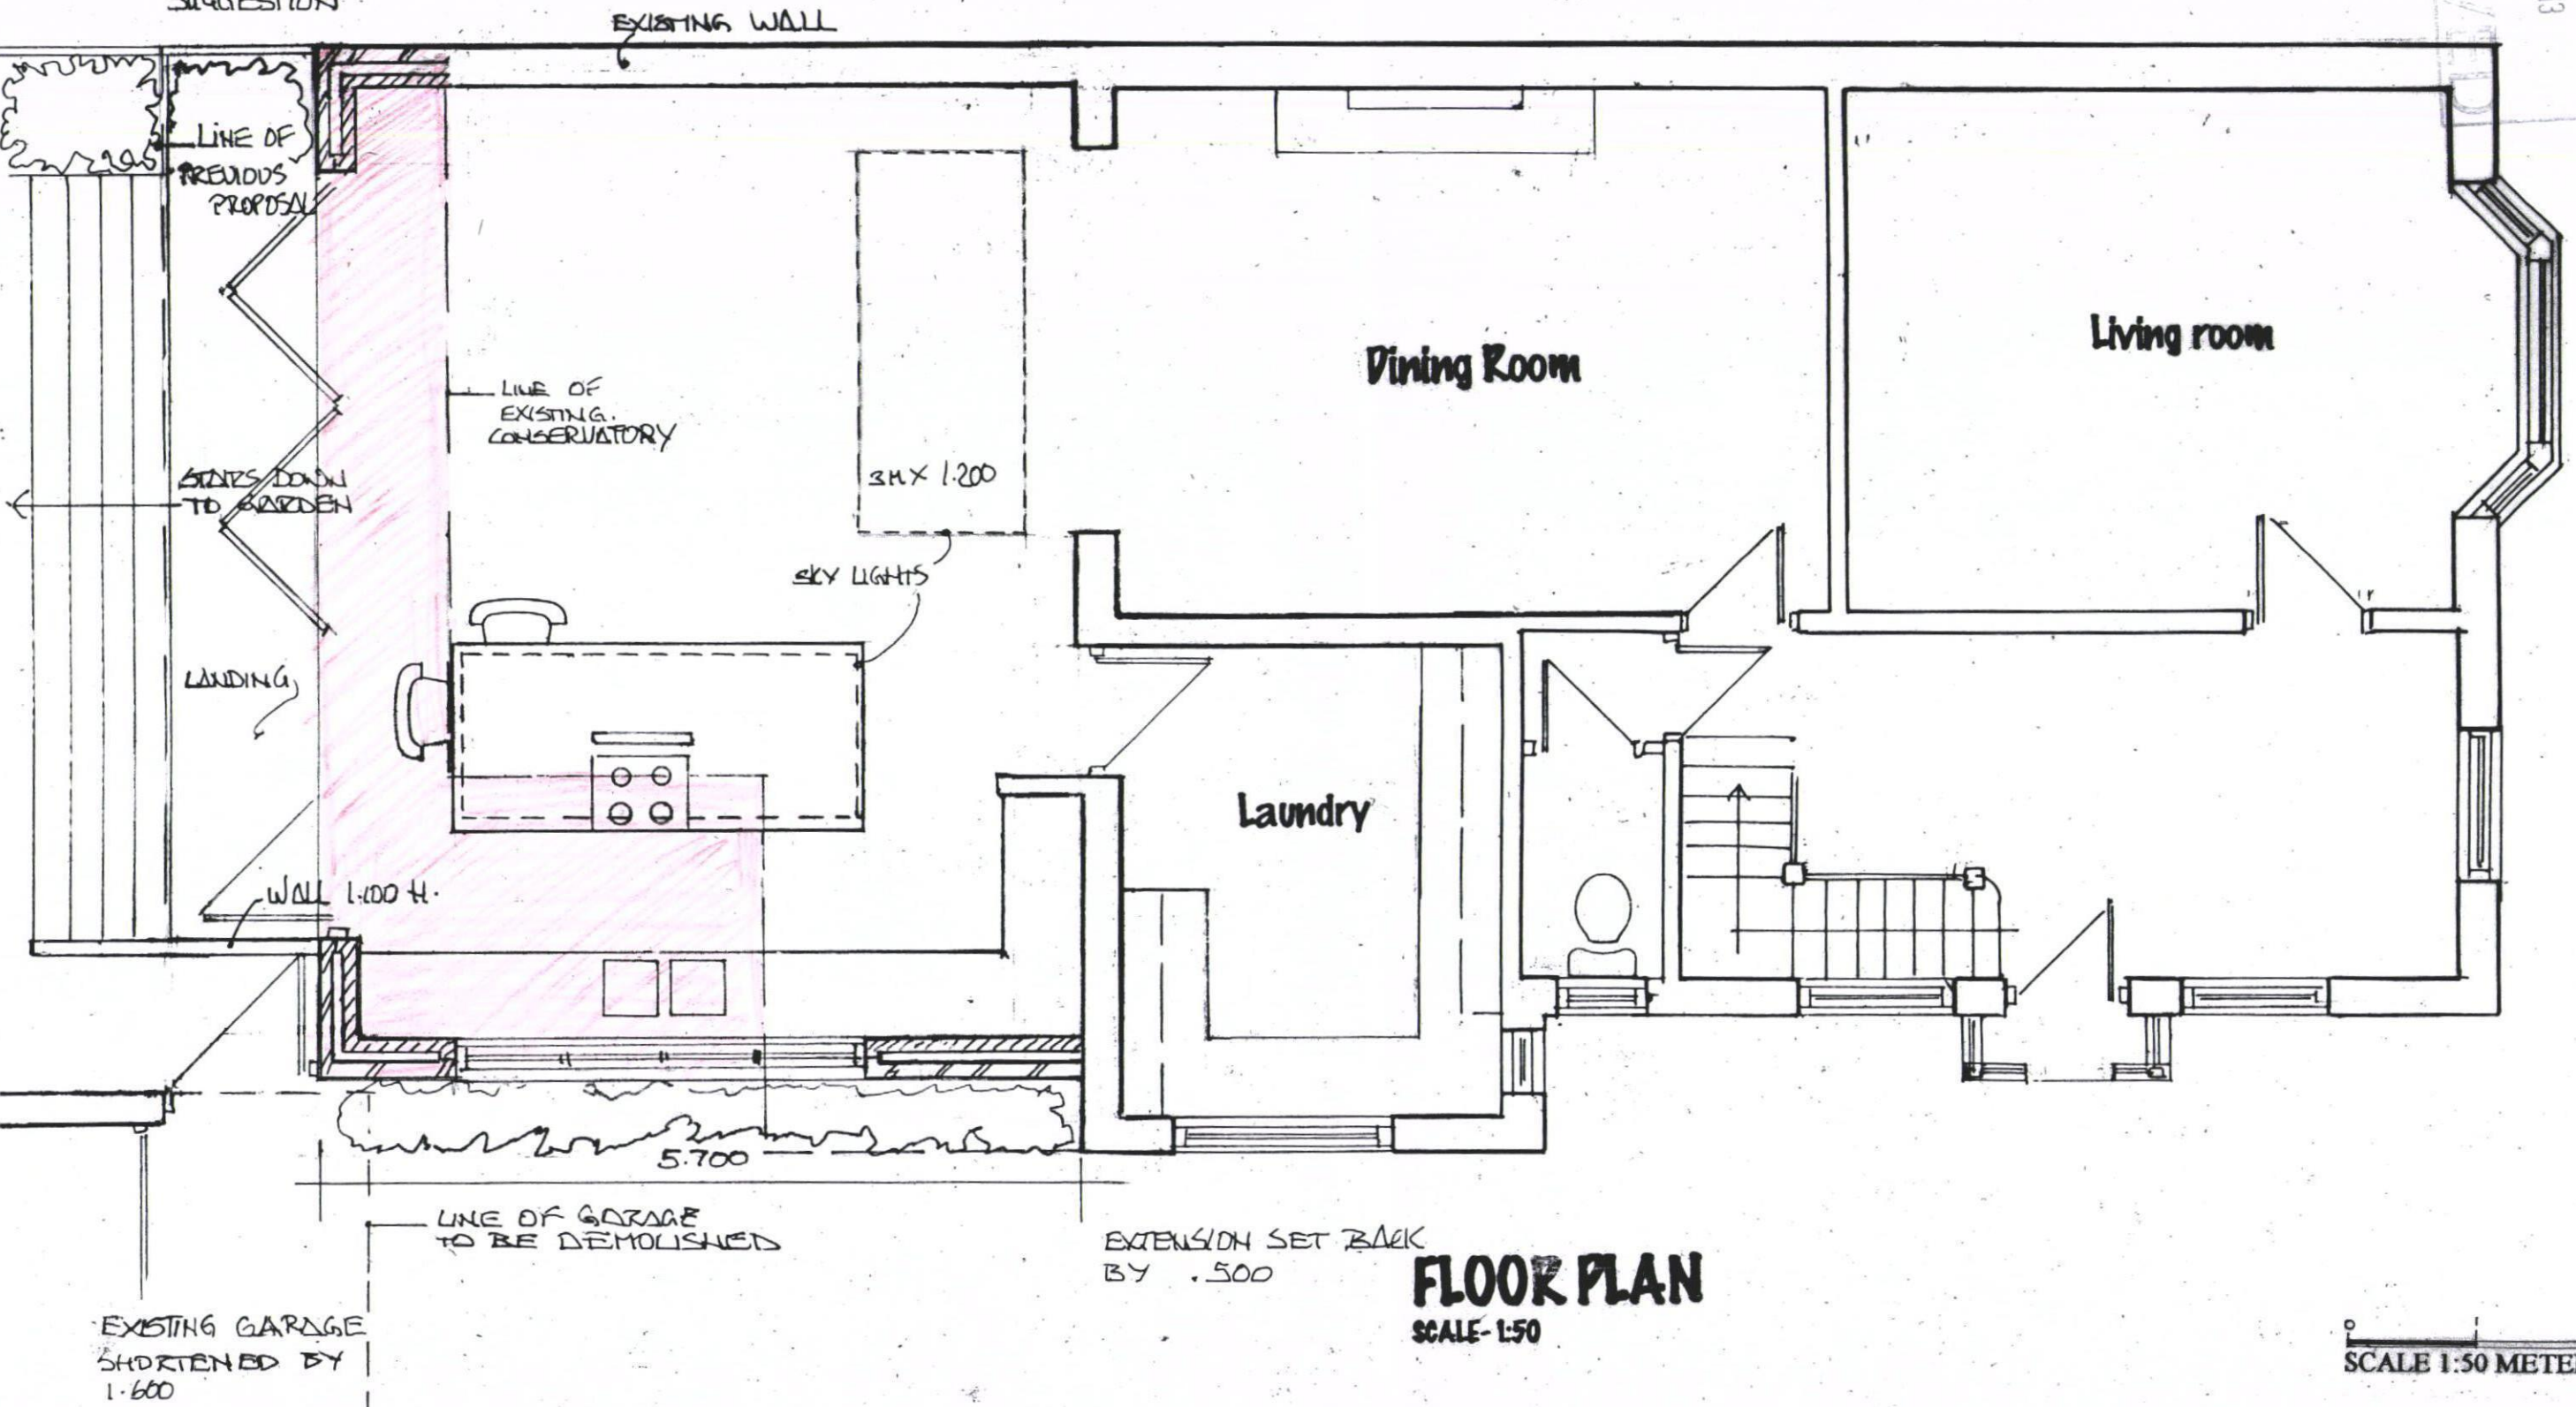

PROPOSED WORKS AT
13 The Crest, Widley, Waterlooville, PO7 5DG

FLOOR PLAN
SCALE-1:50

For: Mr. and Mrs. Sullivan, 13 The Crest Widley, Waterlooville PO7 5DG	Date: 2012 Scale: 1:50 Drawn: KIM FLOOR PLAN	CREATIVE DESIGNS Oaklea, Titchfield Lane, Wickham, Portsmouth PO17 5PQ Tel 01329 835992
---	--	---