

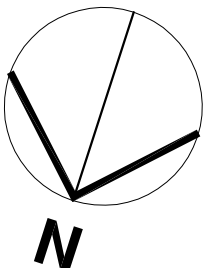


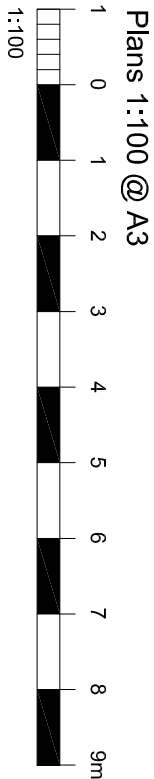

- Notes
1. This drawing is the copyright of MH Architects Ltd
 2. Do not scale this drawing except for Local Authority planning purposes
 3. All dimensions must be checked on site by the contractor prior to commencement of the works.

Rev.	Revision	By	Date	Check	Date
------	----------	----	------	-------	------

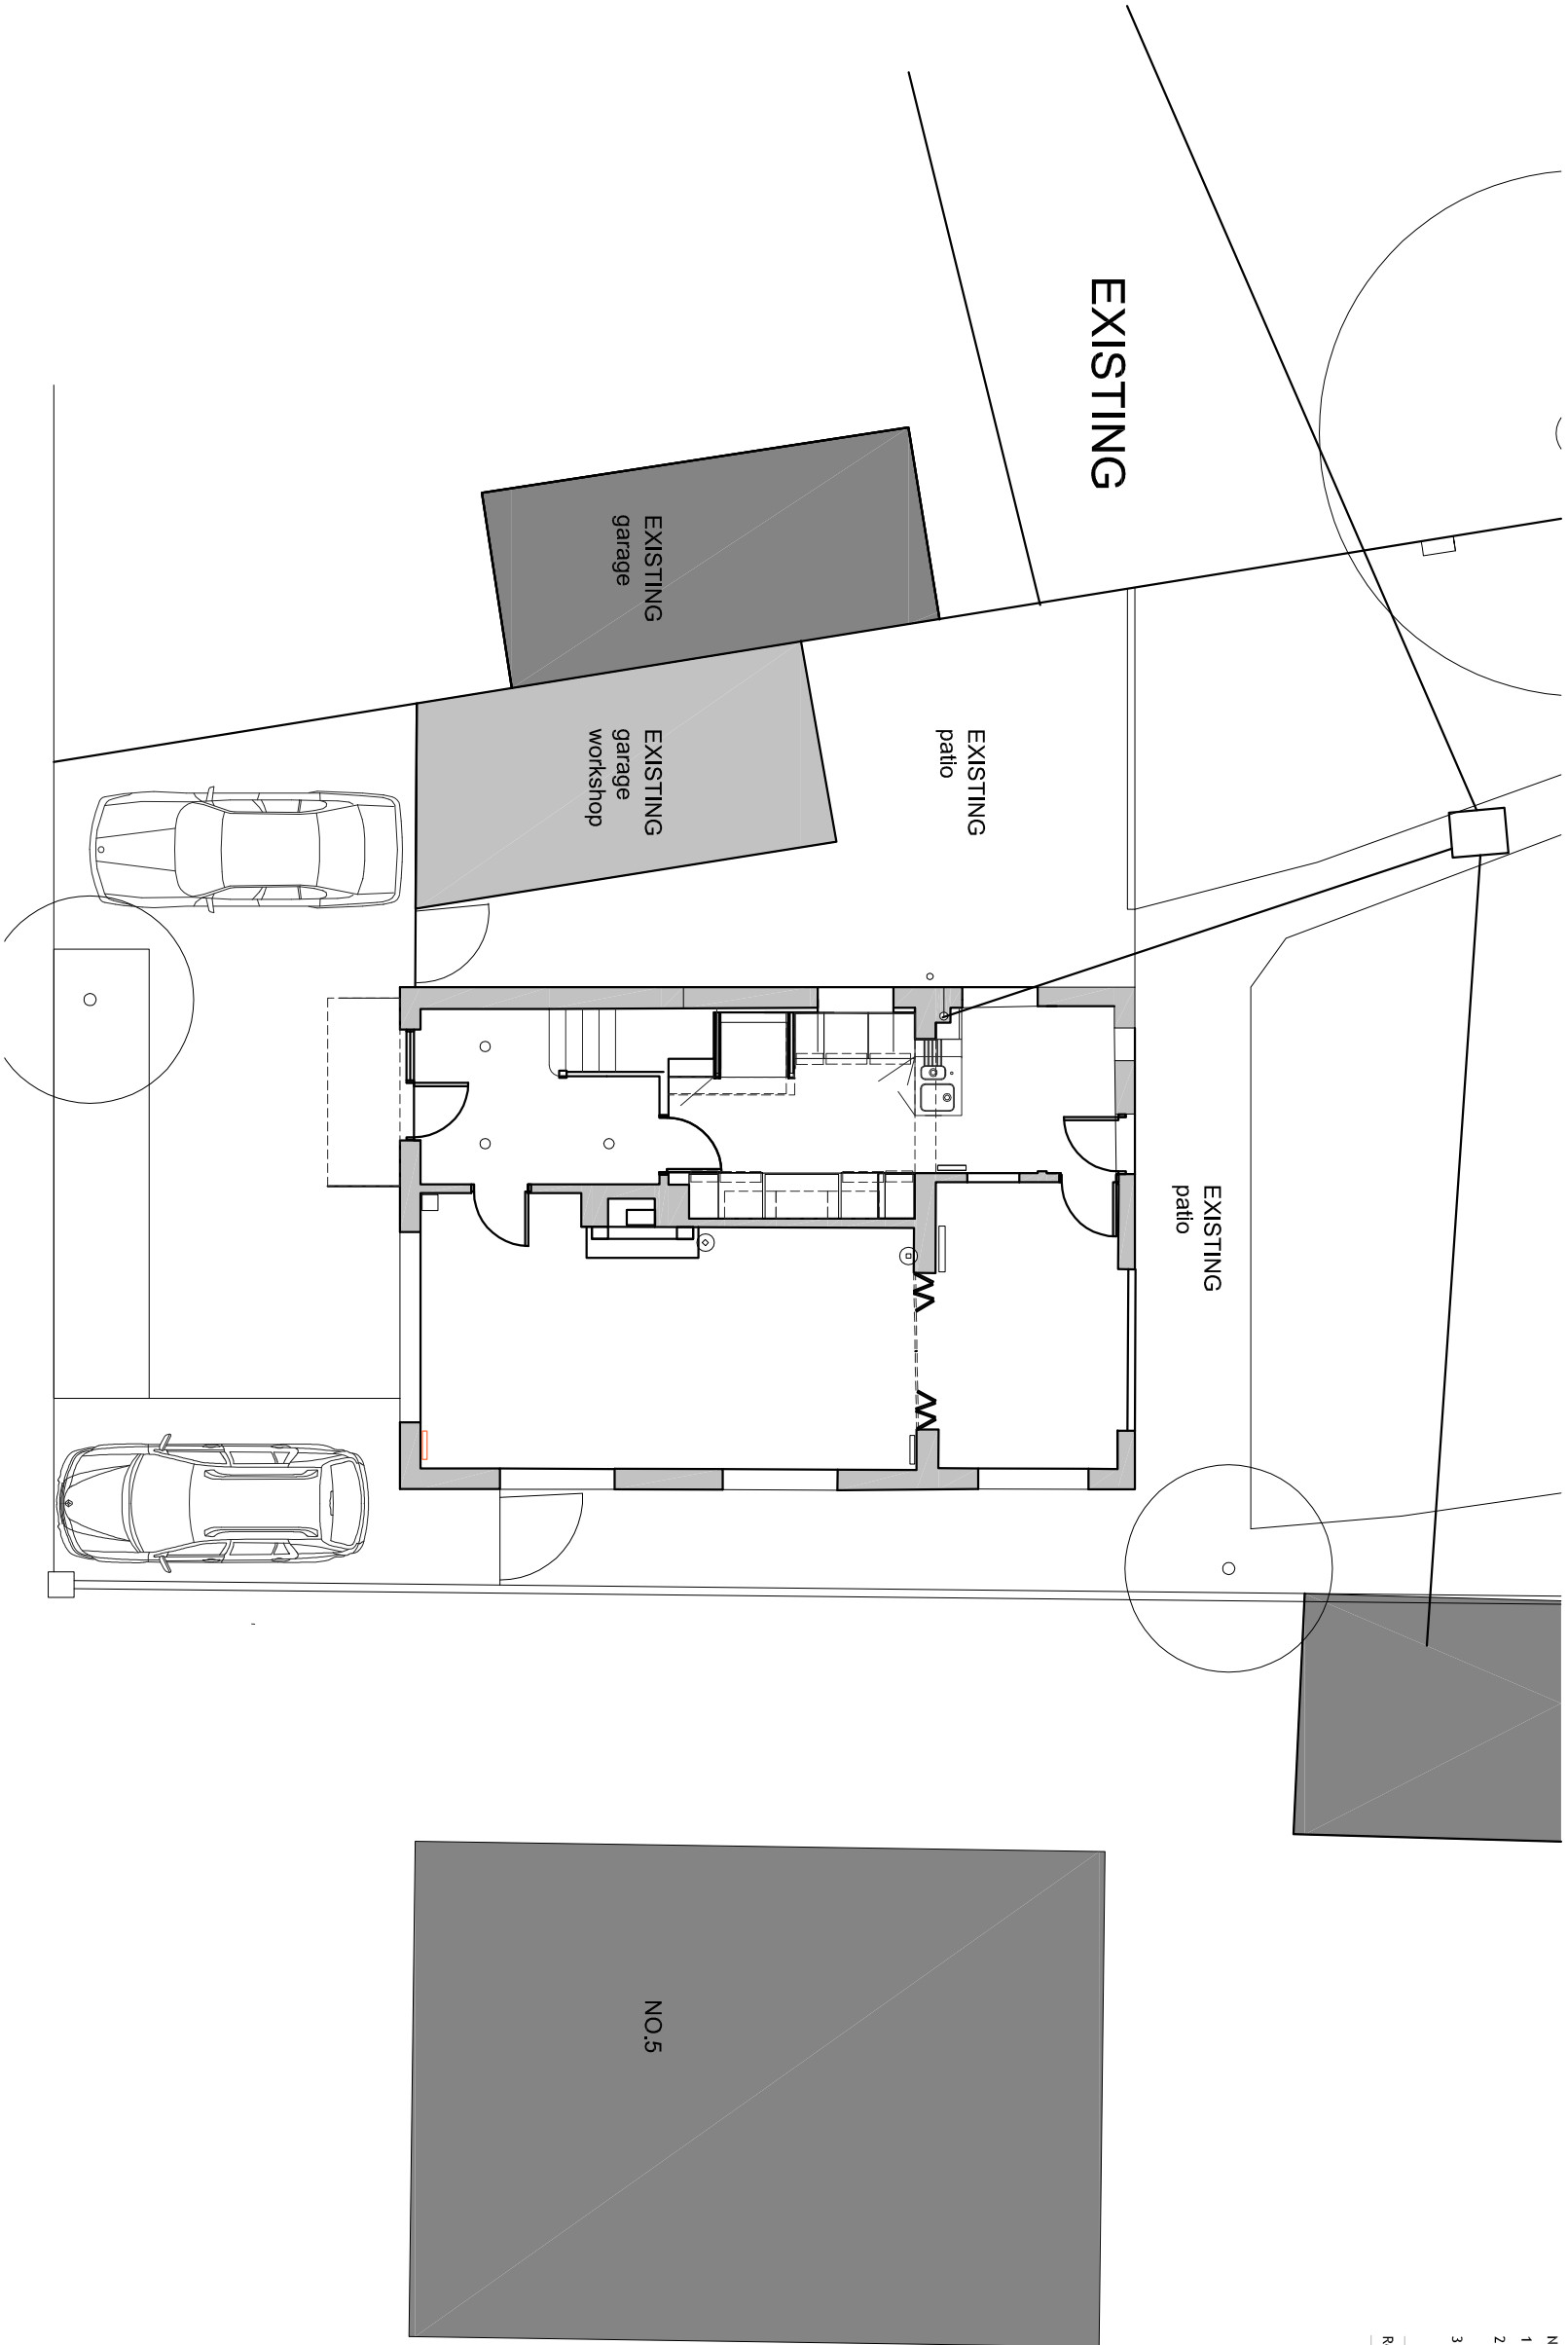

Client **Mr & Mrs Groucott**

Job title **3 Chaplains Close**
New side extension

Drawing title **Existing Floor Plan**

Drawn HG Date 26.02.13 Checked Date Scale at A3 1:100

Job N° X-111 Drawing N° P002 Rev. •

Status

Planning Application

Ground Floor / Birenthal Building
Southern Gate / Chichester
West Sussex / PO19 8EZ
t. 01243 774748
e. admin@mharchitects.co.uk
www.mharchitects.co.uk
Limited Company
Registered in England No:594393

mh
ARCHITECTS