




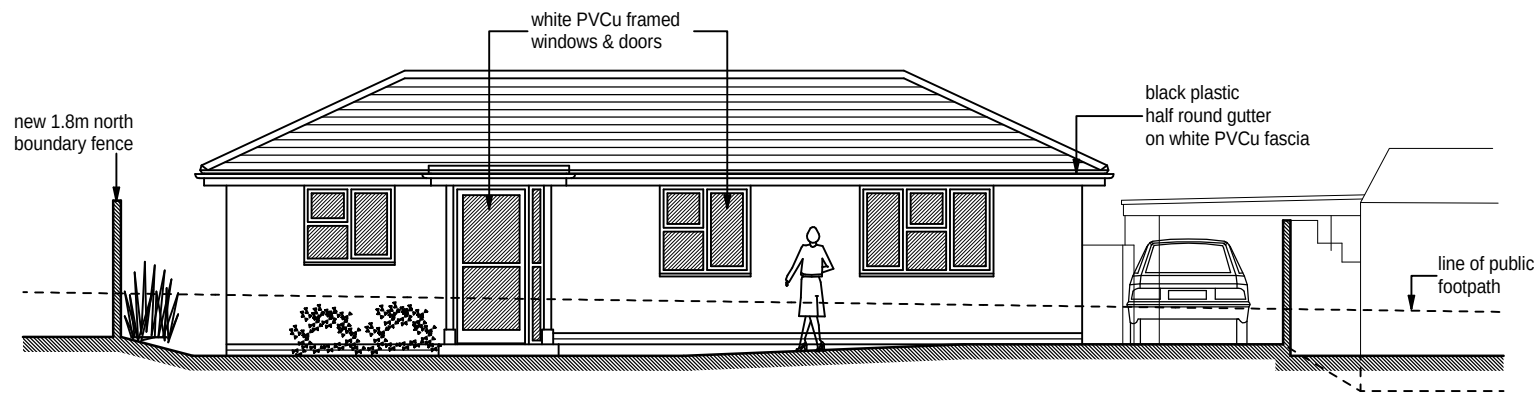


West Elevation (to Gladys Avenue)

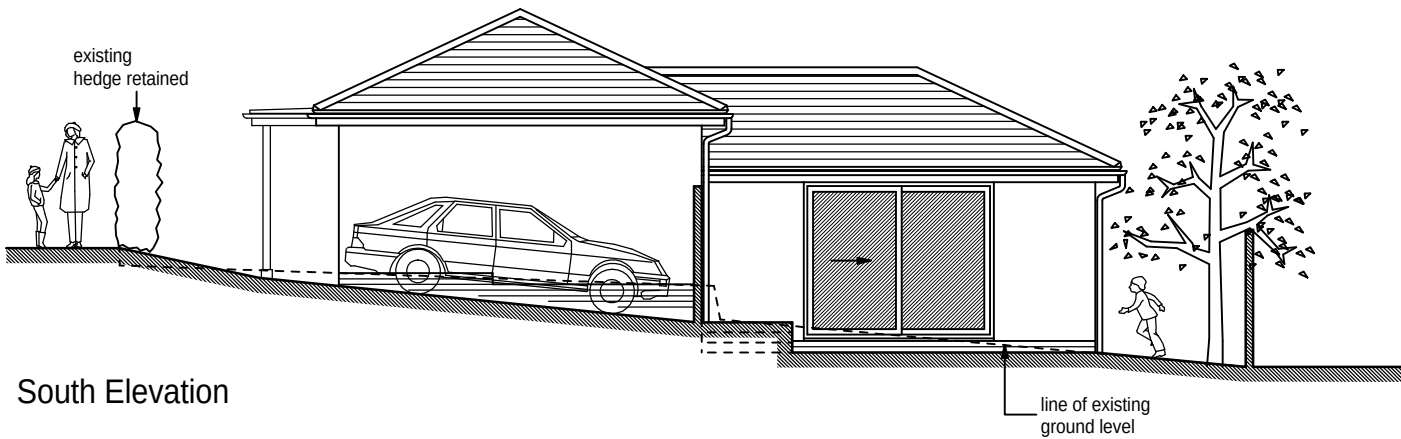


South Elevation

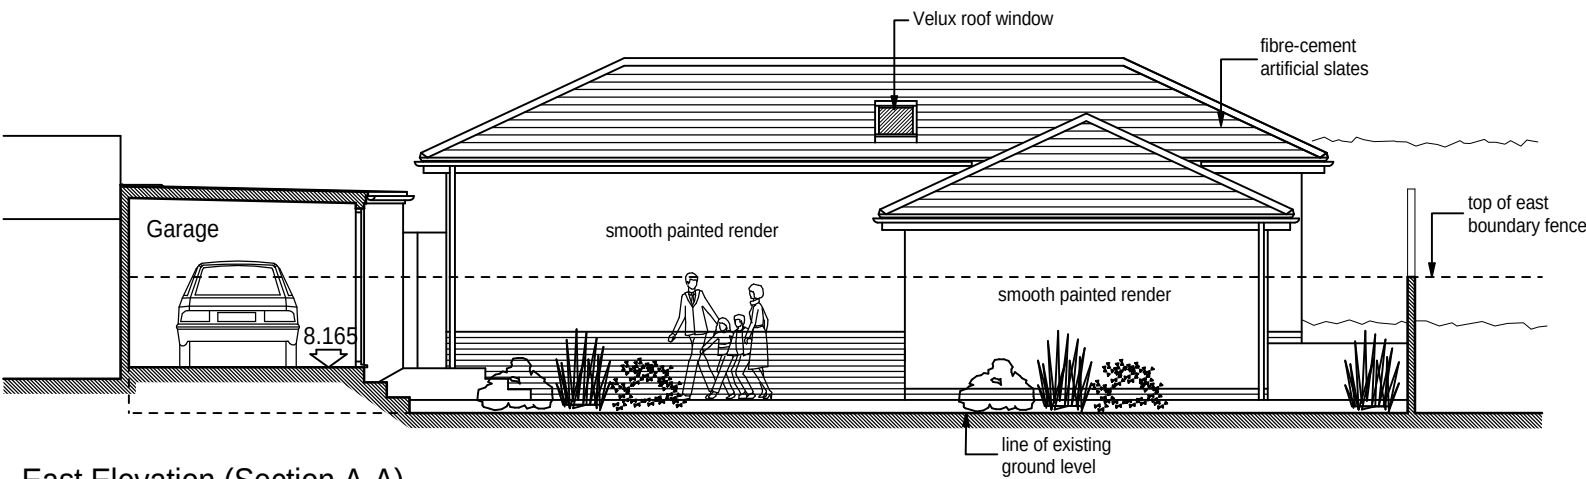


East Elevation (Section A-A)

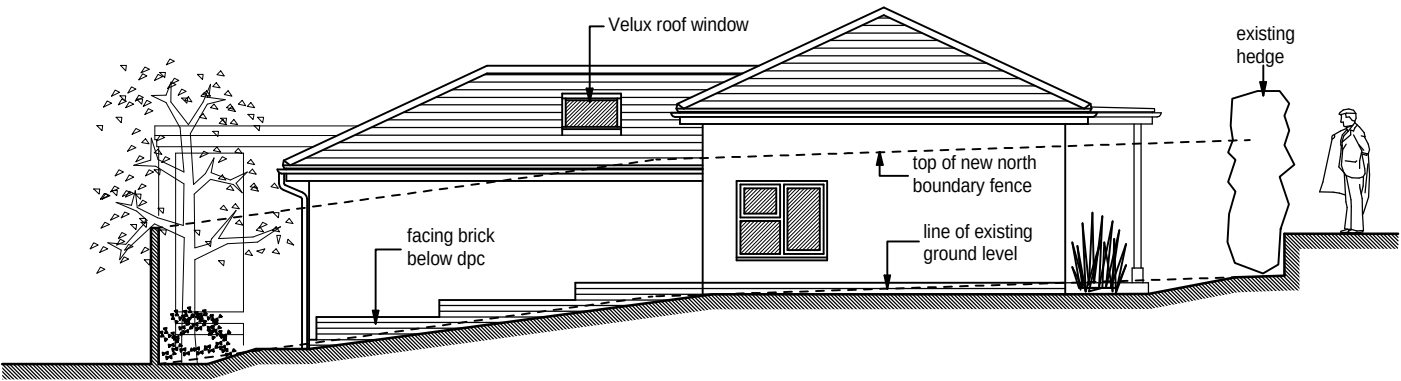


North Elevation

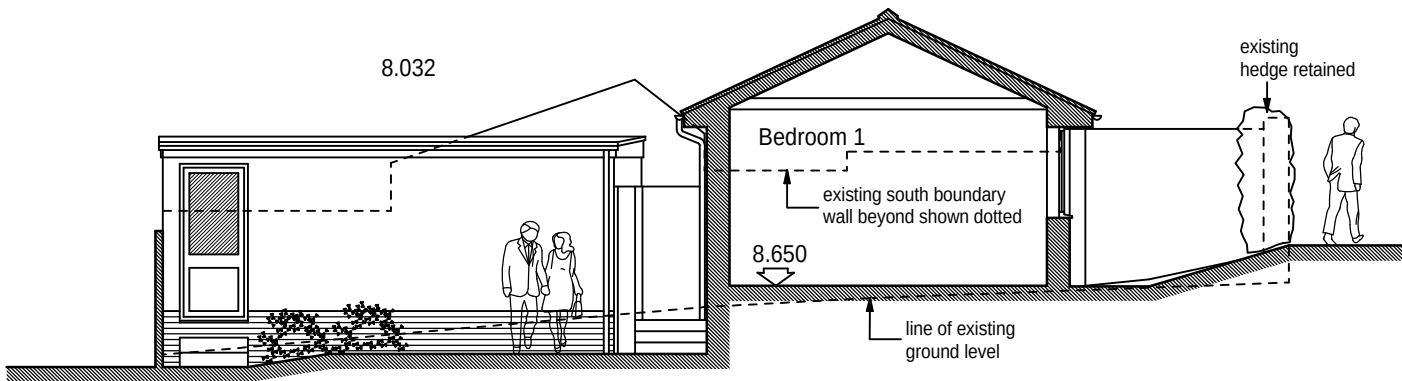

Section B-B (North Elevation to Garage)

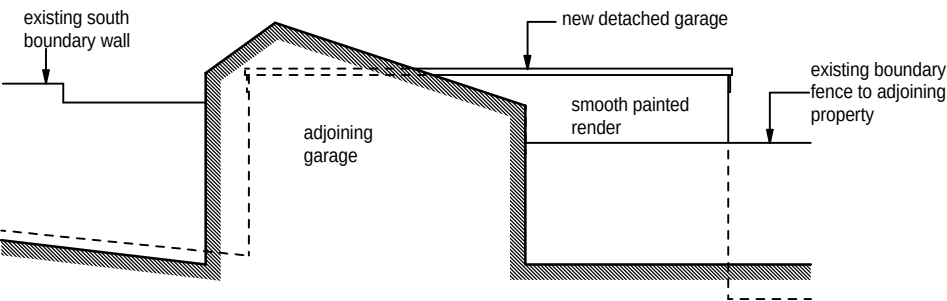


South Elevation to Garage (from 60 Gladys Avenue)

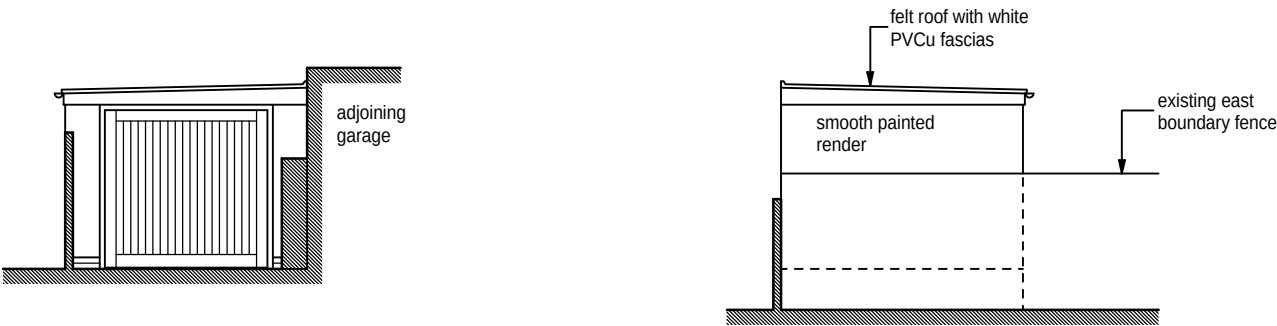

West Elevation to Garage

East Elevation to Garage (from 15 Lovedean Lane)

 

This drawing is the copyright of the Architect and must not be reproduced without permission, except by the Local Planning Authority for planning purposes. Figured dimensions to be taken in preference to scaled. Dimensions to be checked on site before work commences. No deviation from this drawing will be permitted without the prior written consent of the Architect. Ground floor slabs, foundations, structure, etc., and all work below ground is shown provisionally and inspection of ground conditions is essential prior to work commencing. Reassessment is essential when the ground conditions are apparent and redesign may be necessary in the light of soil conditions found. The responsibility for establishing the soil and subsoil conditions rests with the Contractor.	drawing	drawing no. rev. date scale(s) sheet size				
		21009/208		MAR 2012	1:100	A3
		client				
		PRINCIPLE PROPERTIES LTD.				
		project				
		PROPOSED DETACHED BUNGALOW ON LAND TO REAR OF 17 LOVEDEAN LANE WATERLOOVILLE, HANTS PO8 8HH				

■ Jeffrey Douglas Chartered Architect



114 Havant Road

Tel: (023) 9246 8889

Hayling Island

Hampshire

E-mail: jdo@jeffreydouglas.co.uk

PO11 0LJ