




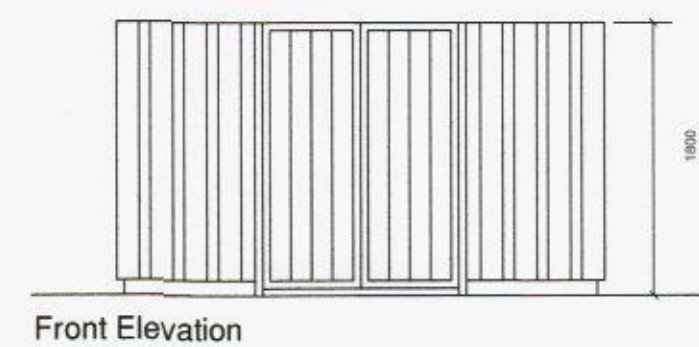


Front Elevation

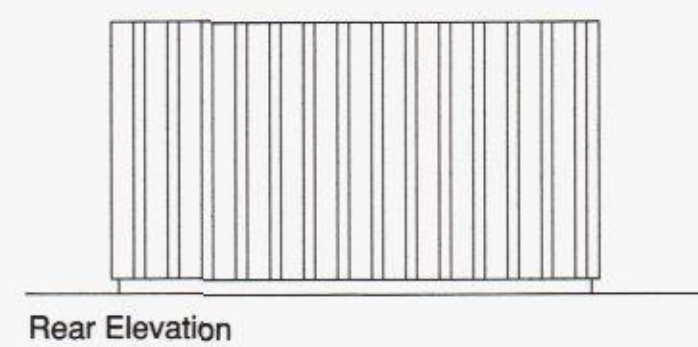


Rear Elevation

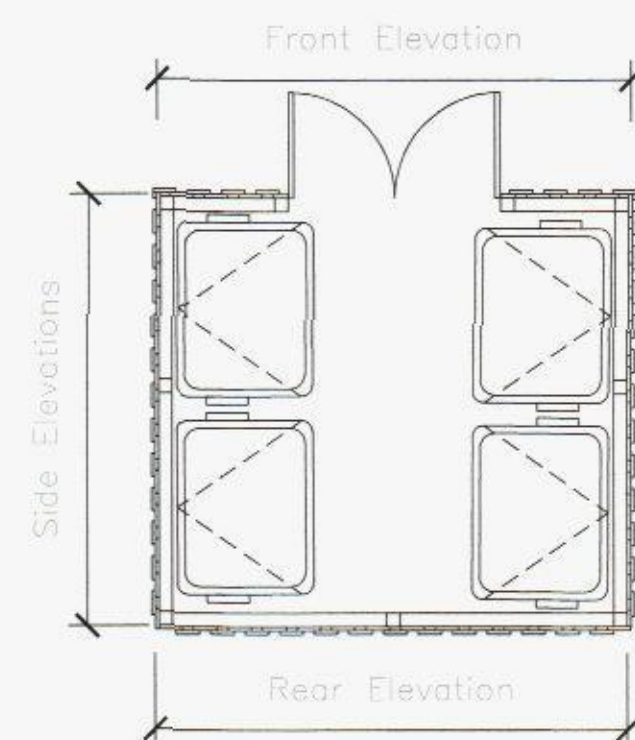


Bin Store - open aired

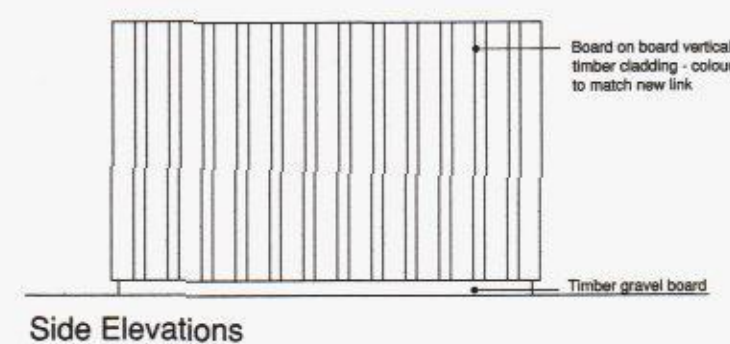


Side Elevations

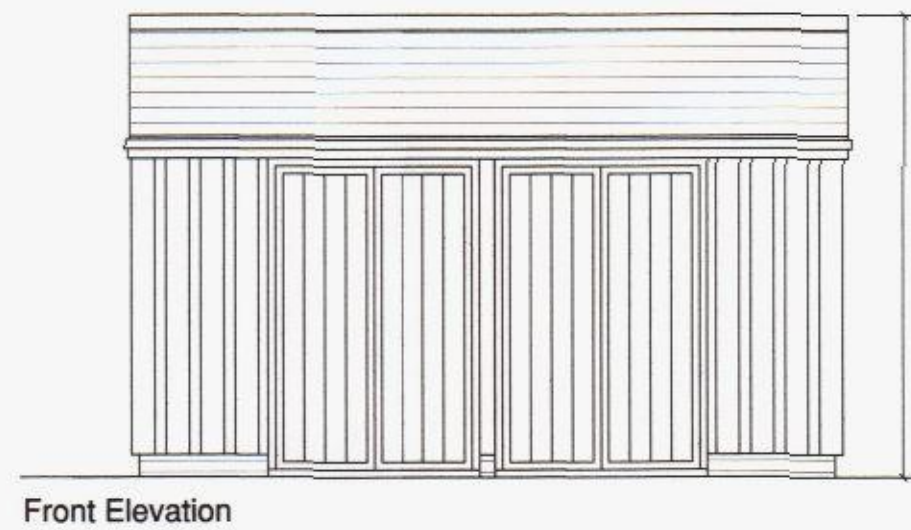


Front Elevation

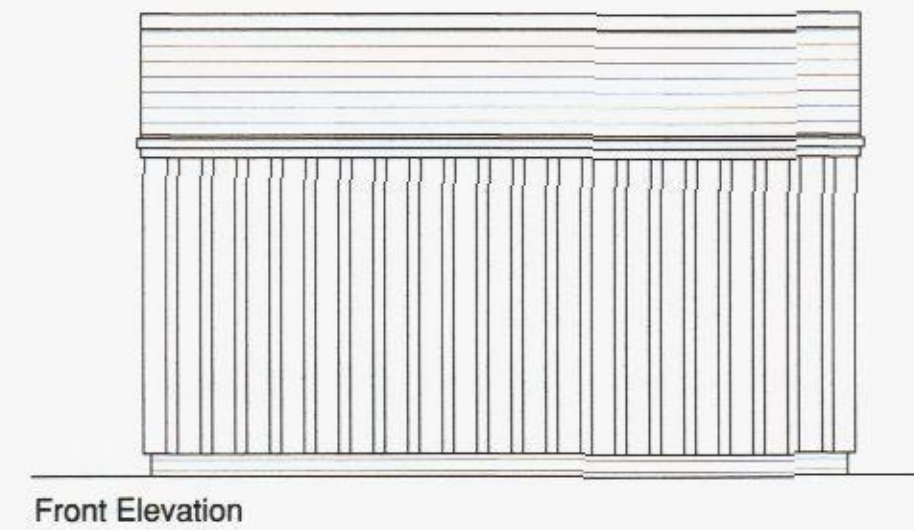

Front Elevation

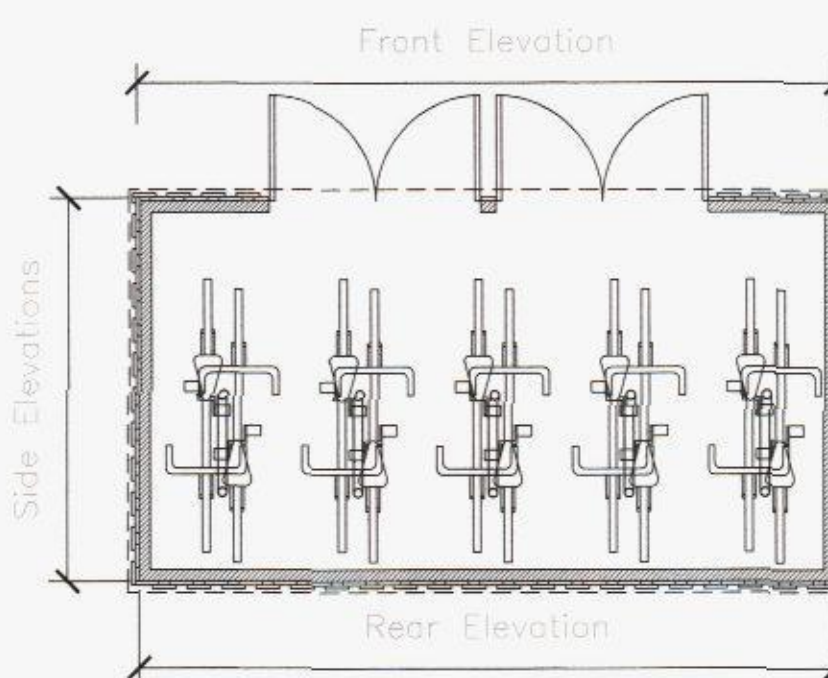

Cycle Store - fully enclosed

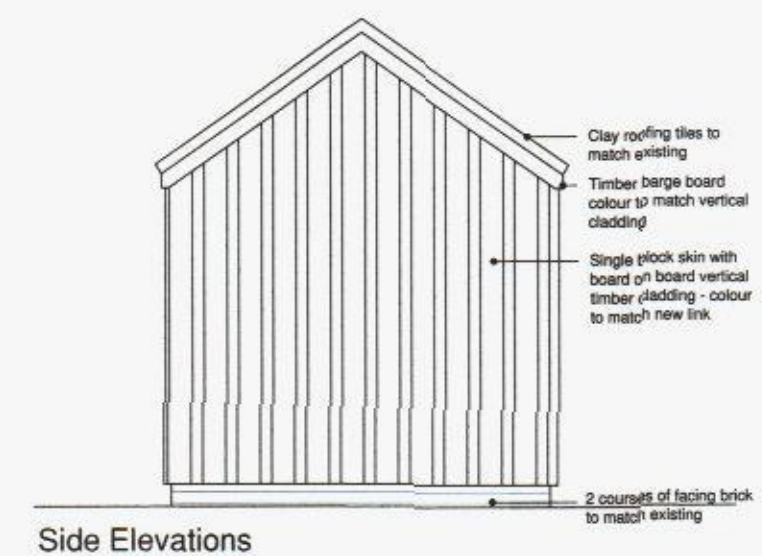

Side Elevations

notes

this drawing is the copyright of the **pdp architecture llp** and must not be reproduced in whole or part or used for the execution of works without their permission.

all dimensions to be checked on site prior to commencement of construction works and the architect notified of any discrepancy.

figured dimensions are to be used in preference to scaled dimensions.

no deviation from this drawing will be permitted without prior consent of the architect.

all drawings are prepared subject to a full measured and structural survey of the buildings and site.

all structural work is subject to the appointment of a structural engineer to confirm and agree the structural proposals.


os promap licence no. 100020449.

health & safety:
exceptional risks involving specific methods of construction or exceptional maintenance issues:


scale width 50 mm @ a1 - 25 mm @ a3

revision notes date drawn checked

client

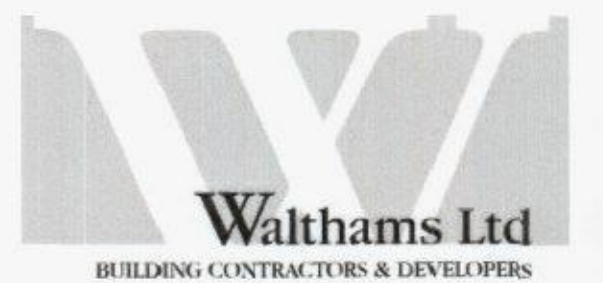

PLANNING

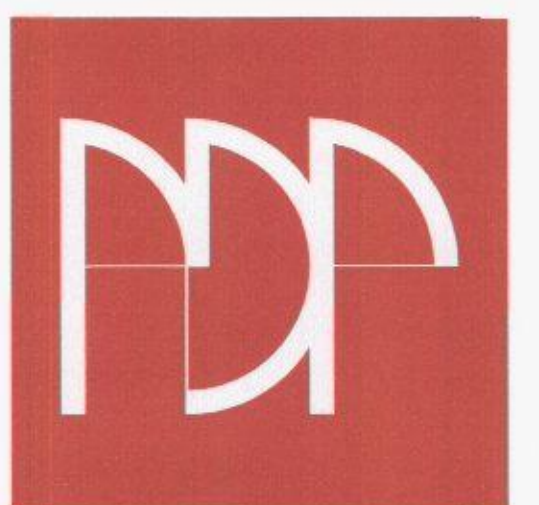

pdp architecture llp

chartered architects town planning
interior design consultants

2 beechworth road havant
hampshire po9 1ax
tel 023 9248 1100
fax 023 9247 5050
email pdp@pdp-architects.co.uk

www.pdp-architects.co.uk

project Proposed Development
Homewell House
Havant

detail Bin Store & Cycle Store
Details

drawn HM checked MBW

date Jan '12 status PLANNING

a1 scale a3 scale 1:50 1:100 27940-PD114 rev

