





EXISTING REAR ELEVATION

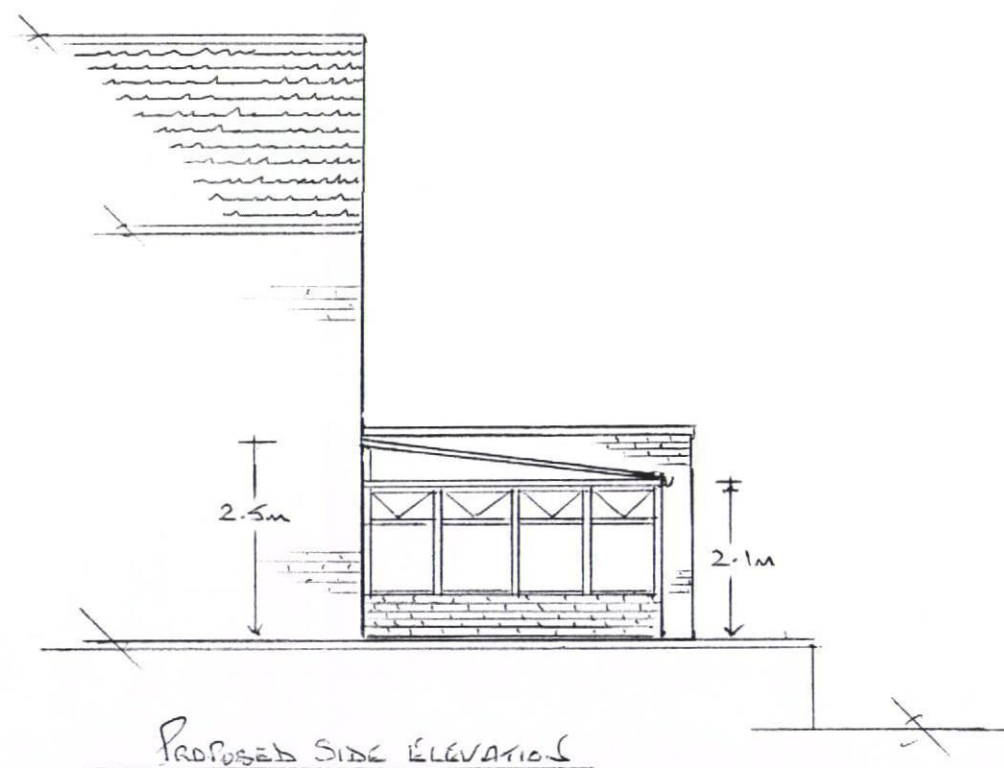

PROPOSED REAR ELEVATION

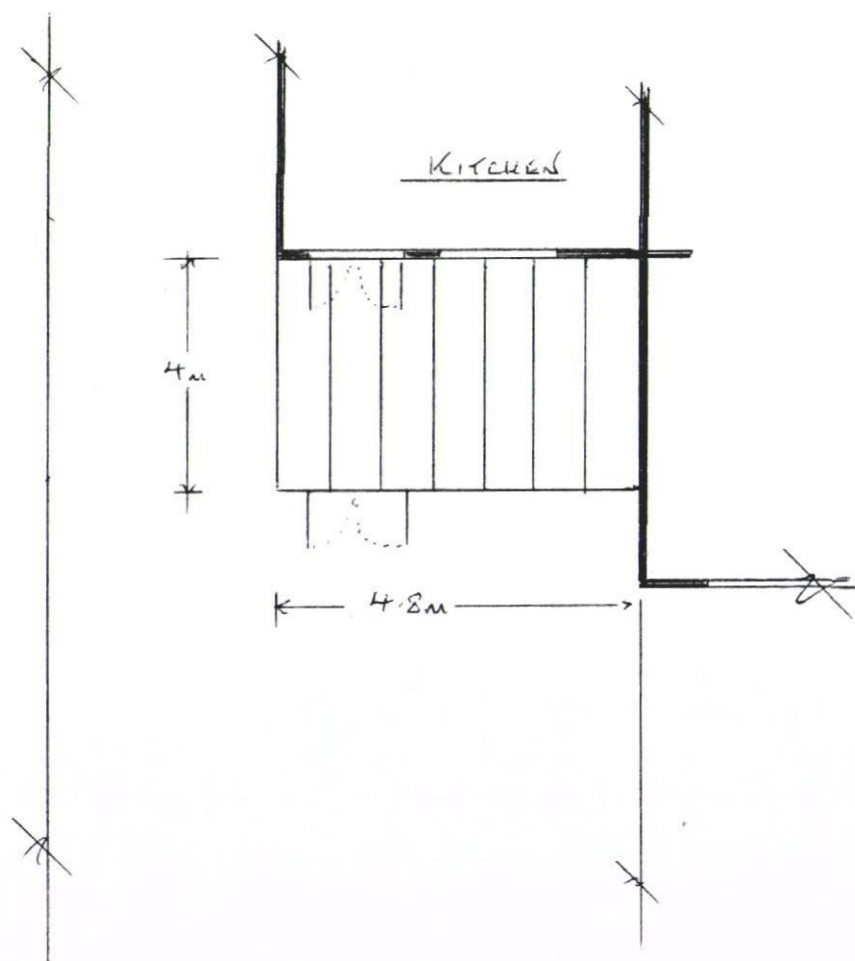

PROPOSED SIDE ELEVATION

PROPOSED UPVC CONSERVATORY
FOR;

MR + MRS MACFARLANE
11, THE CAESSEY,
BURBROOK,
WATERLOOVILLE,
HANTS.
PO7 5EU

MATERIALS

WHITE MULTI-CHAMBER STEEL
REINFORCED UPVC WINDOW/DOOR
PROFILES.

28mm (4-20-4) TOUGHENED GLASS
SEALED UNIT GLAZING WITH
ANTI-SUN BRONZE TINT.

CAVITY INSULATED DWARF WALLS
WITH FACE BRICK OUTSIDE,
BLOCK + PLASTER INSIDE.

4/2 4000mm² TRICKLE VENTS
HEATGUARD POLYCARBONATE ROOF PANELS.

SCALE 1:100

DRAWING NO C008124

T. BRUCESON

