




Type 7 - Plots 55,56 Front Elevation
1 : 100

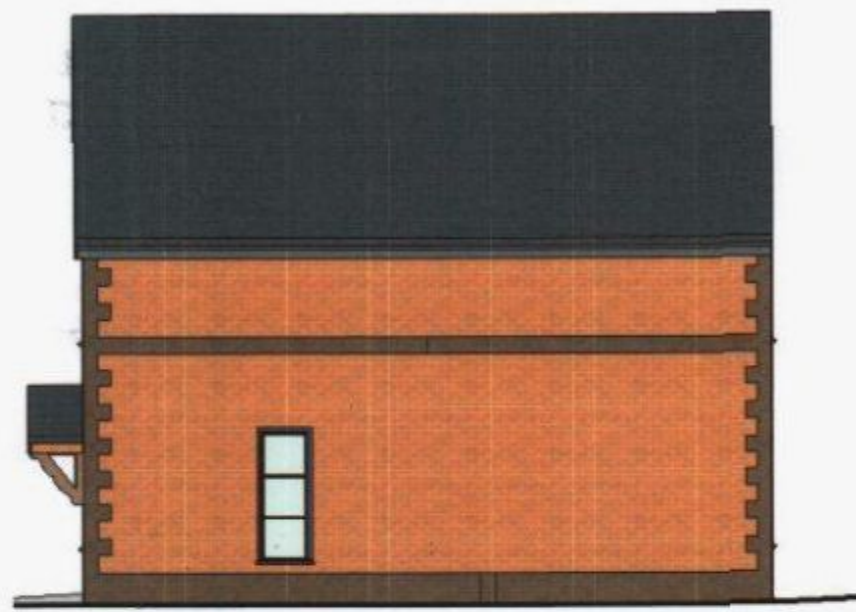

Type 7 - Plots 55,56 Right Elevation
1 : 100



Type 7 - Plots 55,56 First Floor
1 : 100




Type 8 - Plots 18,19 Front Elevation
1 : 100



Type 8 - Plots 18,19 Right Elevation
1 : 100



Type 7 - Plots 55,56 Back Elevation
1 : 100

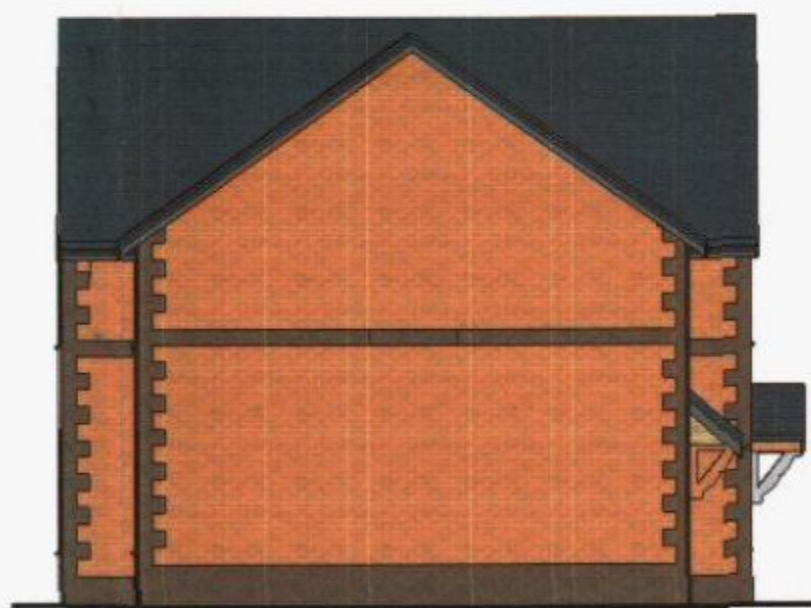

Type 7 - Plots 55,56 Left Elevation
1 : 100



Type 7 - Plots 55,56 Ground Floor
1 : 100



Type 8 - Plots 18,19 Back Elevation
1 : 100



Type 8 - Plots 18,19 Left Elevation
1 : 100

SUPERSEDED



Type 9 - Plots 20,21 Front Elevation
1 : 100



Type 9 - Plots 20,21 Right Elevation
1 : 100



Type 9 - Plots 20,21 First Floor
1 : 100




Type 8 - Plots 18,19 Ground Floor
1 : 100



Type 8 - Plots 18,19 First Floor
1 : 100



Type 9 - Plots 20,21 Back Elevation
1 : 100

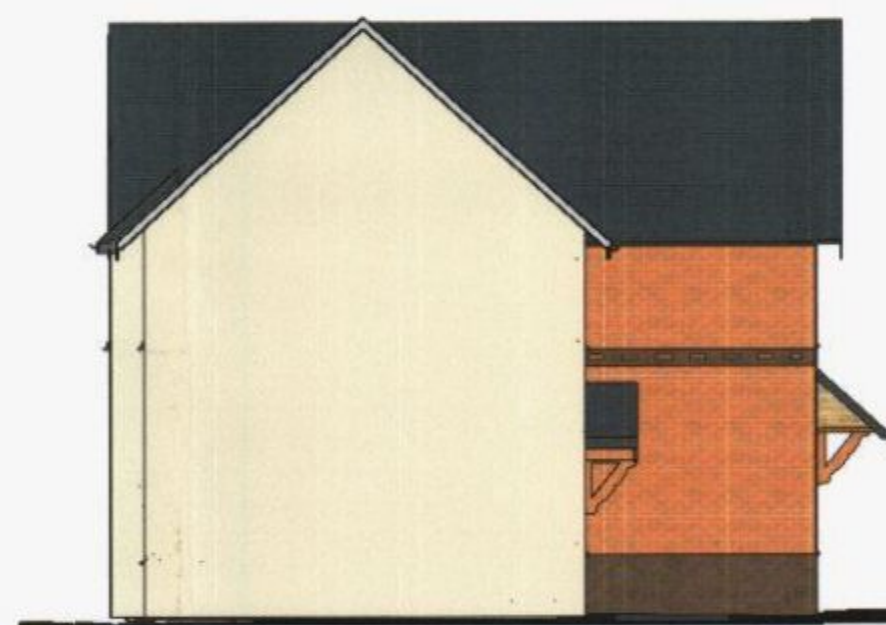

Type 9 - Plots 20,21 Left Elevation
1 : 100



Type 9 - Plots 20,21 Ground Floor
1 : 100

HAVANT BOROUGH
COUNCIL
16 AUG 2012
RECEIVED

Orchard
BUILDING HOMES FOR YOUR FUTURE

1	Issue Drawing Revised	Job No	
2	Revisions and/or comments from client	Job No	
		Job No	
		Job No	
		Job No	
		Job No	
		Job No	
		Job No	
		Job No	
		Job No	

sherlockboswellarchitecture

410 The Grange, Romsey Road, Michelmersh, Romsey, SO51 0AE	T: 01794 368884	E: mail@sherlockboswell.com
project: Land to the South of Ranelagh Road, Havant, Hampshire	date: 06/06/12	scale: 1 : 100
client: Orchard Homes & Developments Ltd	job no: 1015	dwg no: 116
drawing: House Types 7, 8 and 9	rev: B	