


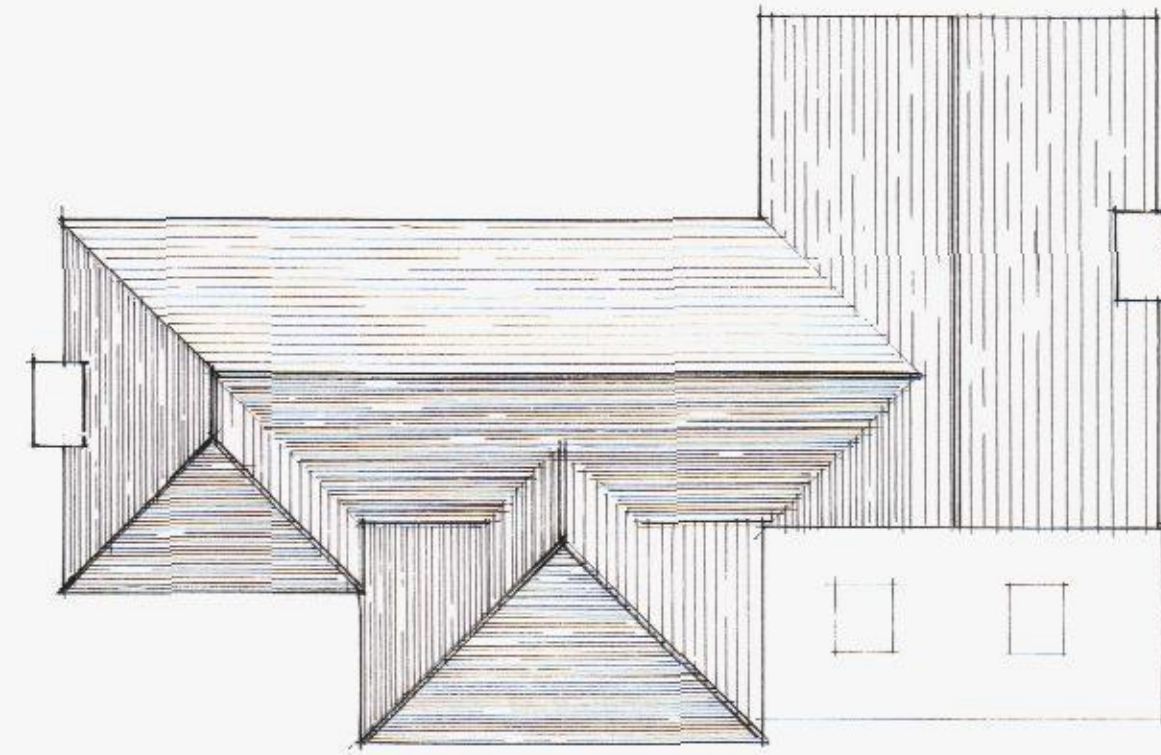


roof plan




front



rear

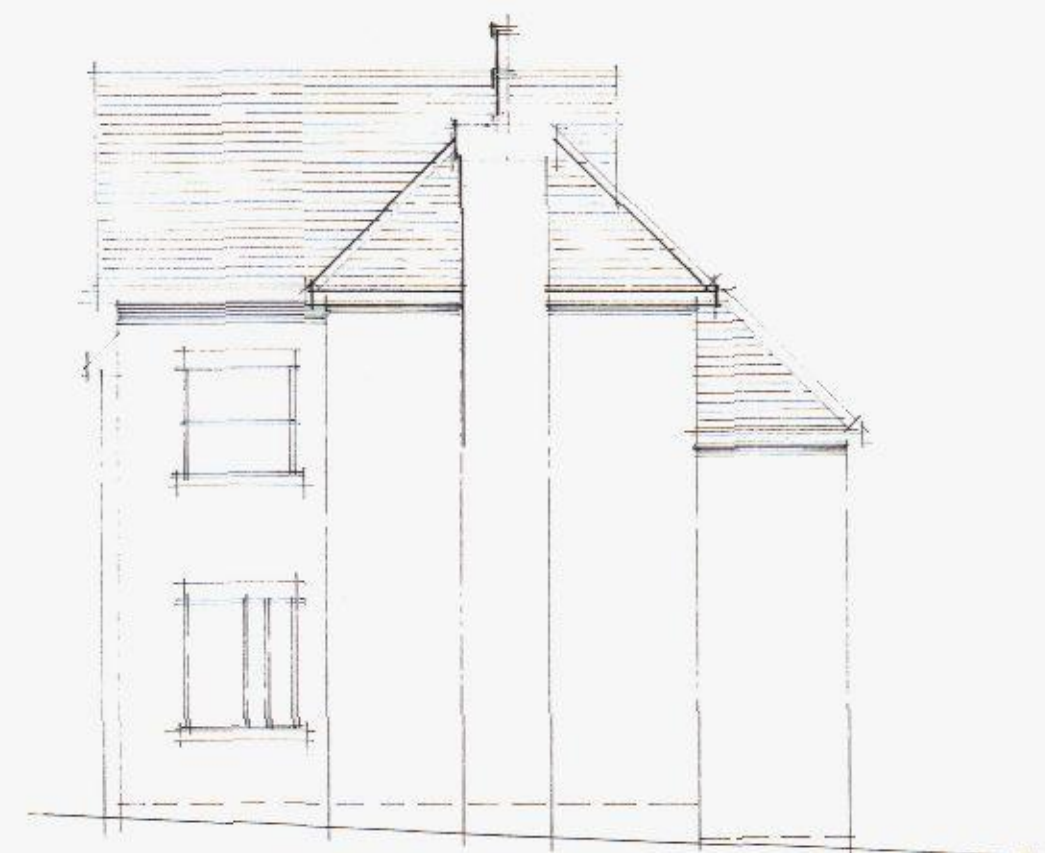

sides

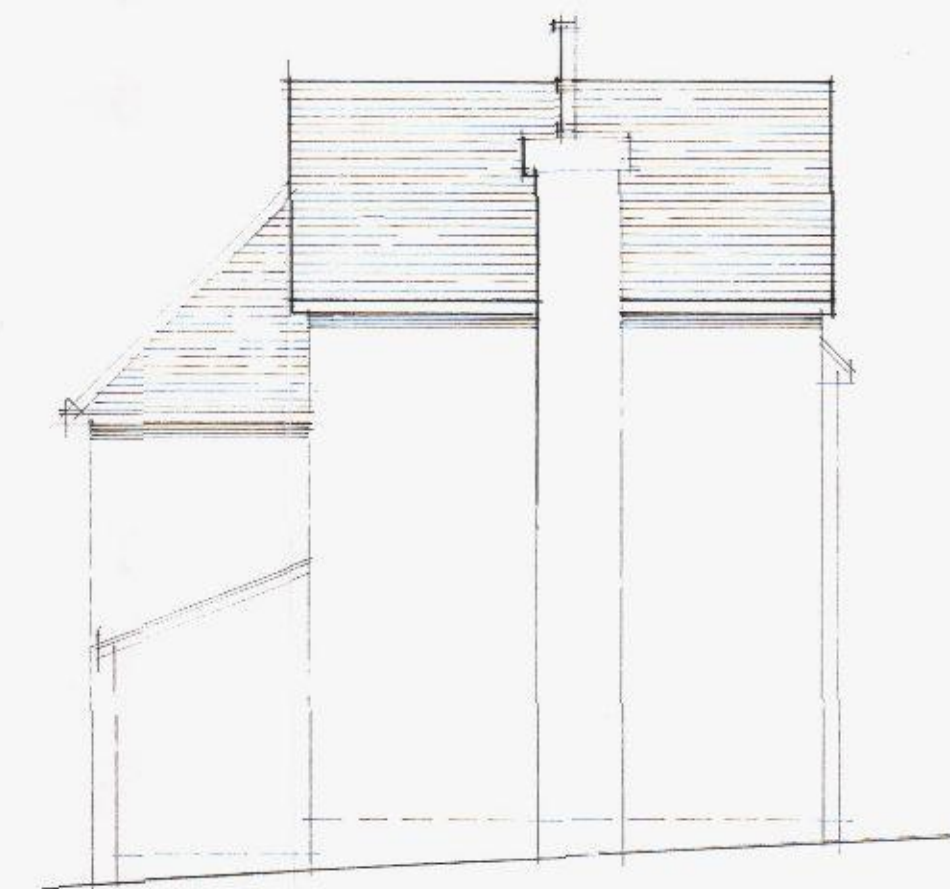

A	Date	Revision
© copyright		
THORNS-YOUNG ARCHITECTURAL		
THORNS-YOUNG LTD CHARTERED BUILDING CONSULTANTS 232 London Road, North End, Portsmouth PO3 9HQ Tel: (023) 9267 2883 Fax: (023) 9266 3157 Website: www.thornsyong.co.uk		
Client		
MR. S. BRANIS.		
Job Title		
397, ANGLADE ROAD WATERLOOVILLE.		
Drawing Title		
PROPOSED ELEVATIONS AND ROOF PLAN		
Scale 1: 100.		
Date	Drawn by	
NOV 2012	CML	
Dwg. No.	Rev.	
5162: 12: 2		

