




Proposed East Elevation




Proposed North Elevation



Proposed West Elevation

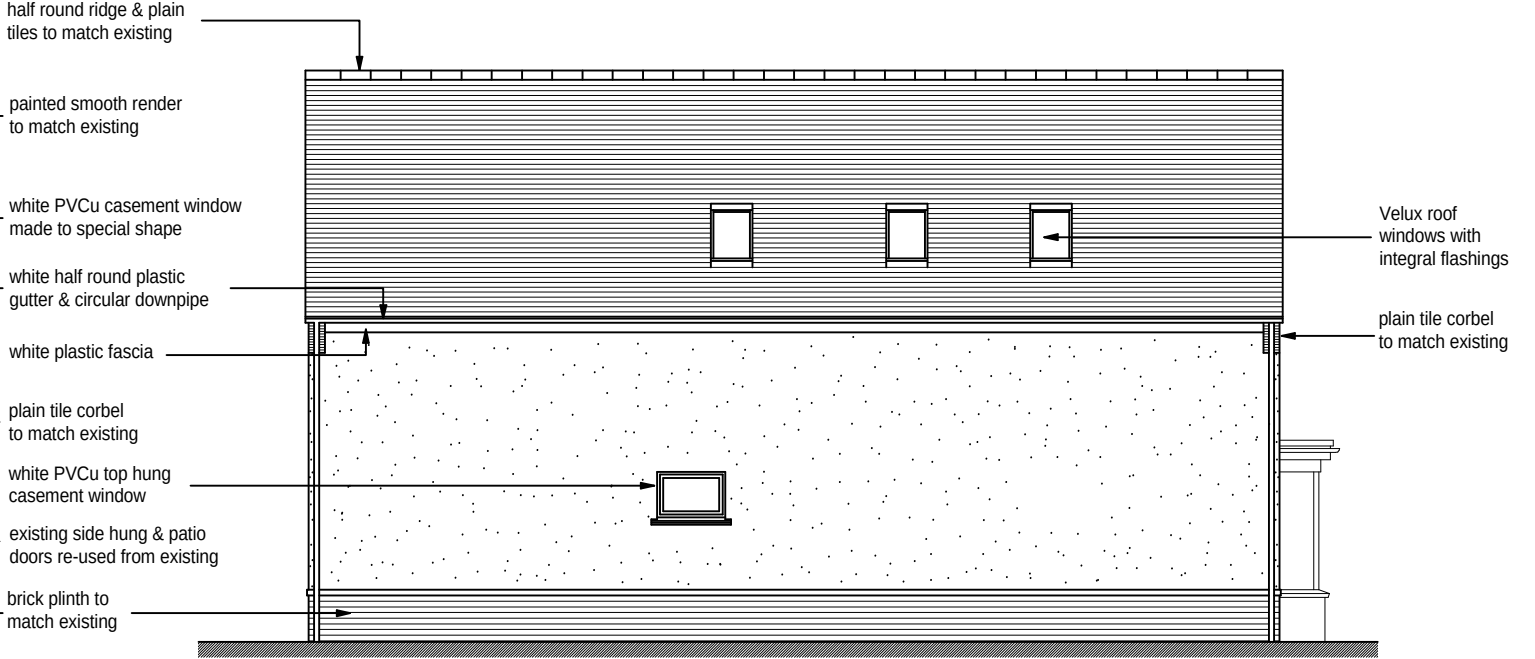

Proposed South Elevation

 

revisions					date
drawing no.	rev.	date	scale(s)	sheet size	
21302/06		JAN 2013	1:100	A3	
client					MR. & MRS. GEDEN
project					PROPOSED EXTENSIONS & ALTERATIONS 16 STAUNTON AVENUE, HAYLING ISLAND HAMPSHIRE PO11 0EN
This drawing is the copyright of the Architect and must not be reproduced without permission, except by the Local Planning Authority for planning purposes. Figured dimensions to be taken in preference to scaled. Dimensions to be checked on site before work commences. No deviation from this drawing will be permitted without the prior written consent of the Architect. Ground floor slabs, foundations, structure, etc., and all work below ground is shown provisionally and inspection of ground conditions is essential prior to work commencing. Reassessment is essential when the ground conditions are apparent and redesign may be necessary in the light of soil conditions found. The responsibility for establishing the soil and subsoil conditions rests with the Contractor.					Jeffrey Douglas Chartered Architect 114 Havant Road Hayling Island Hampshire PO11 0LJ Tel: (023) 9246 8889 E-mail: jdd@jeffreydouglas.co.uk