




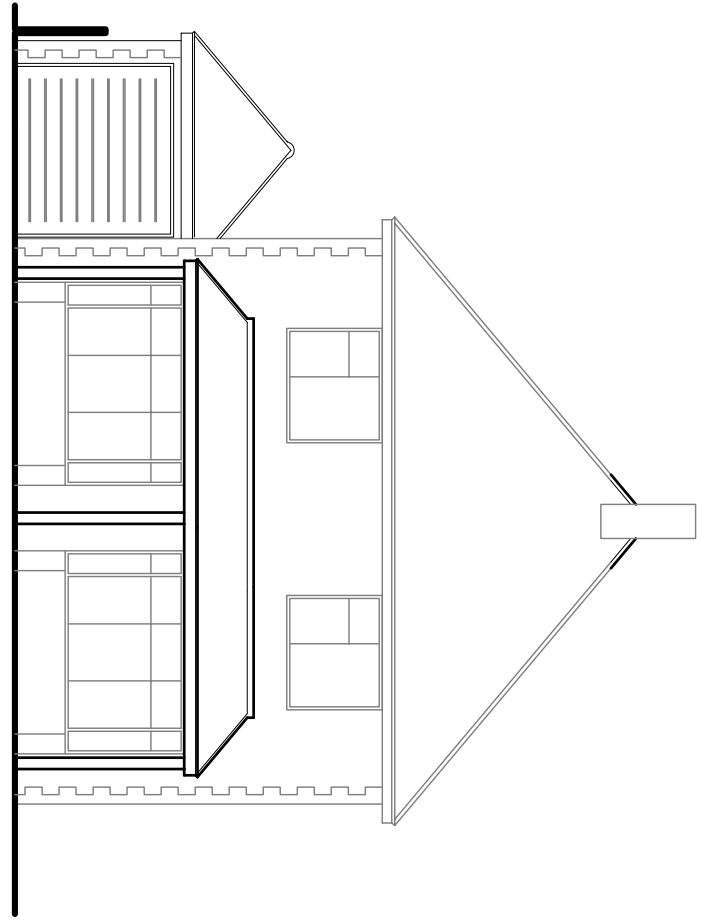



front elevation 1:100

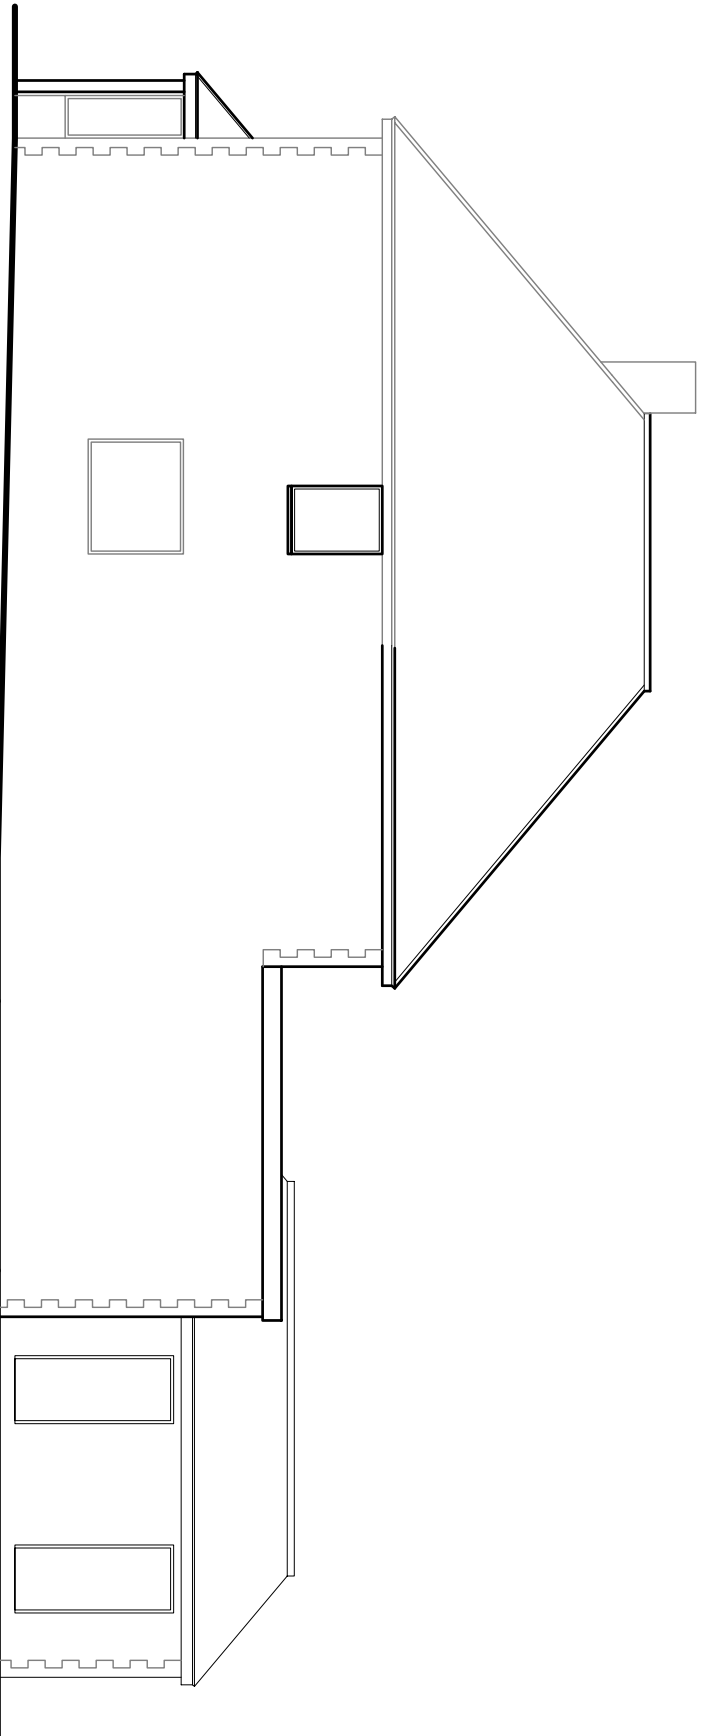

side elevation 1:100



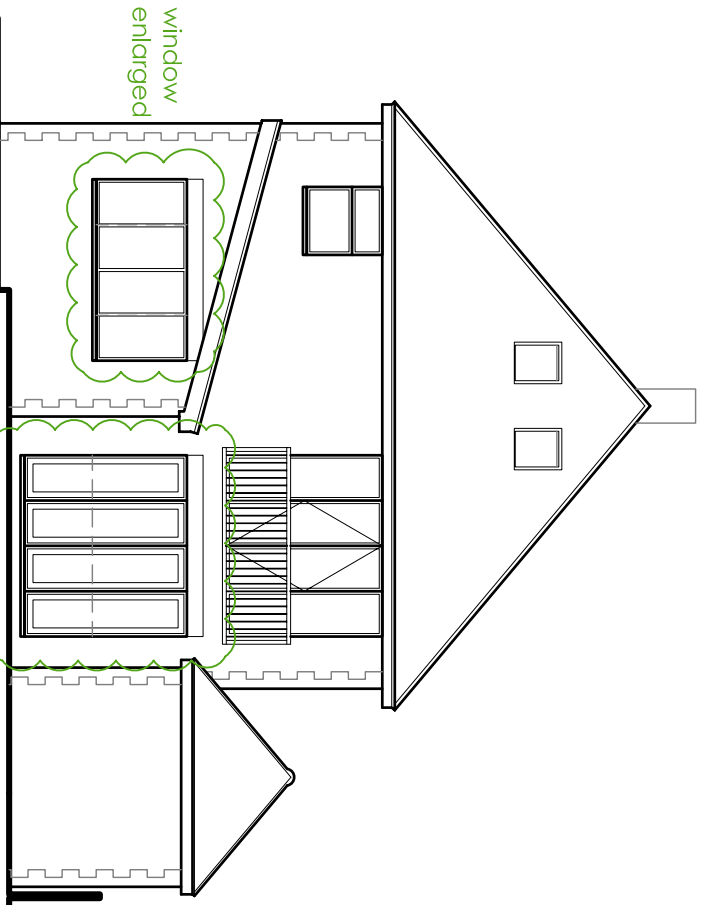


rear elevation 1:100

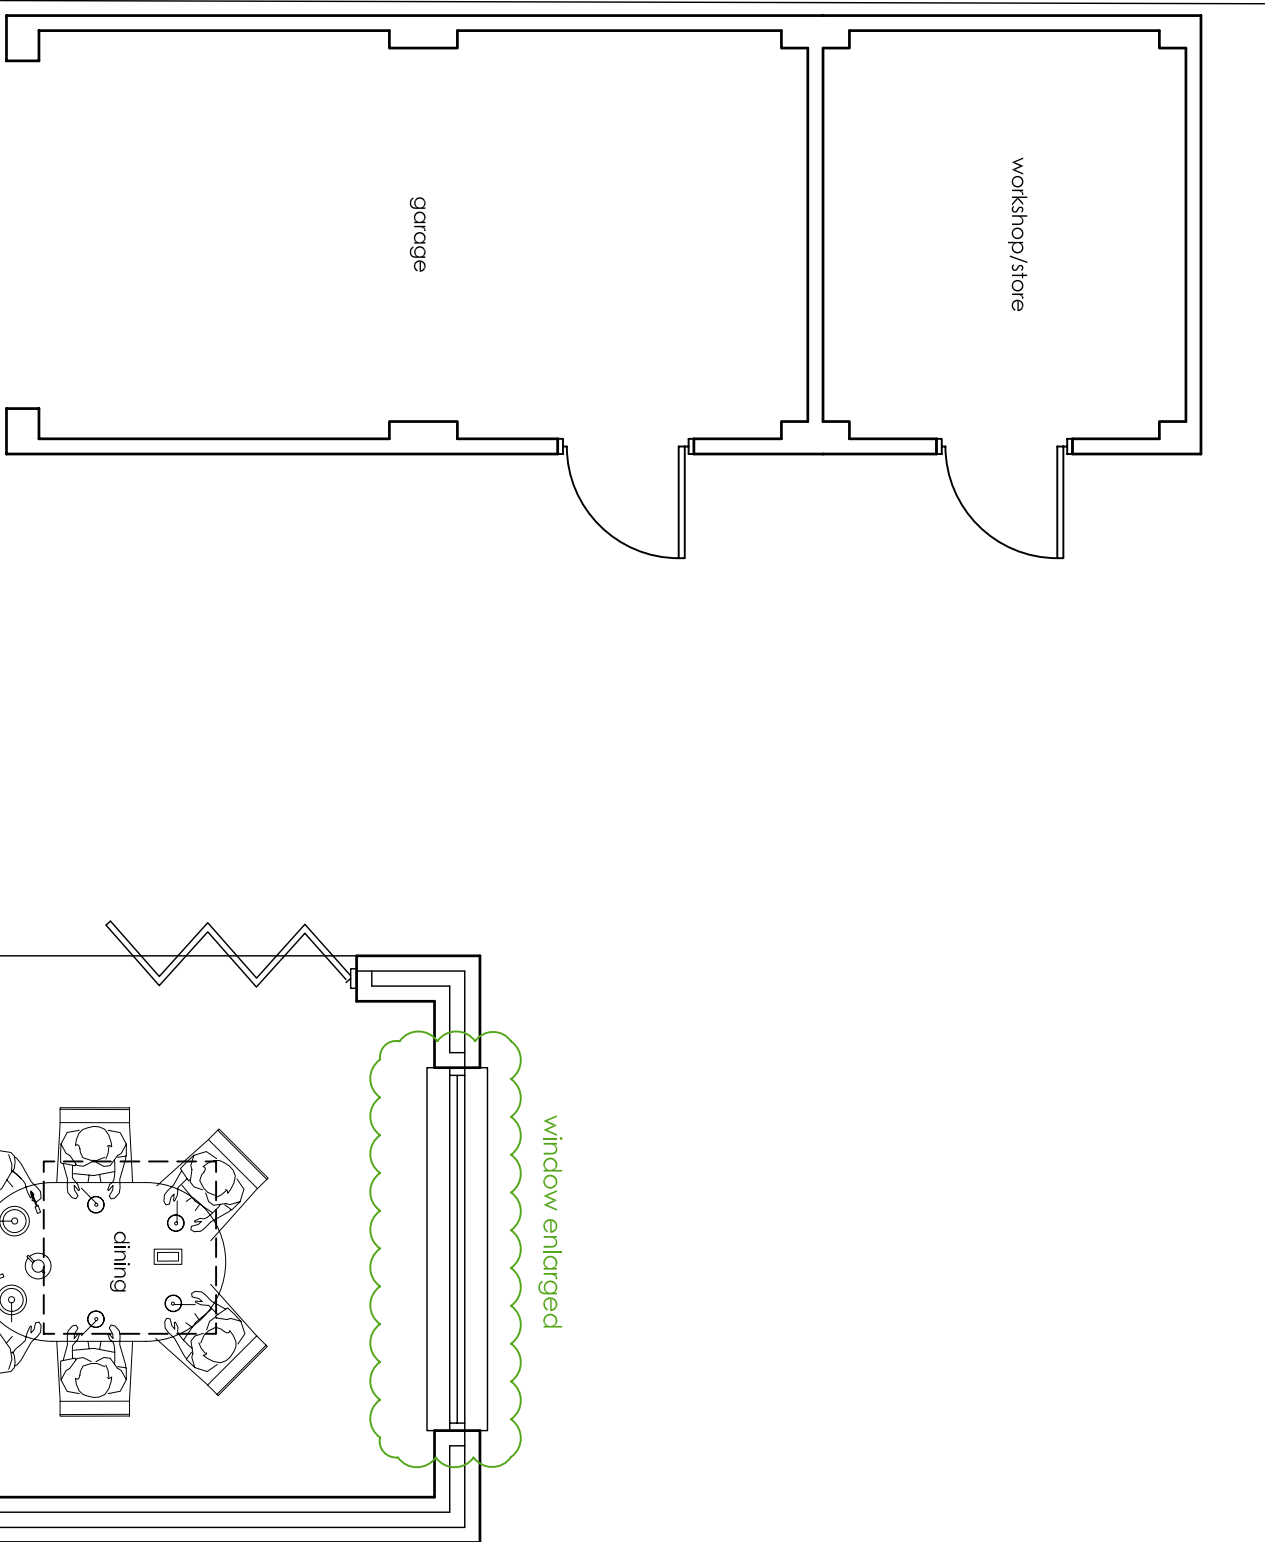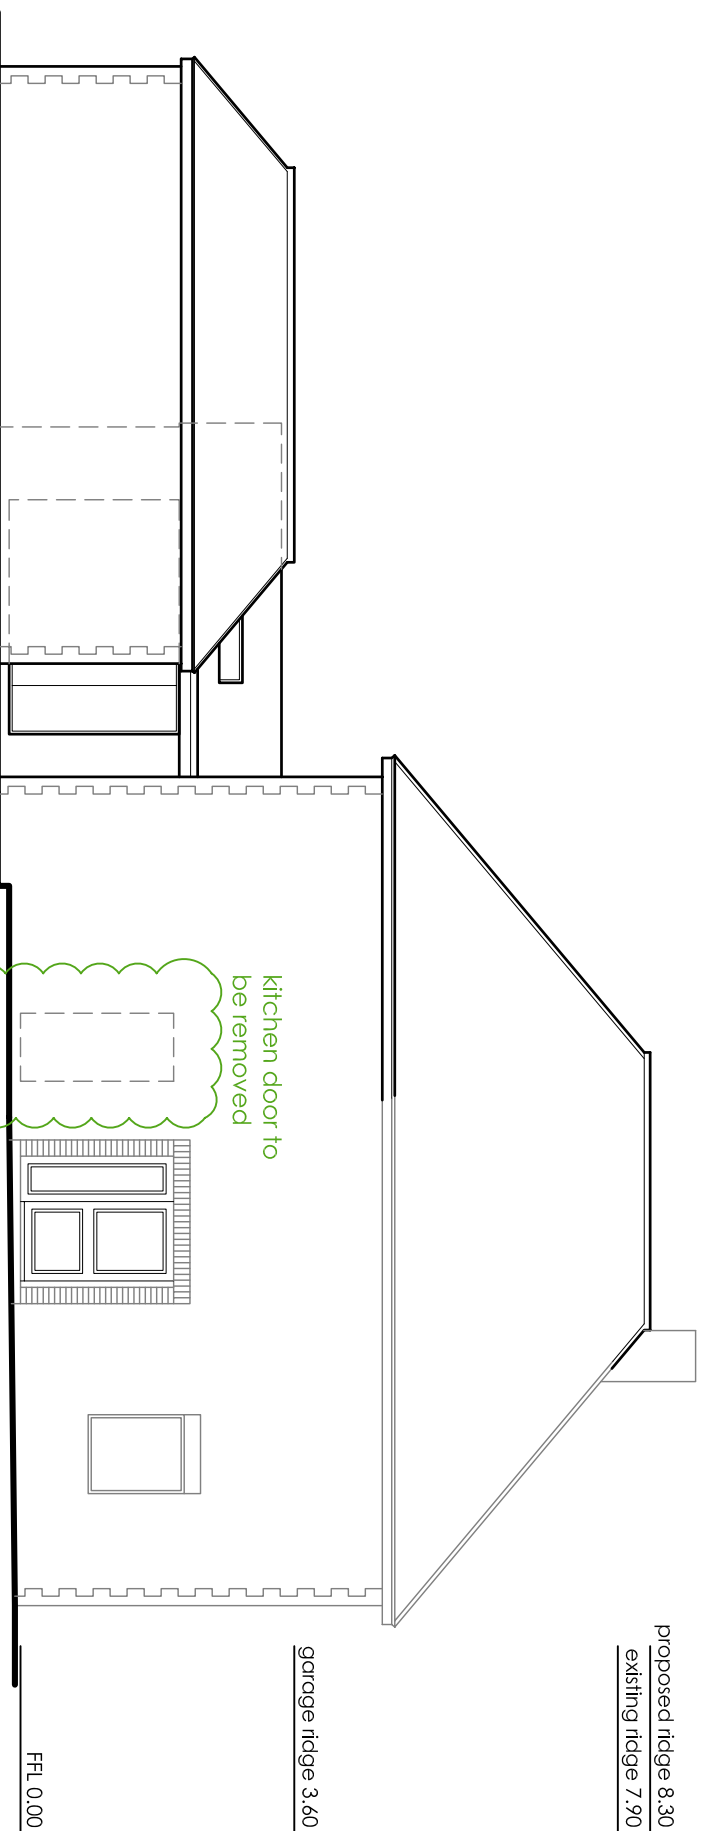

ground floor plan 1:50

first floor plan 1:50

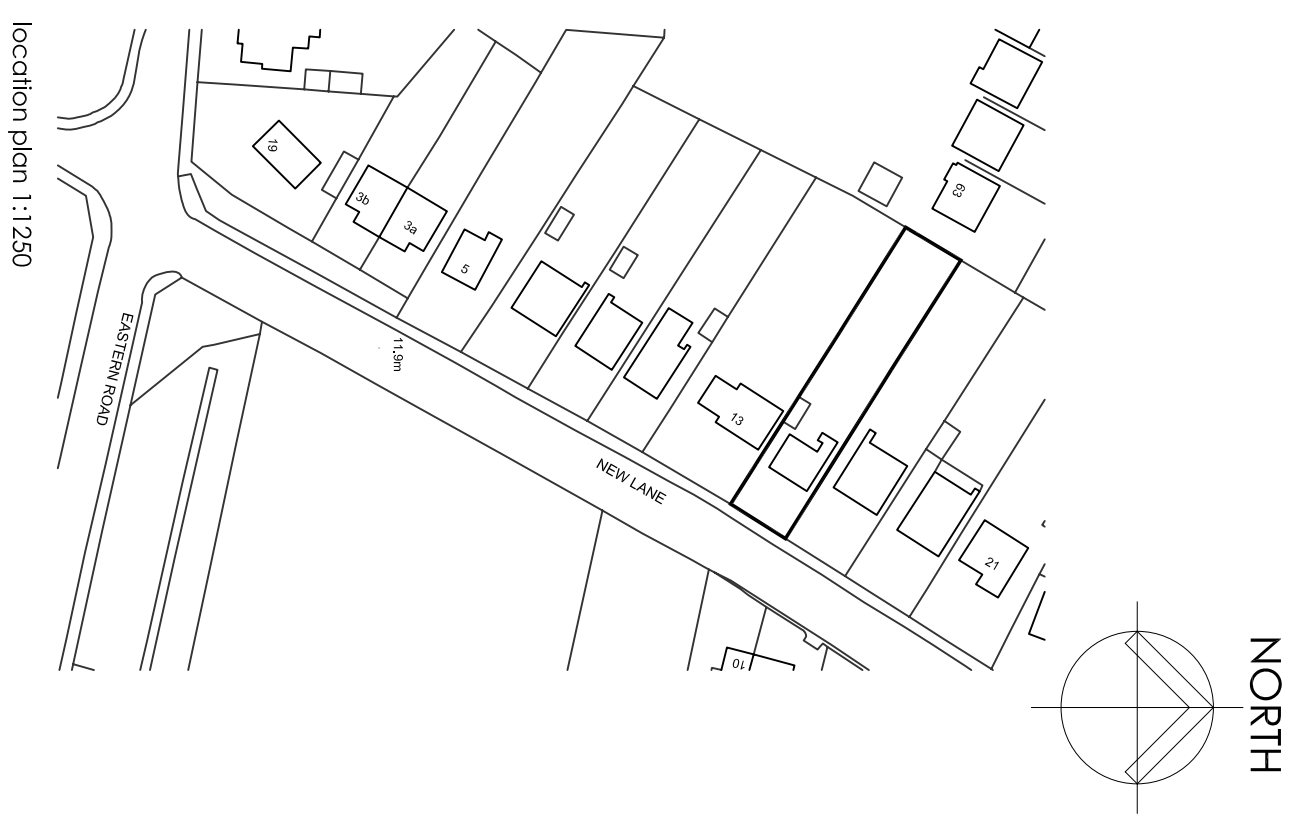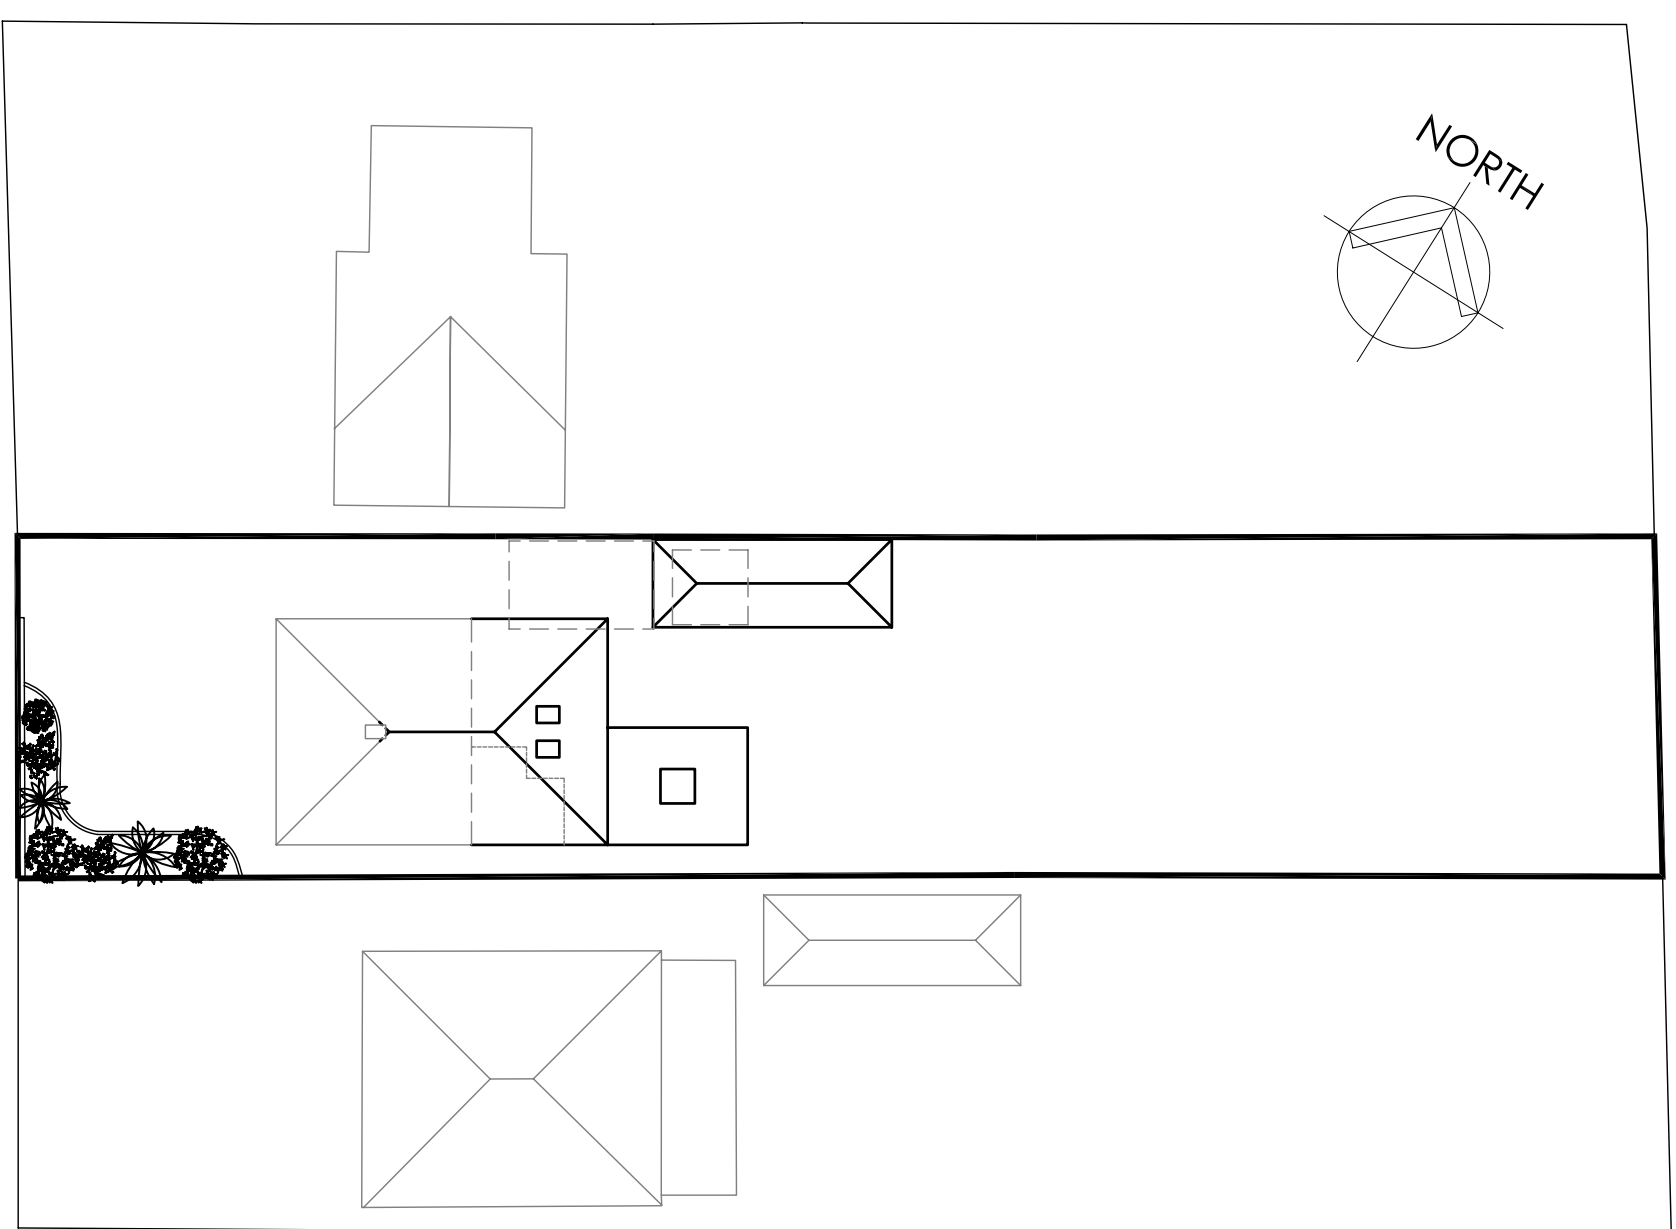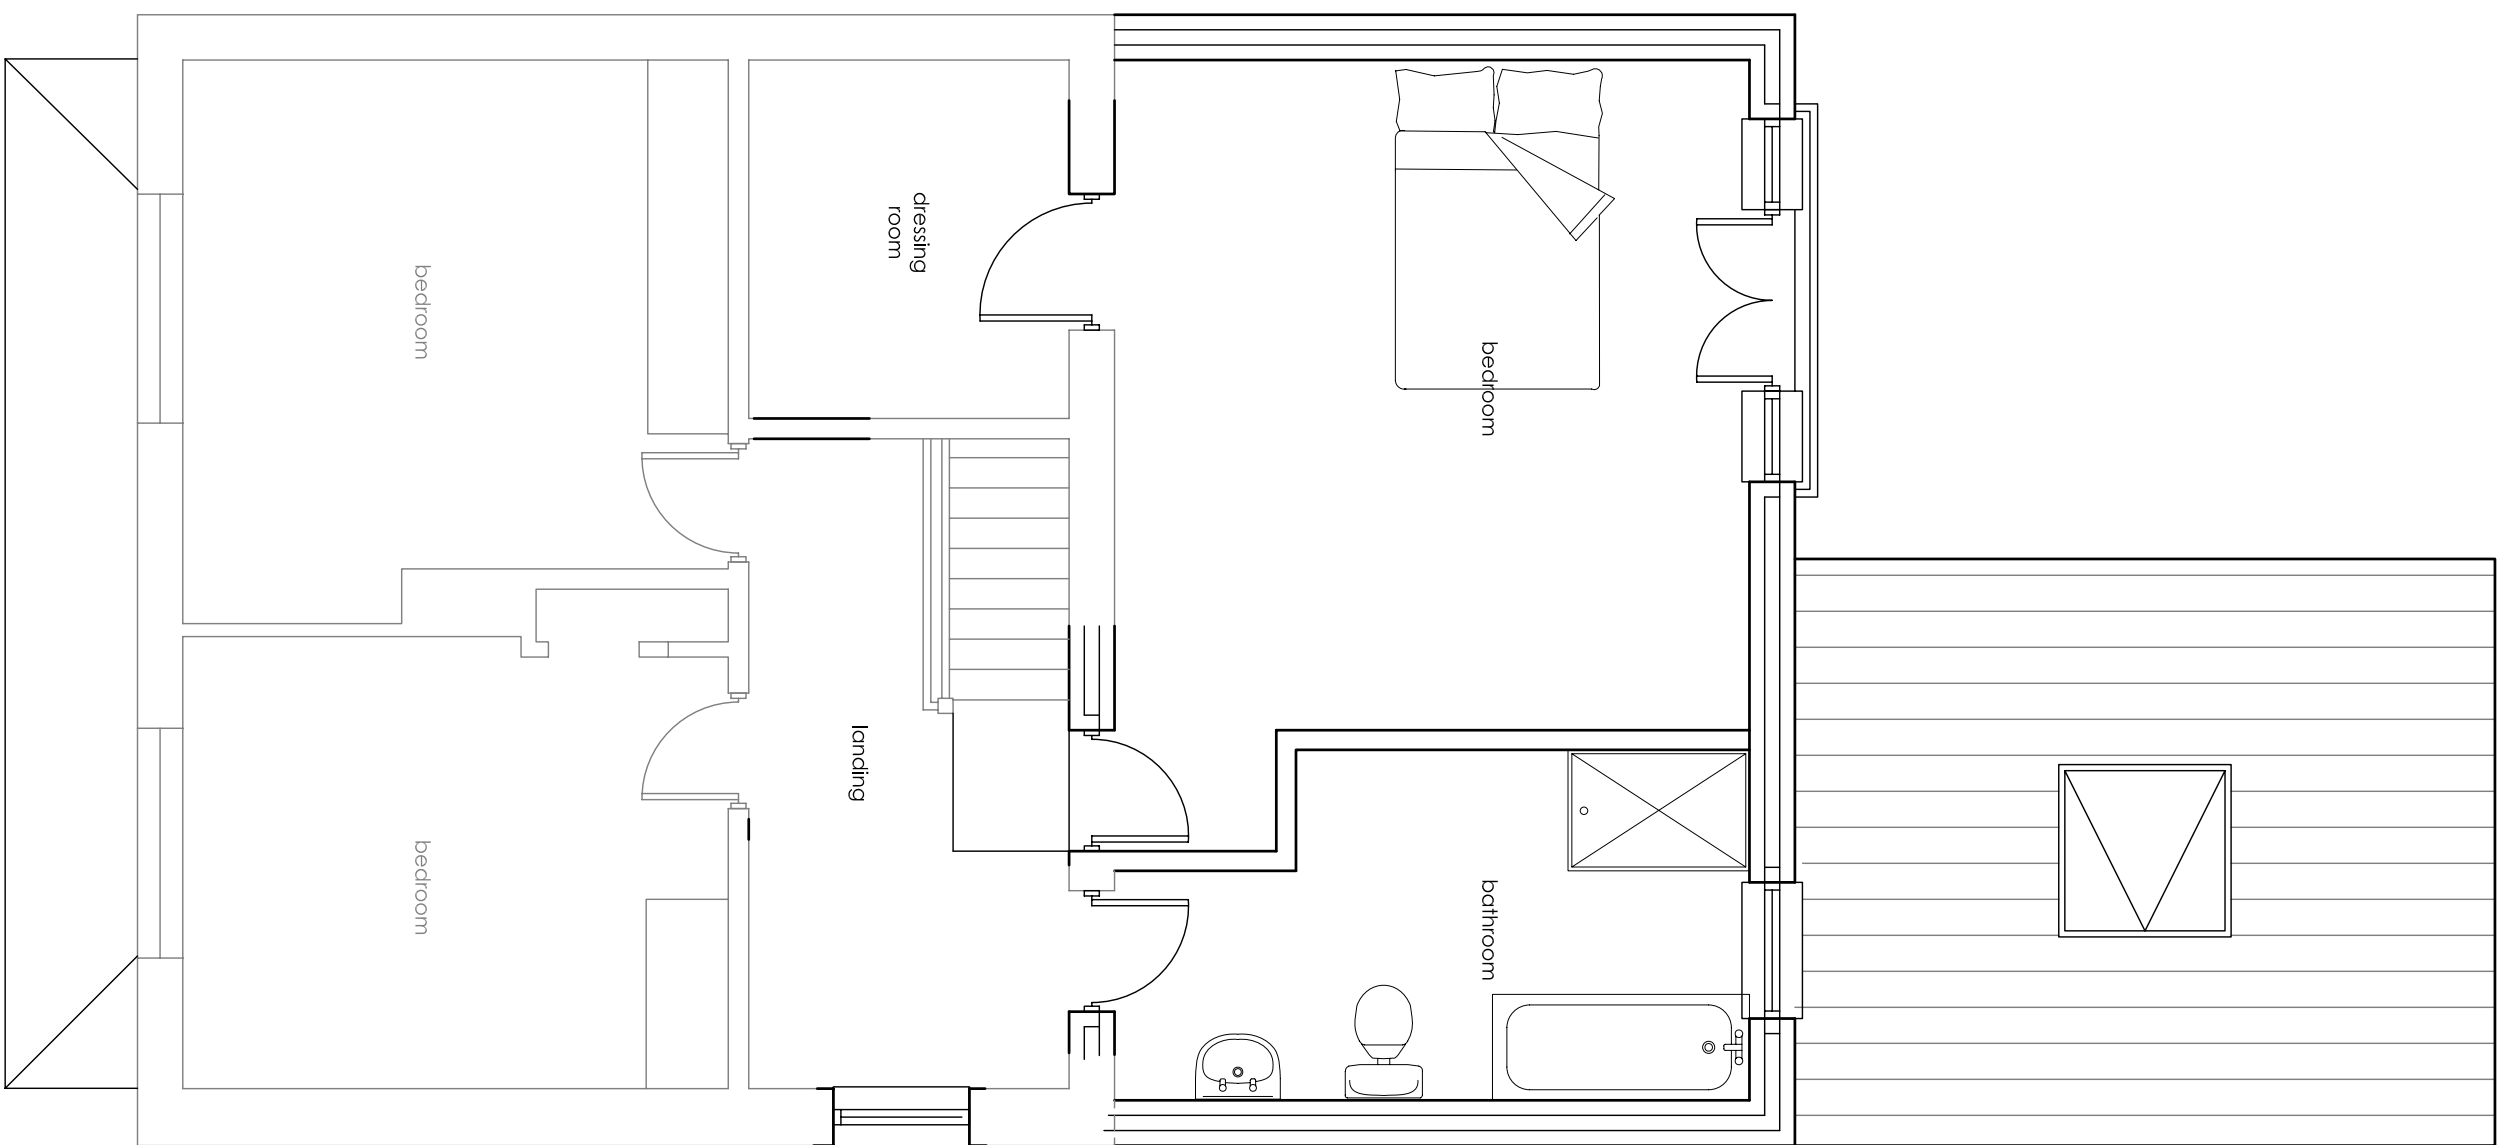

Note:
Do not scale from this Drawing (except for planning approval).
All dimensions are in millimetres and to be checked on site and be checked and agreed between the main contractor and the sub-contractor and suppliers.
Ordinance Survey, (C) Crown Copyright 2012. All rights reserved.
Licence number 100026497

medlams

measured surveys

www.medlams-surveys.co.uk

bmediam@medlams-surveys.co.uk

07717 205 388

project: 15 New Lane, Havant, Hampshire

client: Mr & Mrs Watterson

title: PLANNING

date: July 2012

job ref: S138

scale: varies @ A1

dwg no: PL 01

rev: C

C	Minor amendments to planning approval	22/10/12
B	Revised to suit client's comments	21/08/12
A	Revised to suit client's comments	15/06/12
REV / DESCRIPTION		DATE