


85 Inhurst Avenue
Waterlooville
SCALE 1:100
June 2012

03

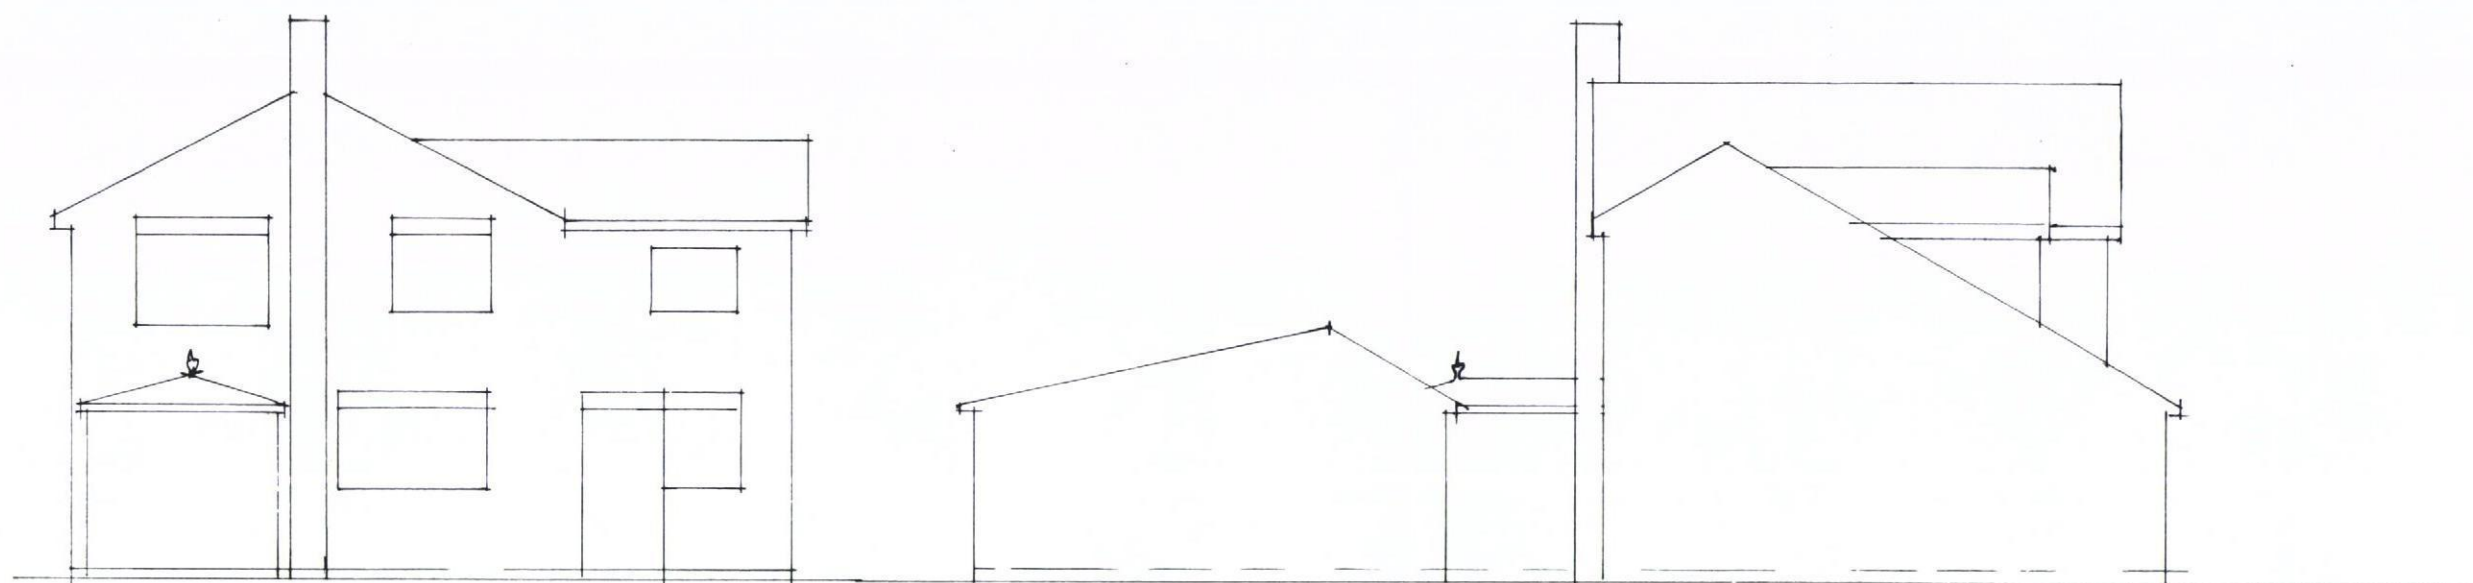

Rear Elevation - existing

Side Elevation - existing




Side Elevation - existing

Rear Elevation - proposed

FACING BRICKWORK TO MATCH EXISTING

CONCRETE TILES TO MATCH EXISTING

ENLARGE EXISTING WINDOW

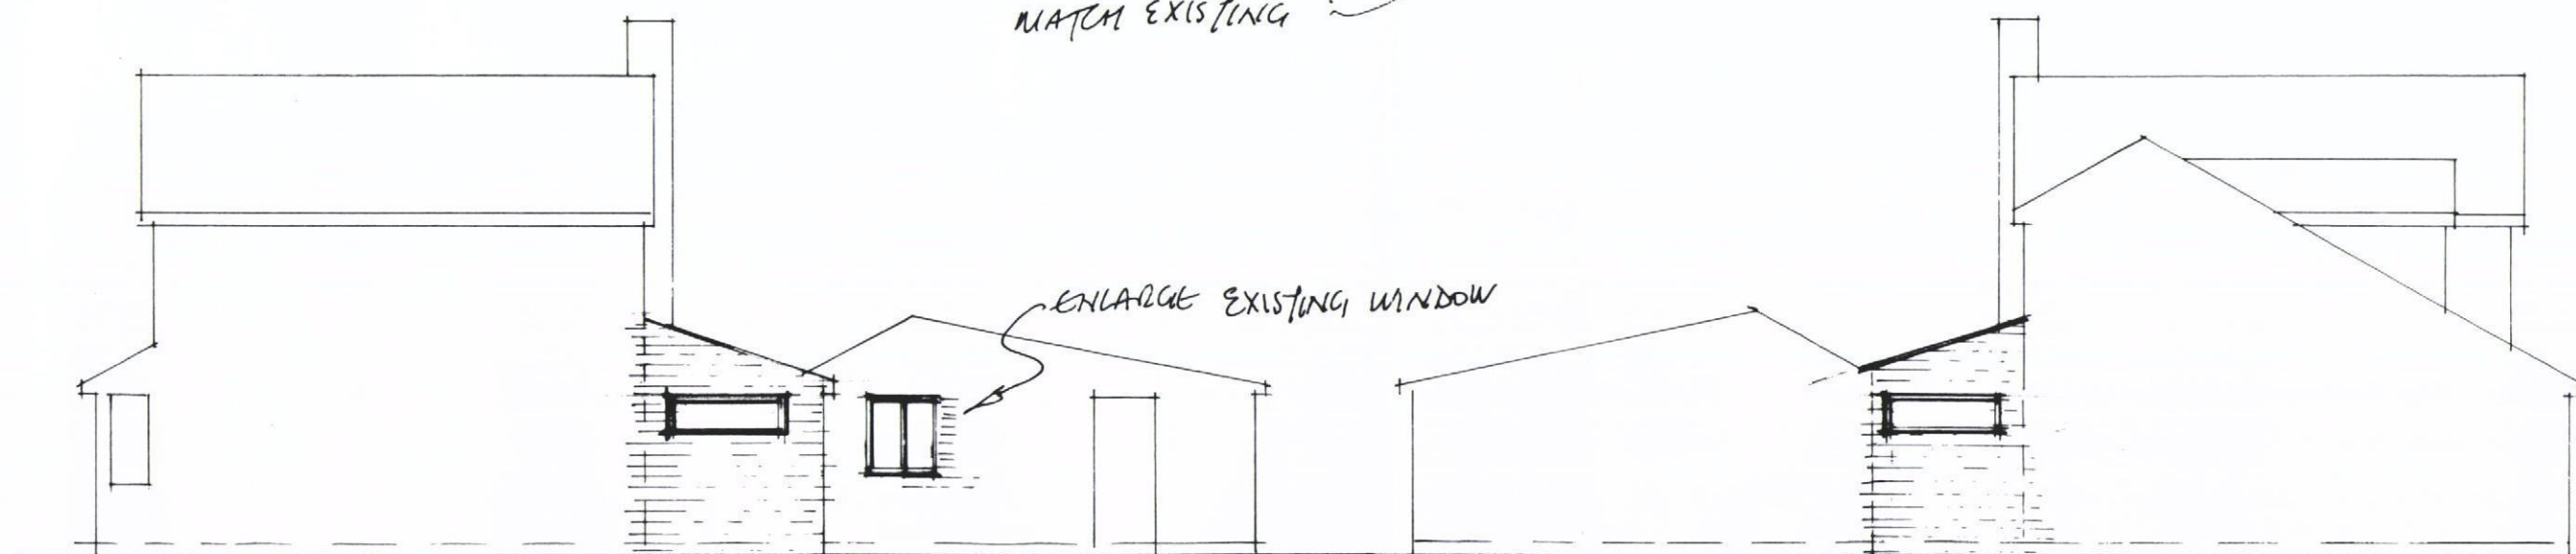

Side Elevation - proposed

Side Elevation - proposed

1:100 0 5 10 20 30 40 50 mm

