


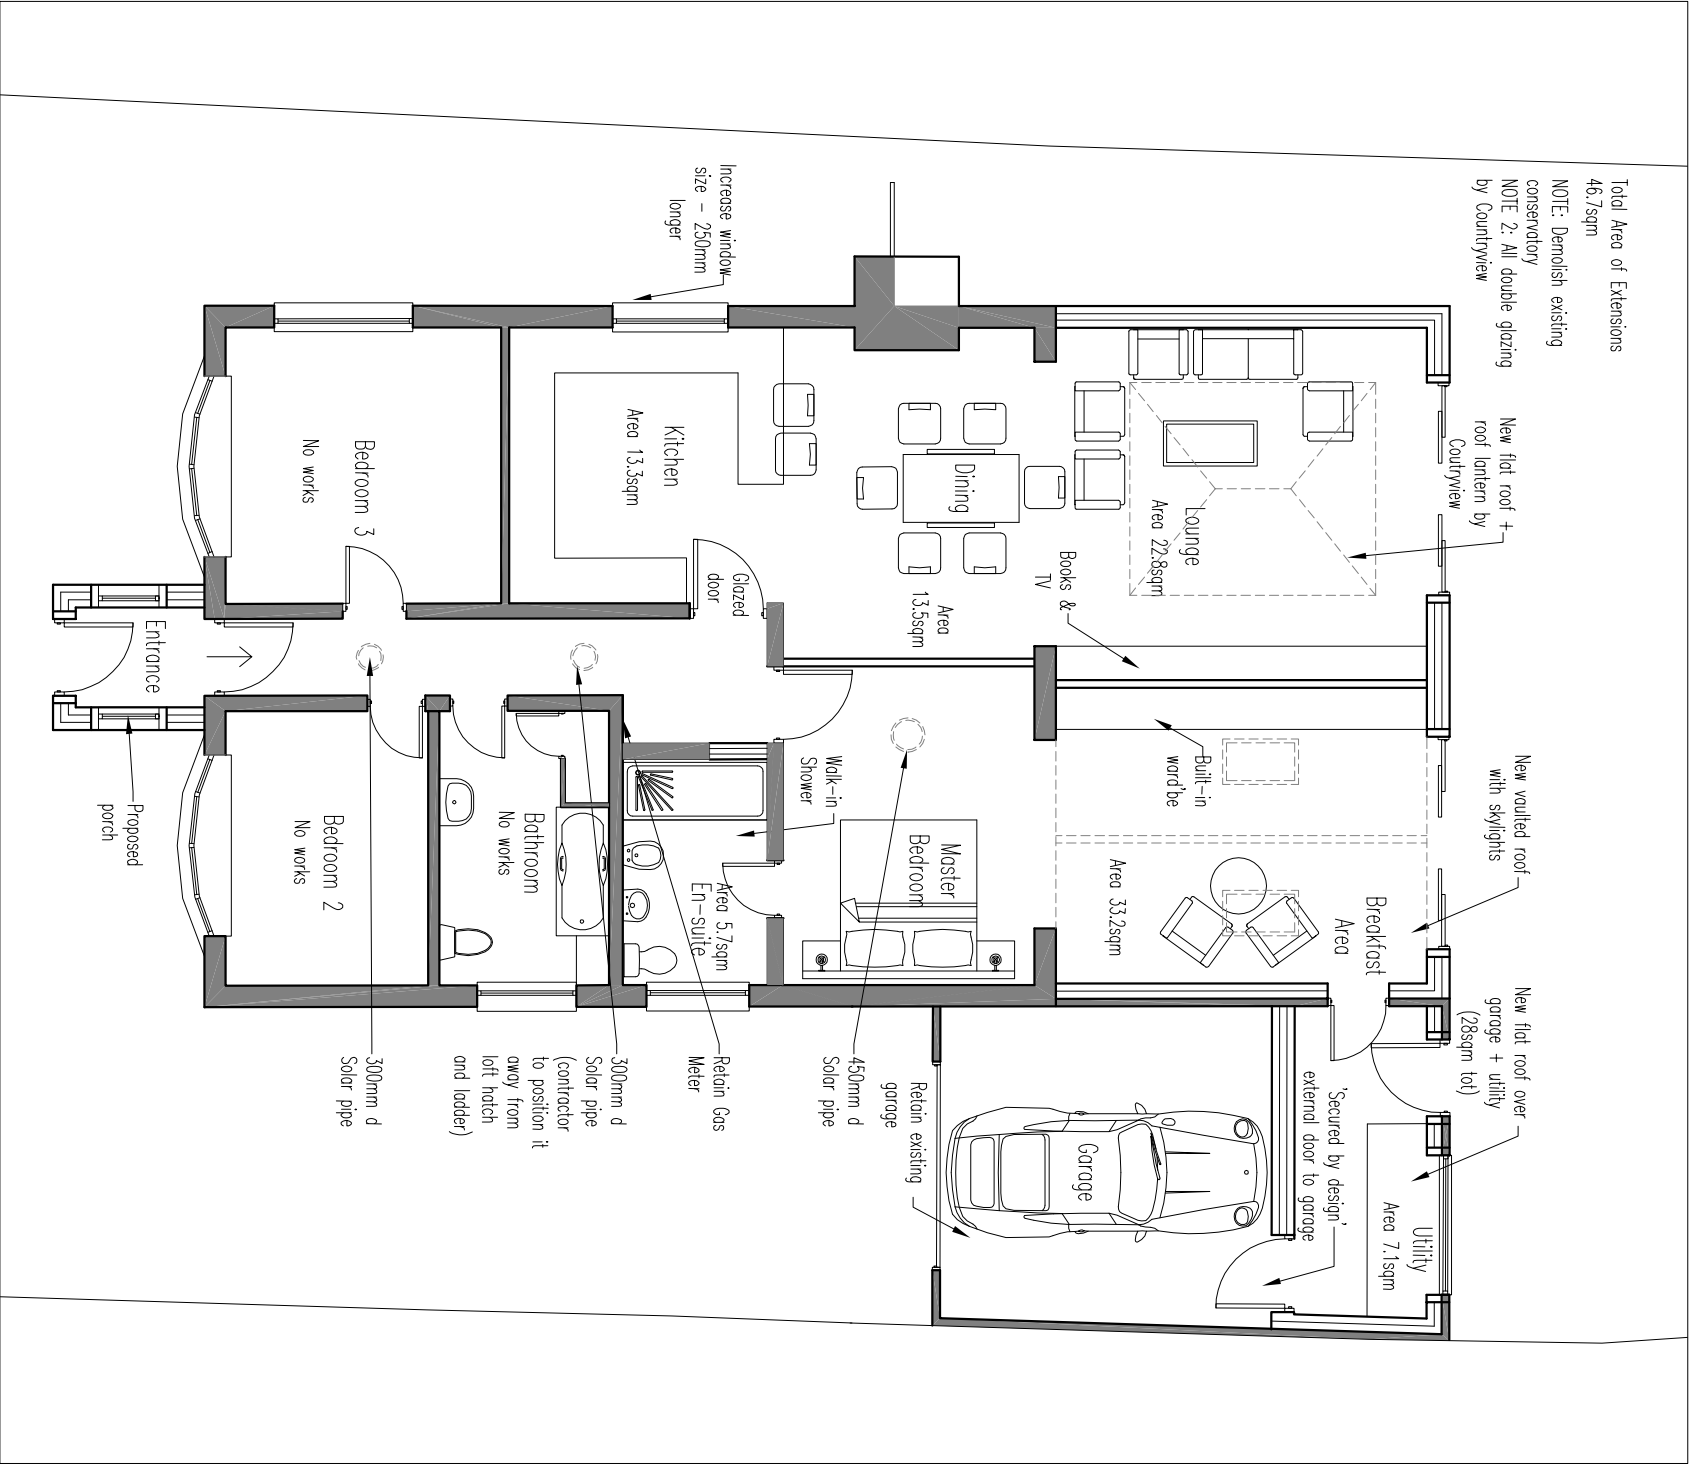


Ground Floor

Scale 1:100


11 Frogmore Lane

Proposed Plans

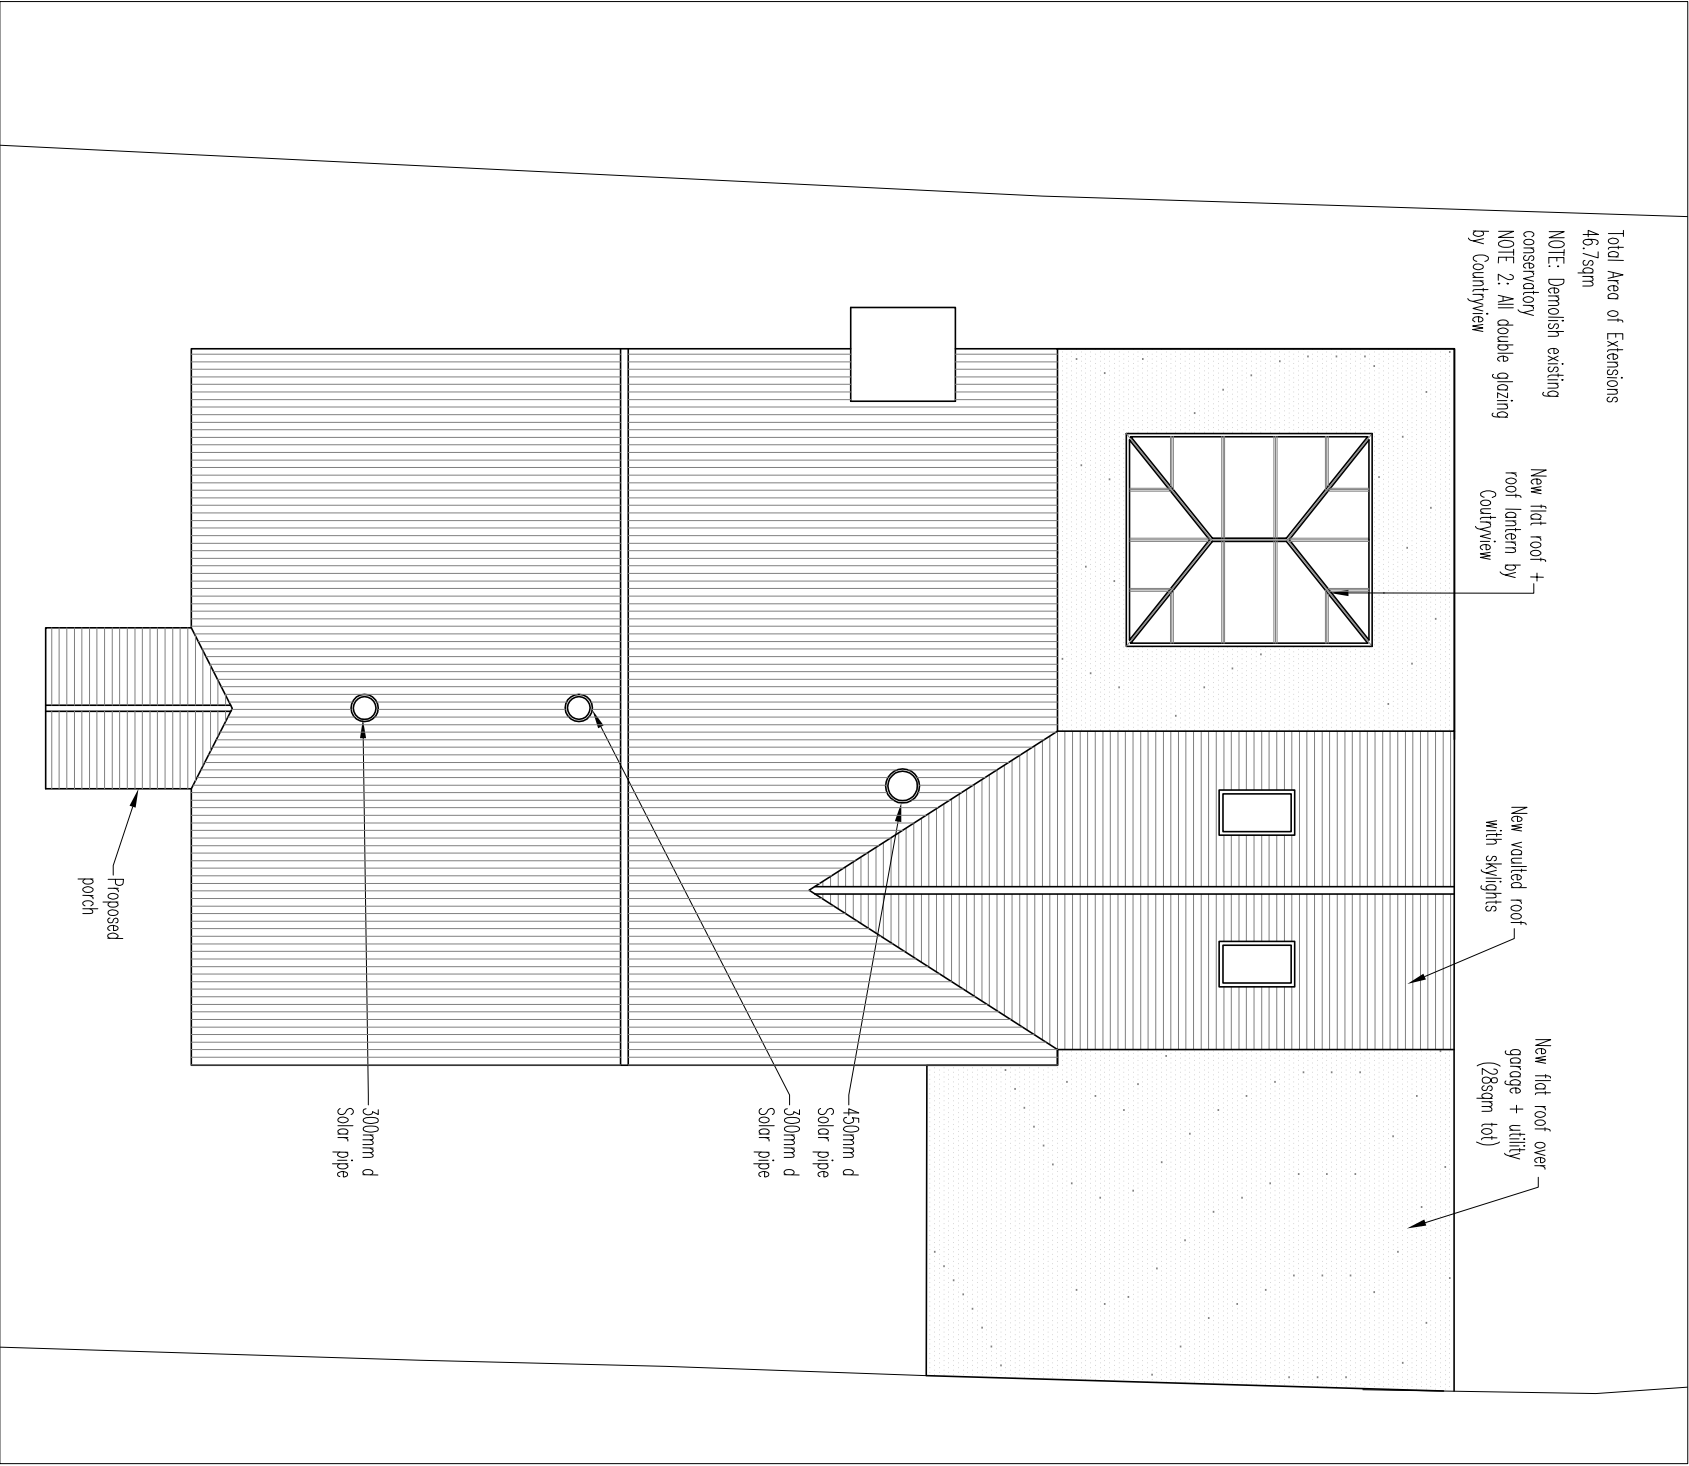

Roof plan

Scale 1:100

 

For: Dawn & Mike
Etherington
11 Frogmore Lane
Waterlooville
PO8 9QN

Date: Jan 2013
Scale:AS SHOWN
Drawn: CB

No
L114P4

ARTchitects
6 Falcon View
Winchester, SO22 4EP
Tel 07864 635362