


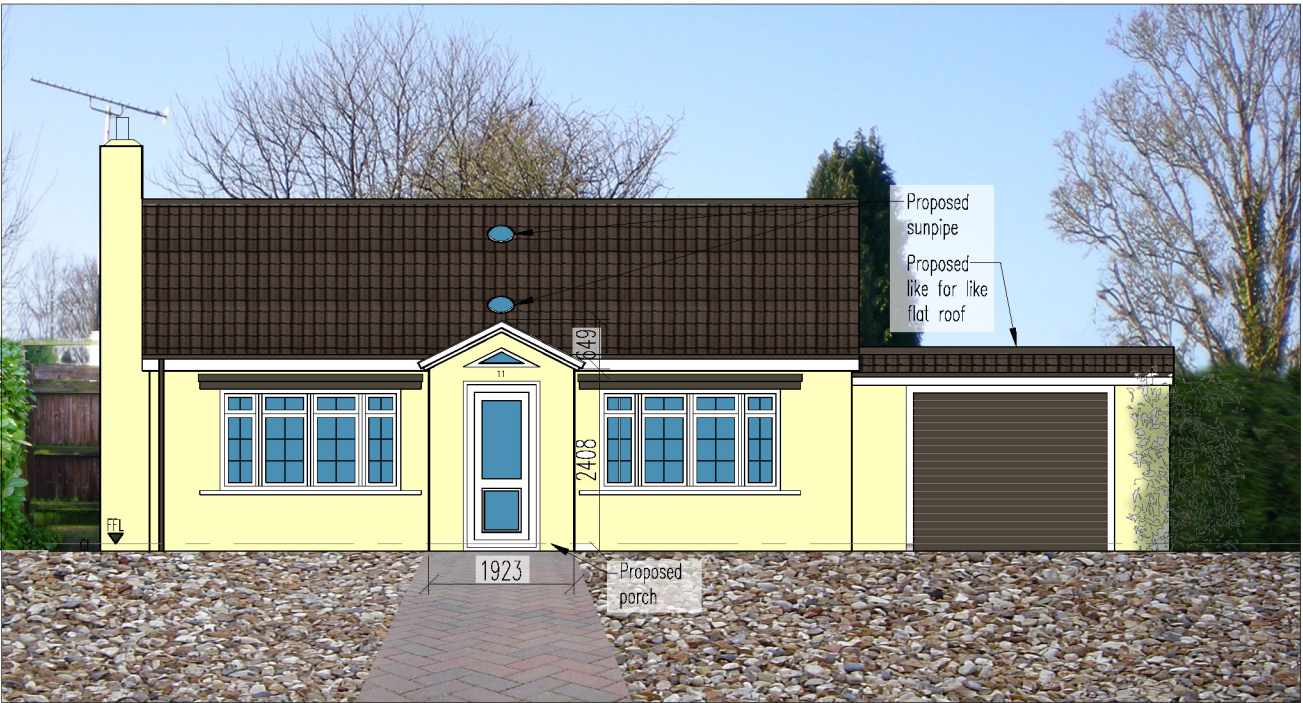


Front Elevation

Scale 1:100




Rear Elevation

Scale 1:100

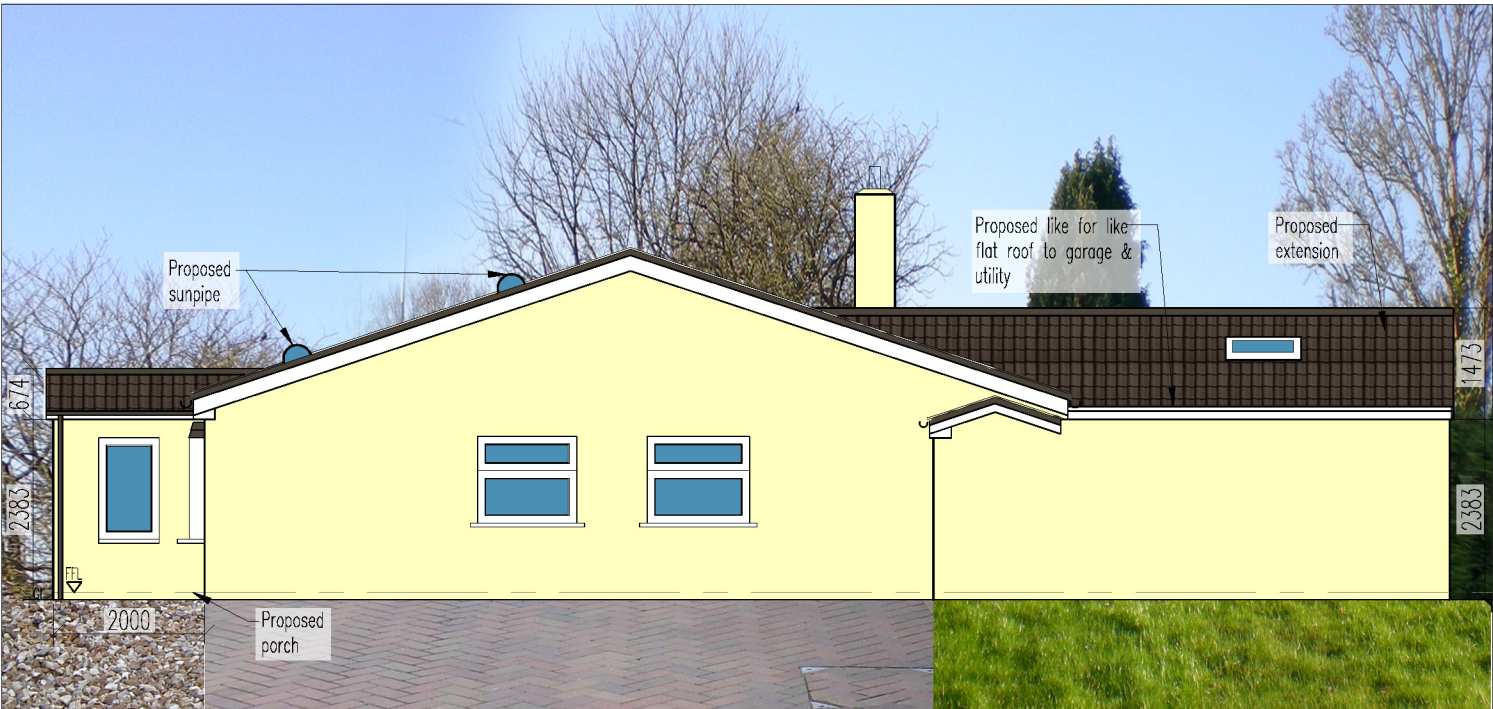

North Elevation

Scale 1:100

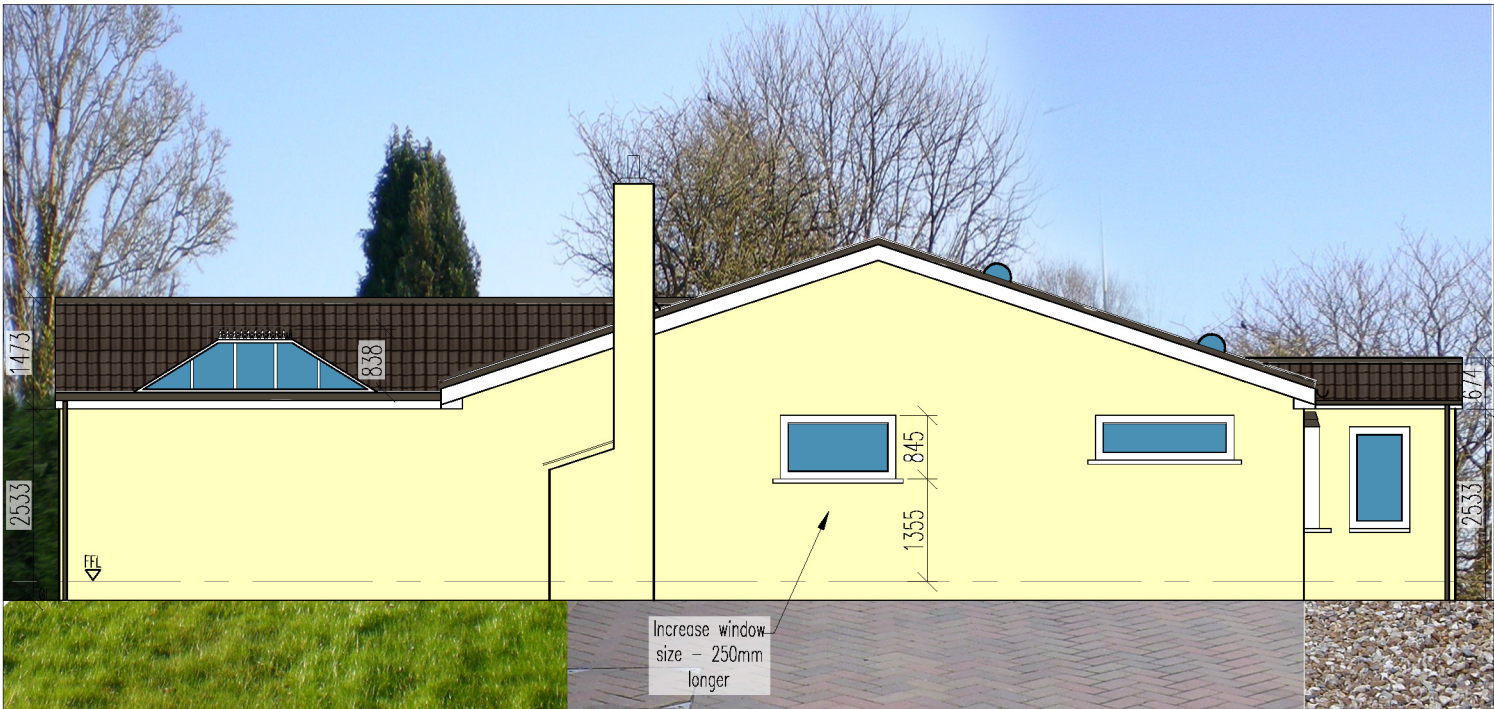

South Elevation

Scale 1:100



11 Frogmore Lane
Proposed Elevations

For: Dawn & Mike Etherington 11 Frogmore Lane Waterlooville PO8 9QN	Date: Jan 2013		ARTchitects 6 Falcon View Winchester, SO22 4EP Tel 07864 635362
	Scale:AS SHOWN	No L115 P1	
	Drawn: GB		
	Proposed Elevations		