




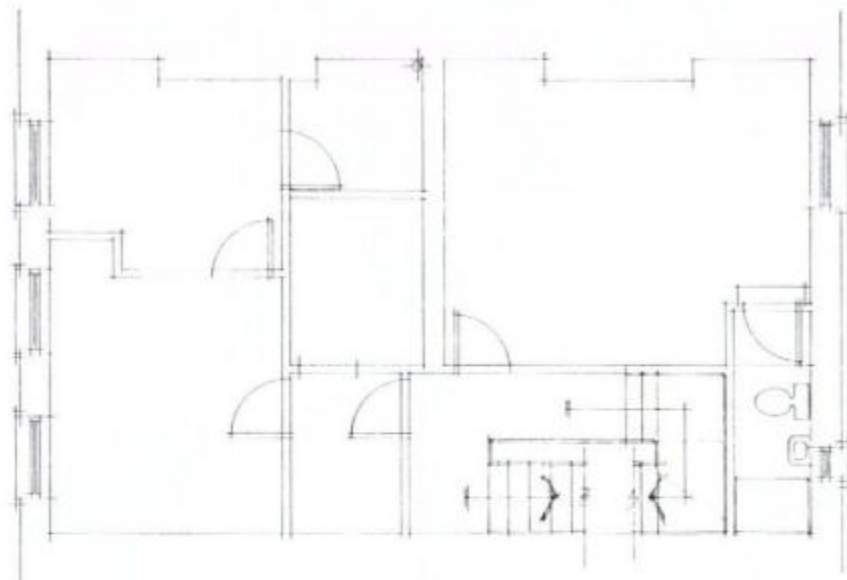

existing second floor plan

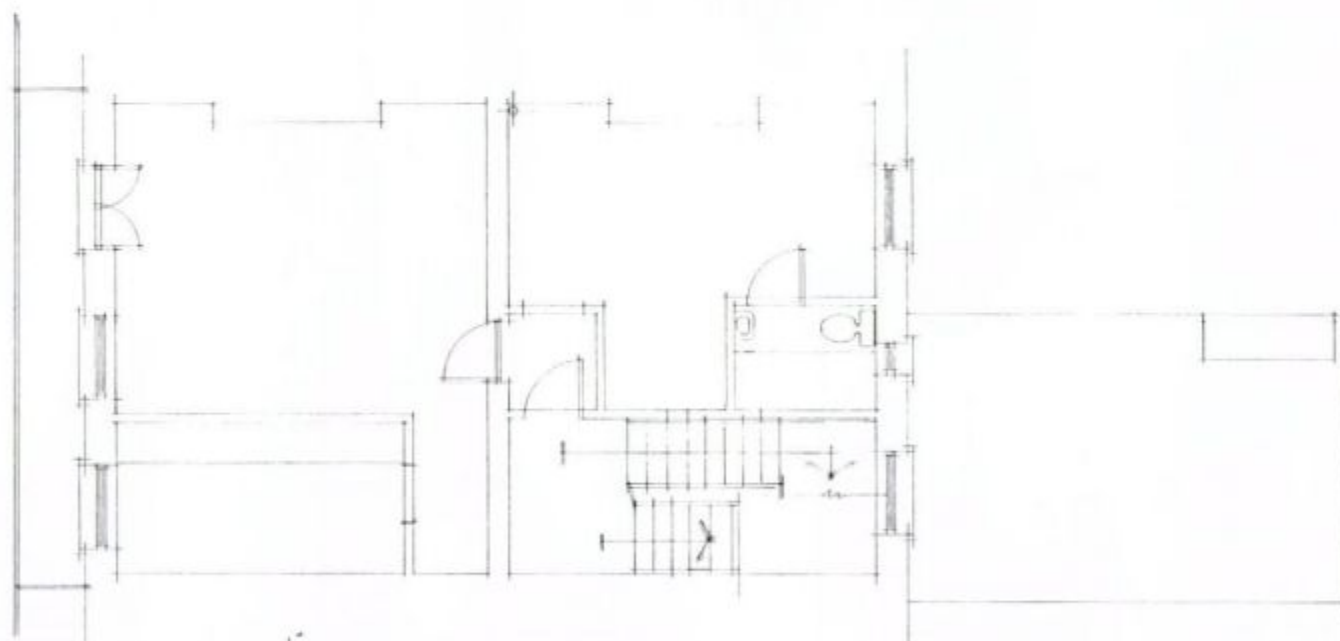

existing first floor plan

 

A	Date	Revised

© copyright

THORNS-YOUNG
ARCHITECTURAL

THORNS-YOUNG LTD
217 London Road, North End, Portsmouth PO2 1HQ
Tel: 023 925 1501 Fax: 023 925 1502

Client
mr b laly

Job Title
39 sea front
hayling island

Drawing Title
existing floor plans (ff & sf)

Scale 1:50 : at A1

Date sept '2011 Drawn by sa

Dwg. No. 4127-11-3 Rev. X