


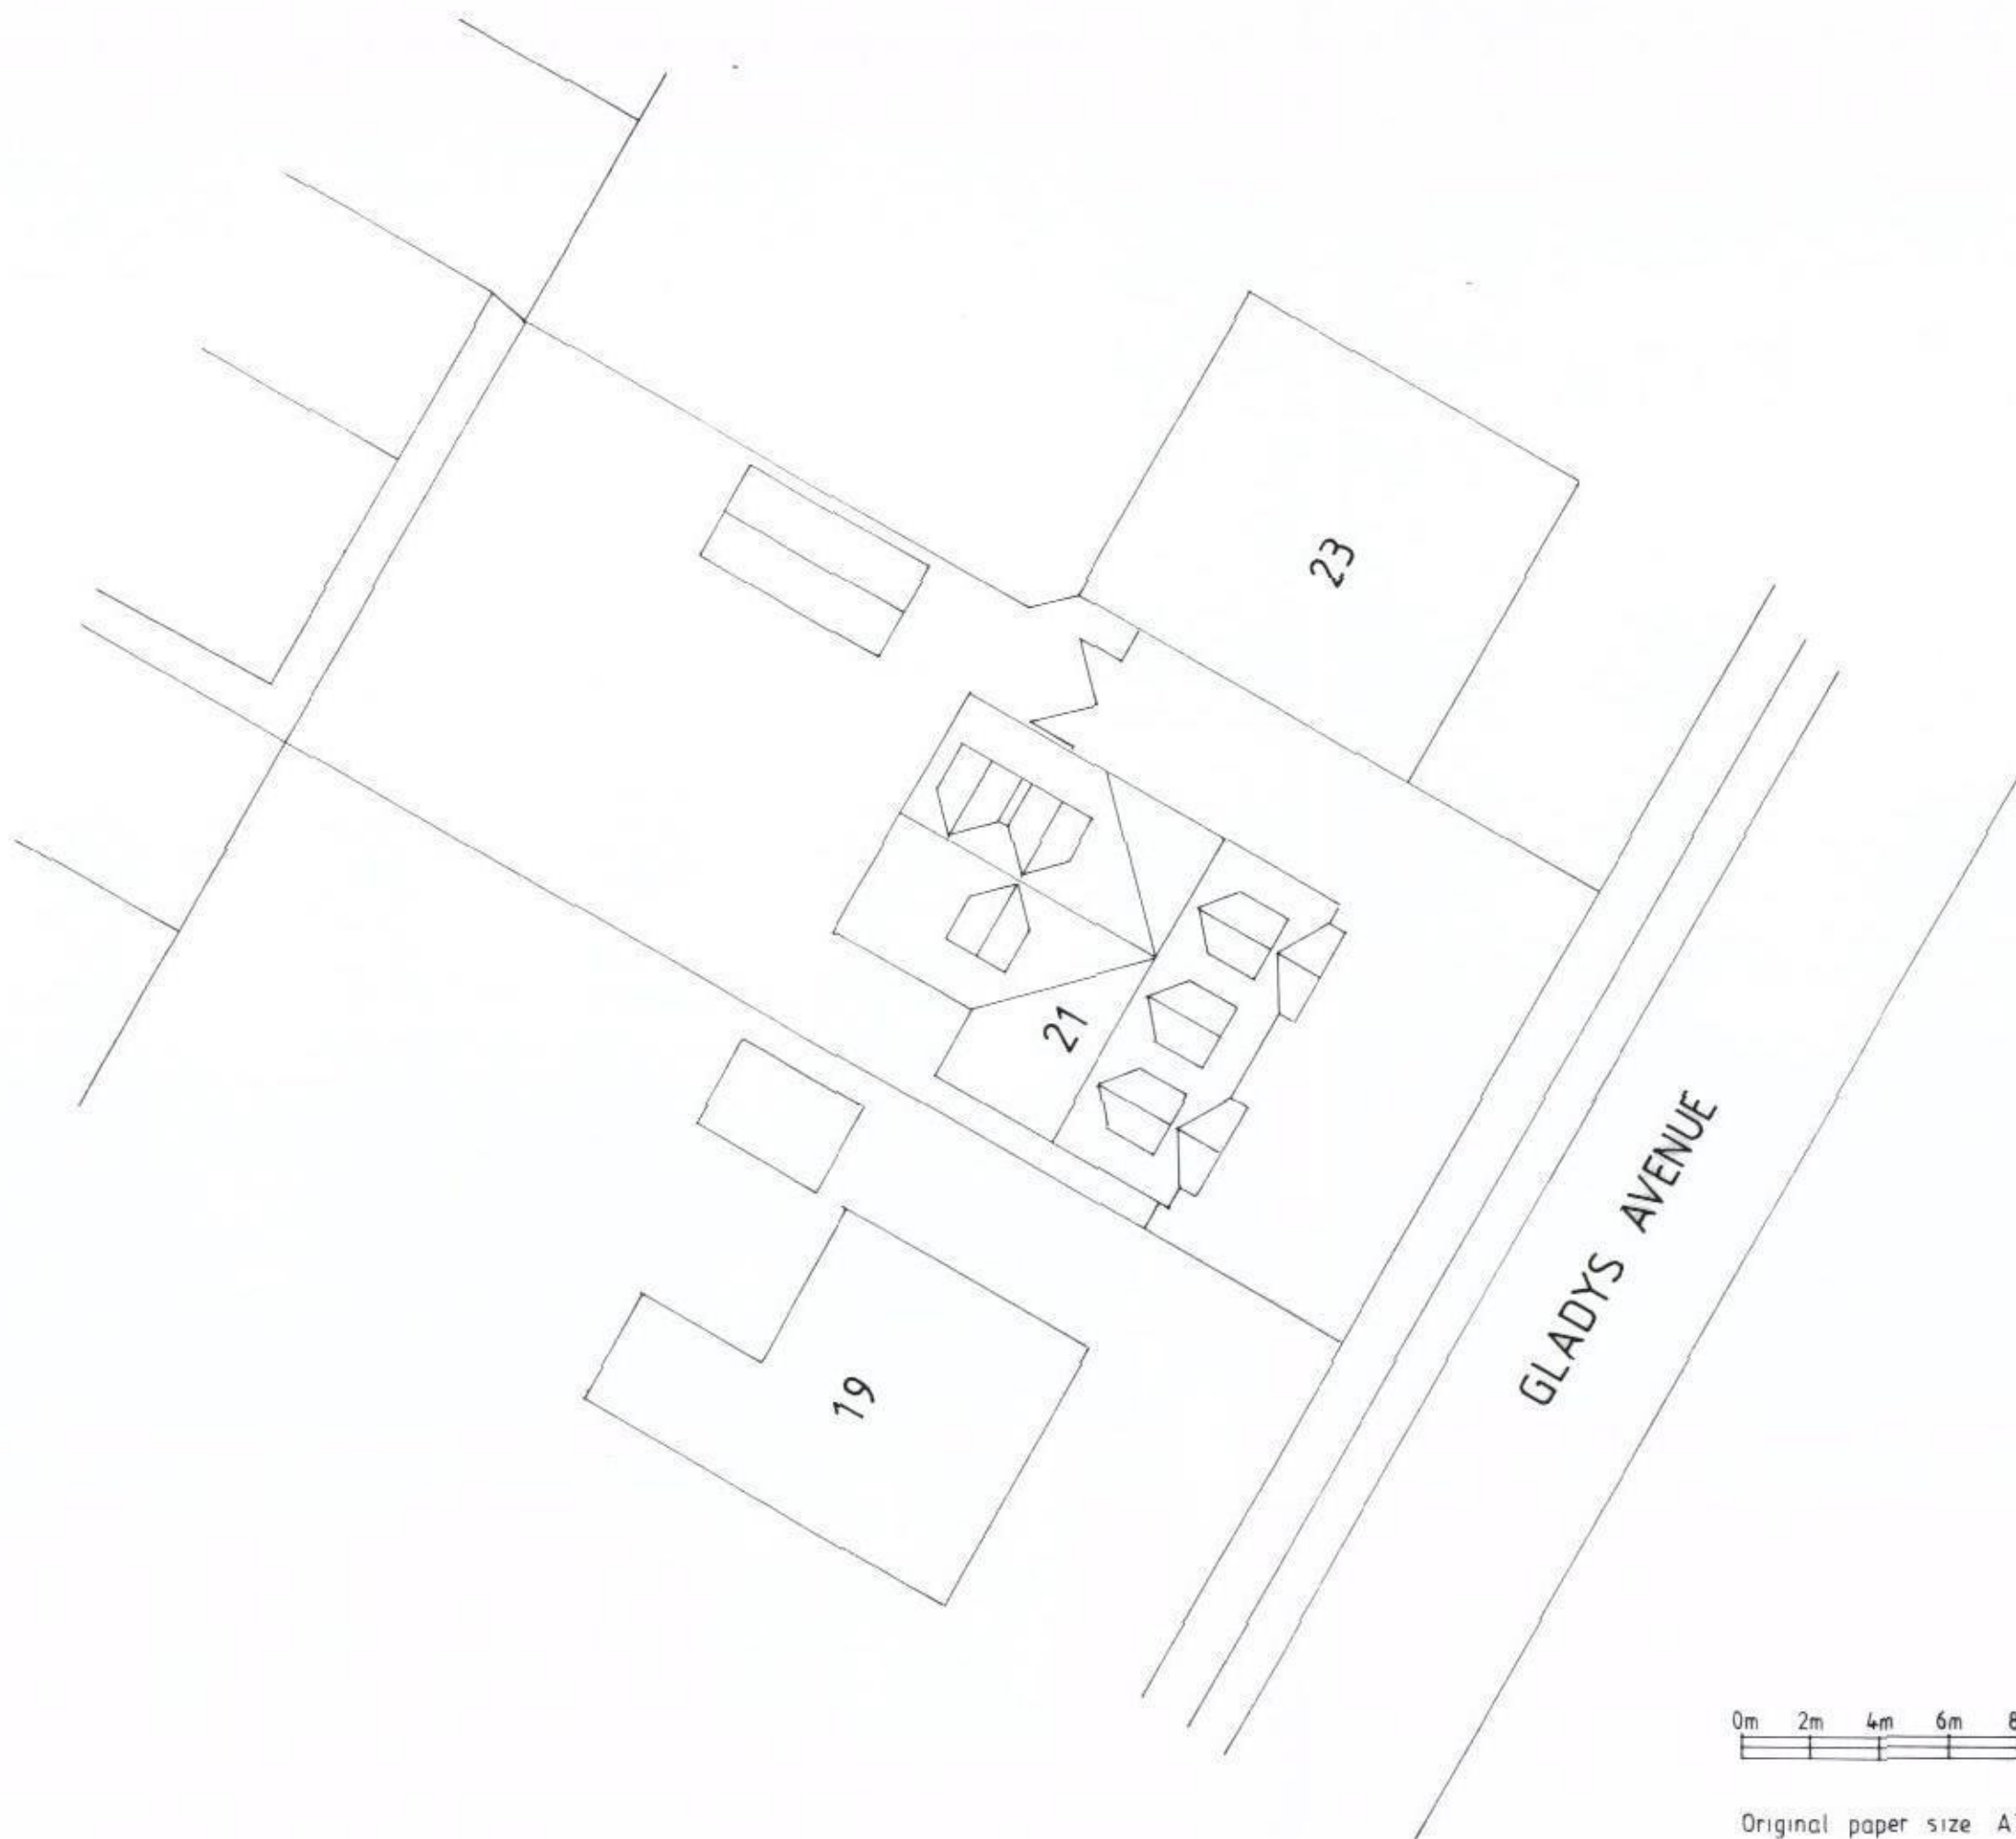

Project

PROPOSED ALTERATIONS TO
21 GLADYS AVENUE, COWPLAIN.

Drawing Title

SITE PLAN

Client

MR & MRS PECKETT

NP DESIGNS
Architectural Consultants

WOODSIDE HOUSE, 10B LONGWOOD AVENUE
COWPLAIN,
WATERLOOVILLE, HAMPSHIRE. PO6 8HX
TEL: 023 9226 8551; EMAIL: nigel@npdesigns.net

Scale 1:200

Dwg No P19712 Rev

0m 2m 4m 6m 8m

Original paper size A3