


A

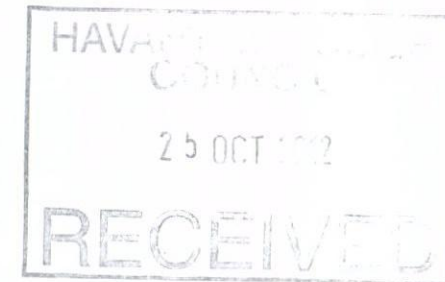

B

new extension

dressing room

bedroom 1

B

bedroom 2

new kitchen

new utility room

new bathroom


new shower room

new window


PROPOSED GROUND FLOOR PLAN SCHEME A

schemes A & B

A

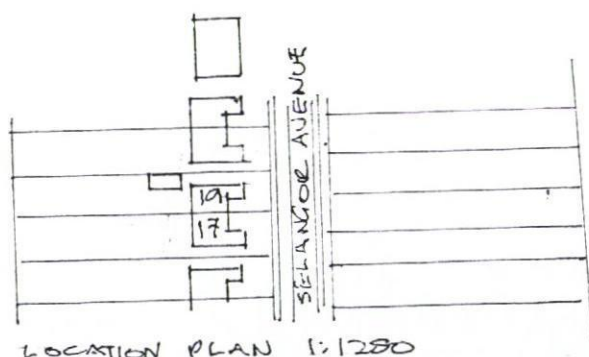

LOCATION PLAN 1:1250

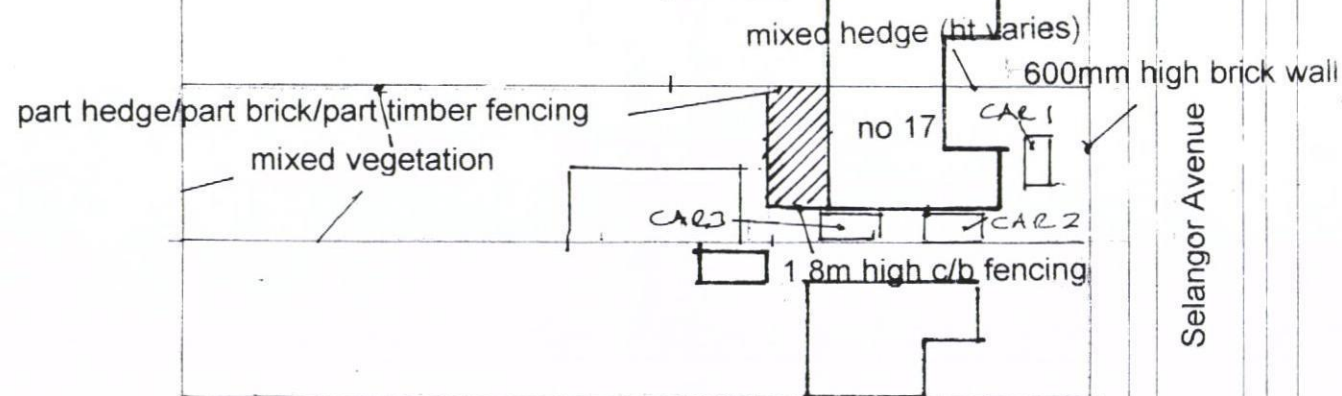

BLOCK PLAN 1:500

RIBA

Chartered Practice

John Groom Chartered Architect
32A High Street, Emsworth, Hampshire PO10 7AW
T 01243 372560 M 07780 997563

johngroom@freeuk.com

www.johngroomarchitect.co.uk

JOB: Erection of single storey rear extension

LOCATION: 17 Selangor Avenue, Emsworth

DRG TITLE: Proposed ground floor plan

SCALE: 1:50

DRAWN: JG

DRG NO: 11/256/ 1A DATE: 7 September 2011