


NOTES:

Dimensions to be checked on site before commencing work. Any discrepancies shall be reported to the architect immediately.


Do not scale from these drawings except for planning purposes. Use figured dimensions only.

Where applicable this drawing is to be read in conjunction with other consultants' drawings.


This drawing is the copyright of hda projects ltd.

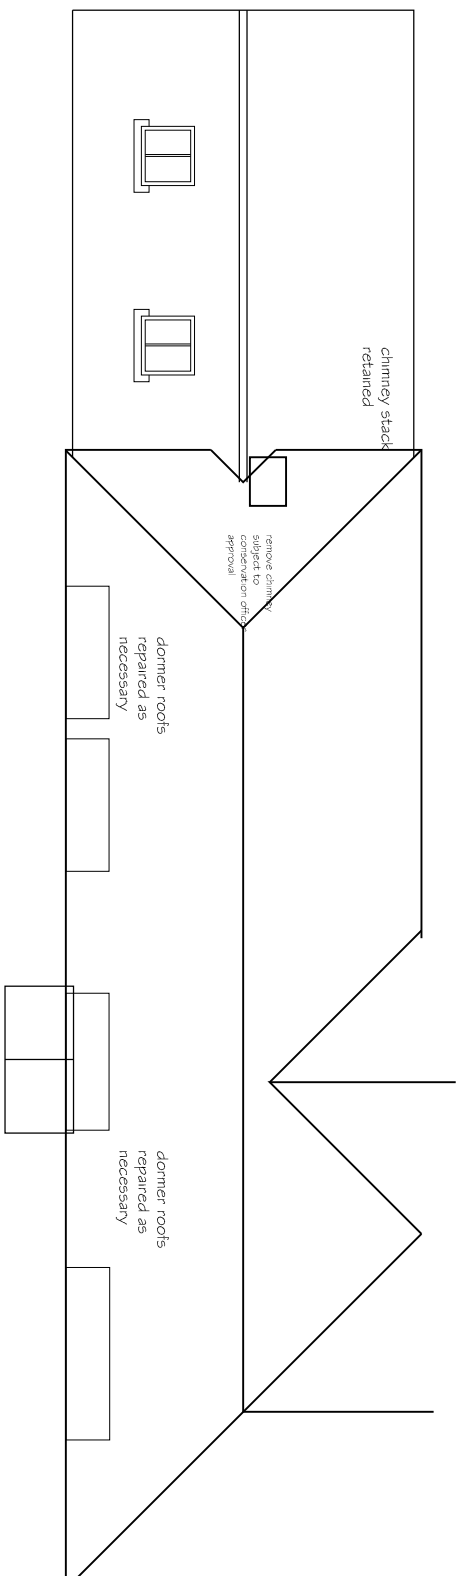

Roof Plan

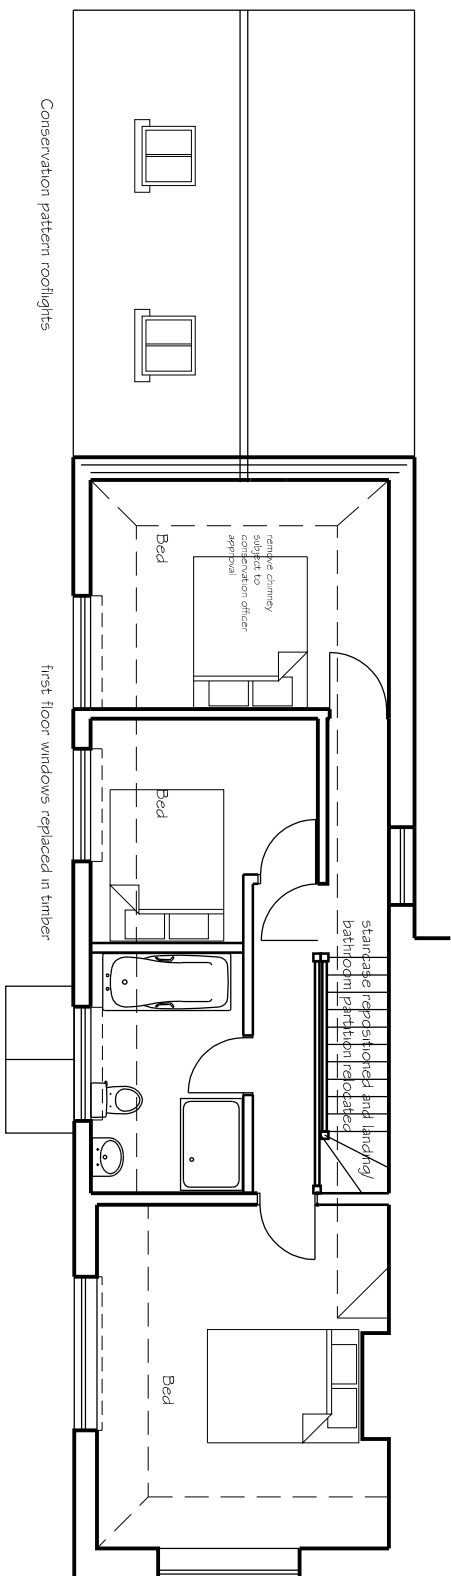

First Floor

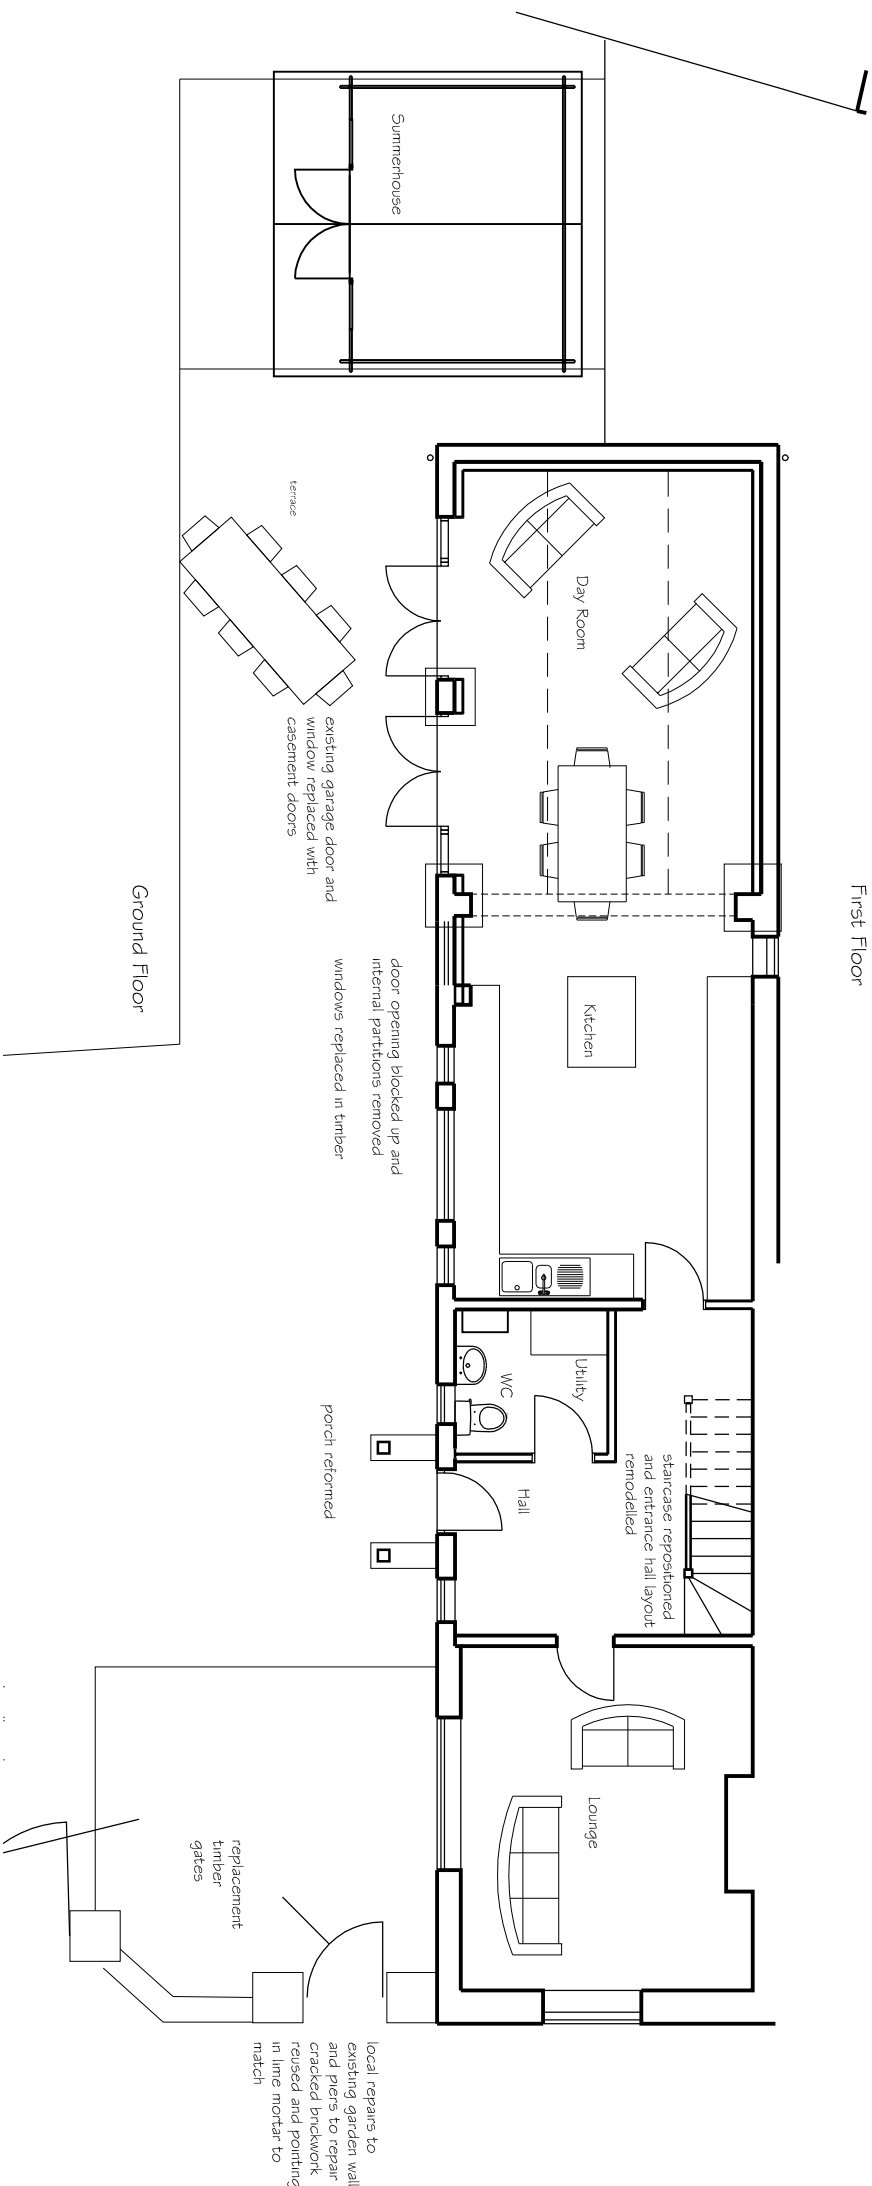

Rev	Date	Amendment
-----	------	-----------

hda projects

6 The Old Flour Mill - Queen Street - Emsworth -
- Hampshire - PO10 7BJ -
New Mob 07861 1287017
Tel: +44 (0) 1243 373855 Mob 07867978618
e-mail: hddprojects@talktalk.net

For

Mr + Mrs C Dodd

Project
Hall Place Cottage
South Street
Havant
PO9 1DA

The

Plans as Proposed

Date	Drawn	Scale	Checked
Jan 2012	wm	1 : 100 @ A3	
Job Number	Prefix	Drawing Number	Revision
1204	P	03	