
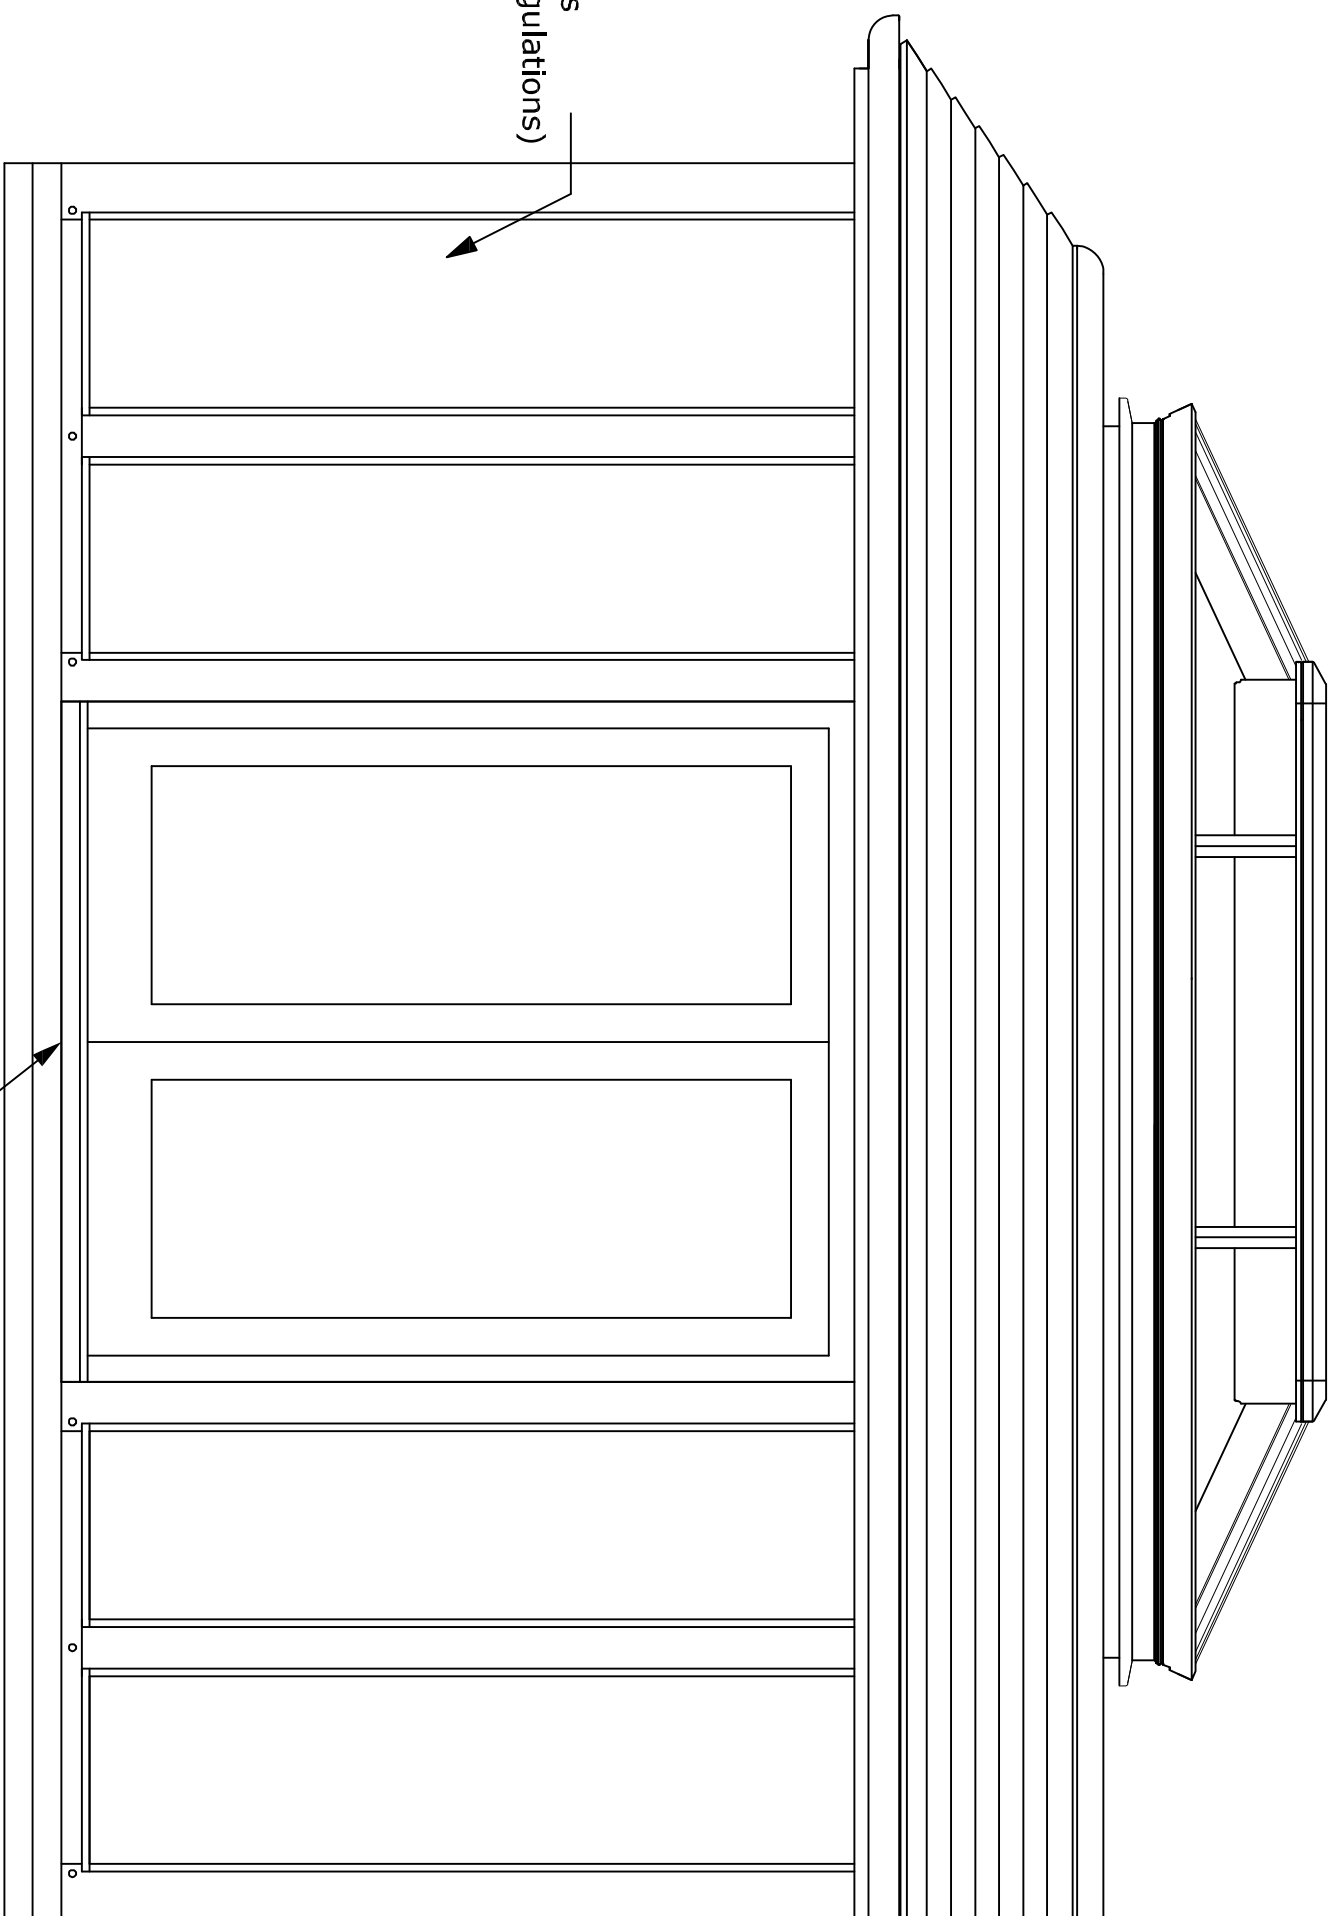


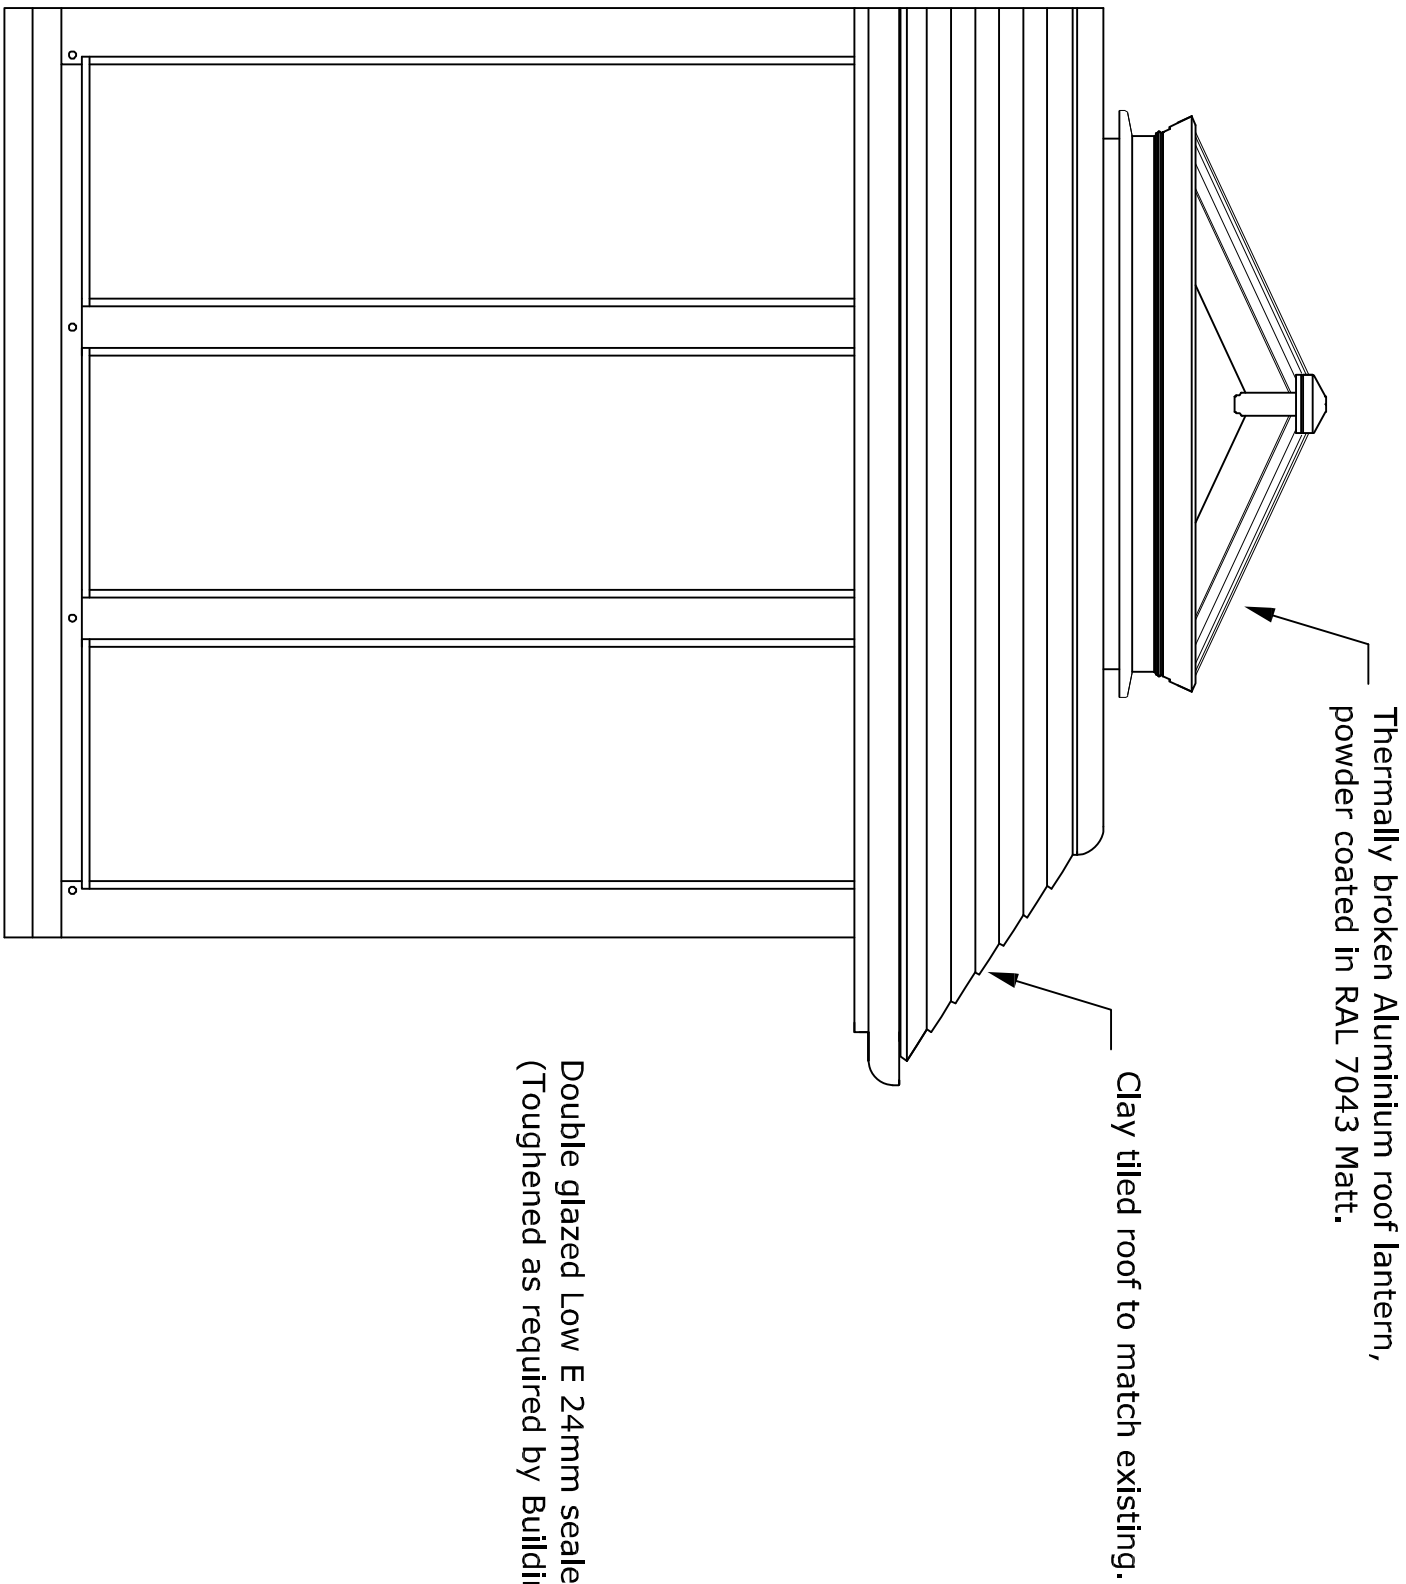

Main oak frame to consist of:
150mm x 150mm unseasoned Oak posts,
150mm x 100mm unseasoned Oak sole plates,
150mm x 150mm unseasoned Oak beams,
150mm x 150mm unseasoned Oak tie beams,
75mm x 100mm unseasoned Oak rafters.

PROPOSED OAK FRAME GARDEN ROOM ELEVATIONS

SCALE 1:20

French doors manufactured in hardwood.

- Notes
1. Do not scale from this drawing, except for planning purposes. Use figured dimensions only.
 2. All dimensions must be checked on site prior to commencement of work.
 3. All dimensions are approximate and are subject to change without notice.
 4. This drawing is the copyright of Chris Loader of Hambleton Ltd. It is not to be copied or disclosed to a third party without prior consent.

Chris Loader of Hambleton
Designers & Manufacturers of Bespoke
Furniture & Buildings

1 Sheffield House Dairy, Sandy Lane, Sheffield,
Hants SO32 2HQ. t: 013 2988 8656
e: sales@chrisloader.co.uk www.chrisloader.co.uk

Client Name
Mr & Mrs S Turner




Project Address
**66 Havant Road
Hayling Island
Hants
PO11 0PY**

Drawing Details
PLANNING
Proposed Oak Framed Garden Room
Elevations, Floor Plan & Section Drawings

Drawing Scale
**Elevations 1:20 @ A1
Floor Plan 1:20 @ A1
Section 1:20 @ A1**

Scale in Metres 1:20

Date	Drawn	Checked
19.05.2012	GL	CL
Job Number	Drawing Number	Revision
TUR001	03	

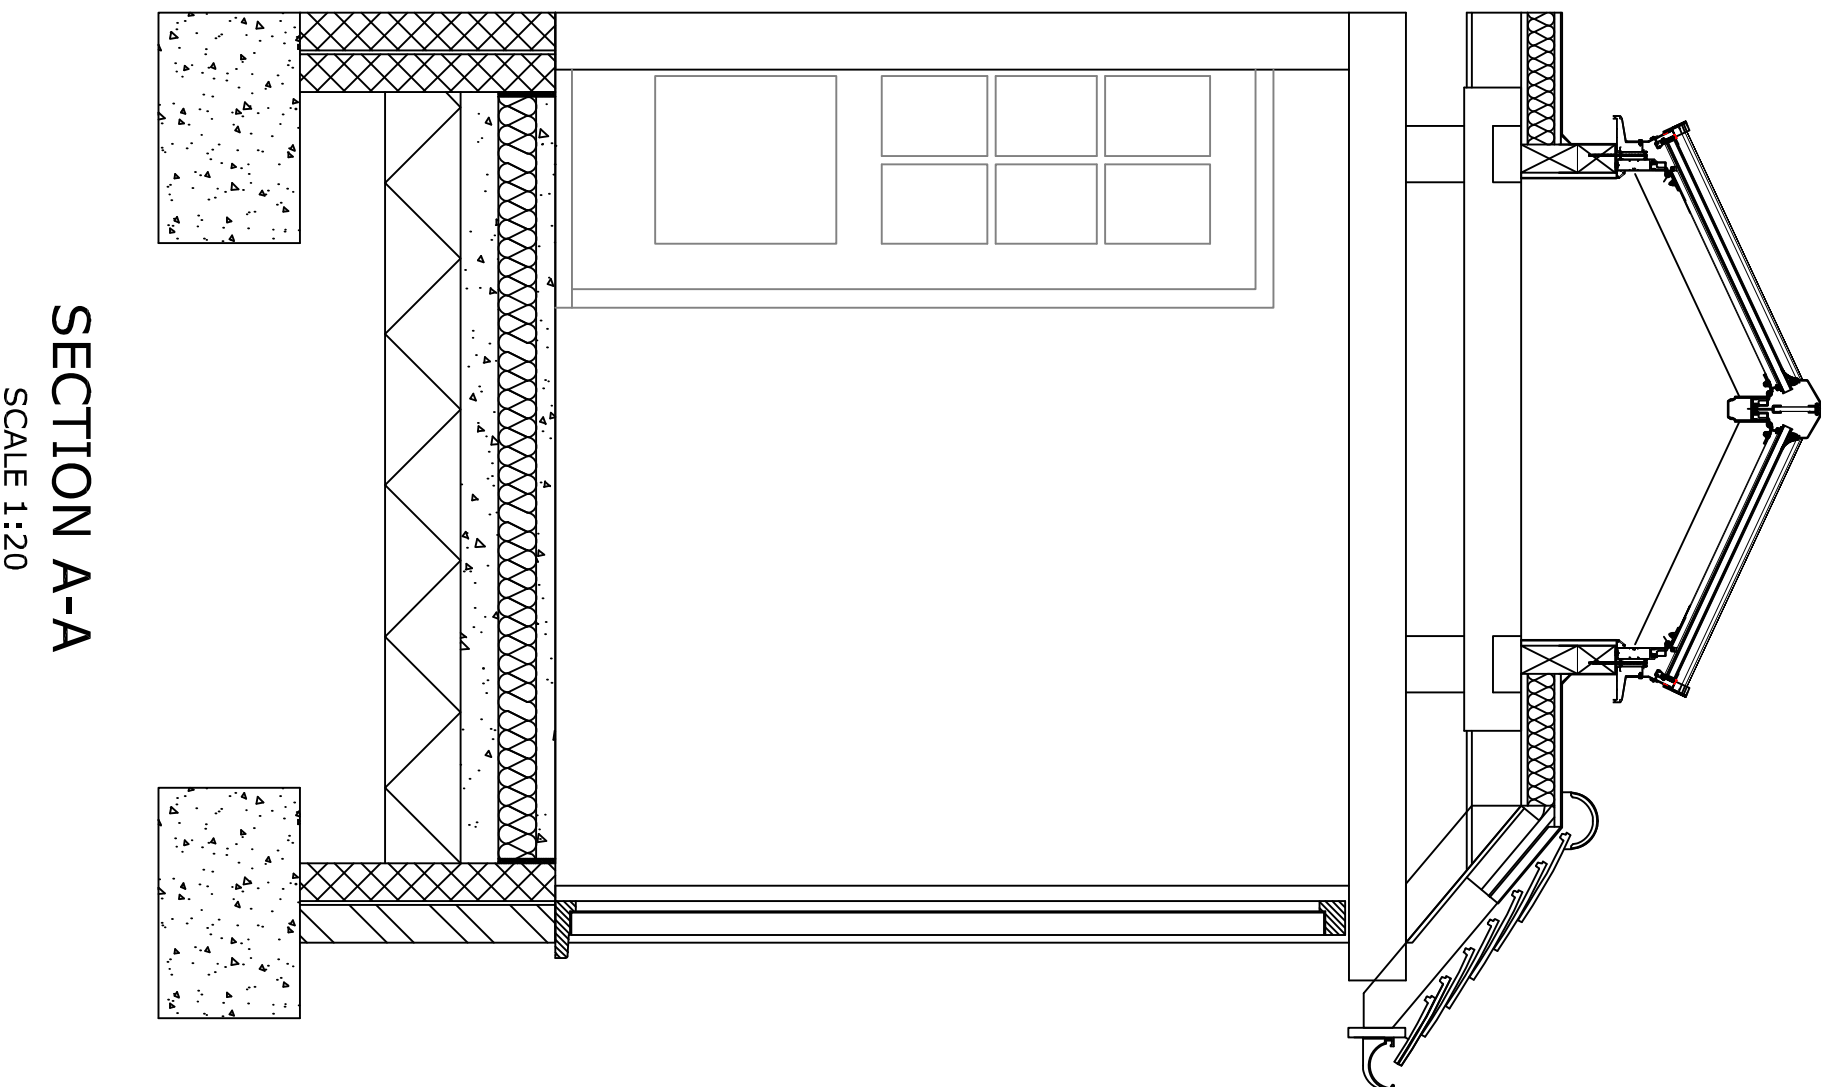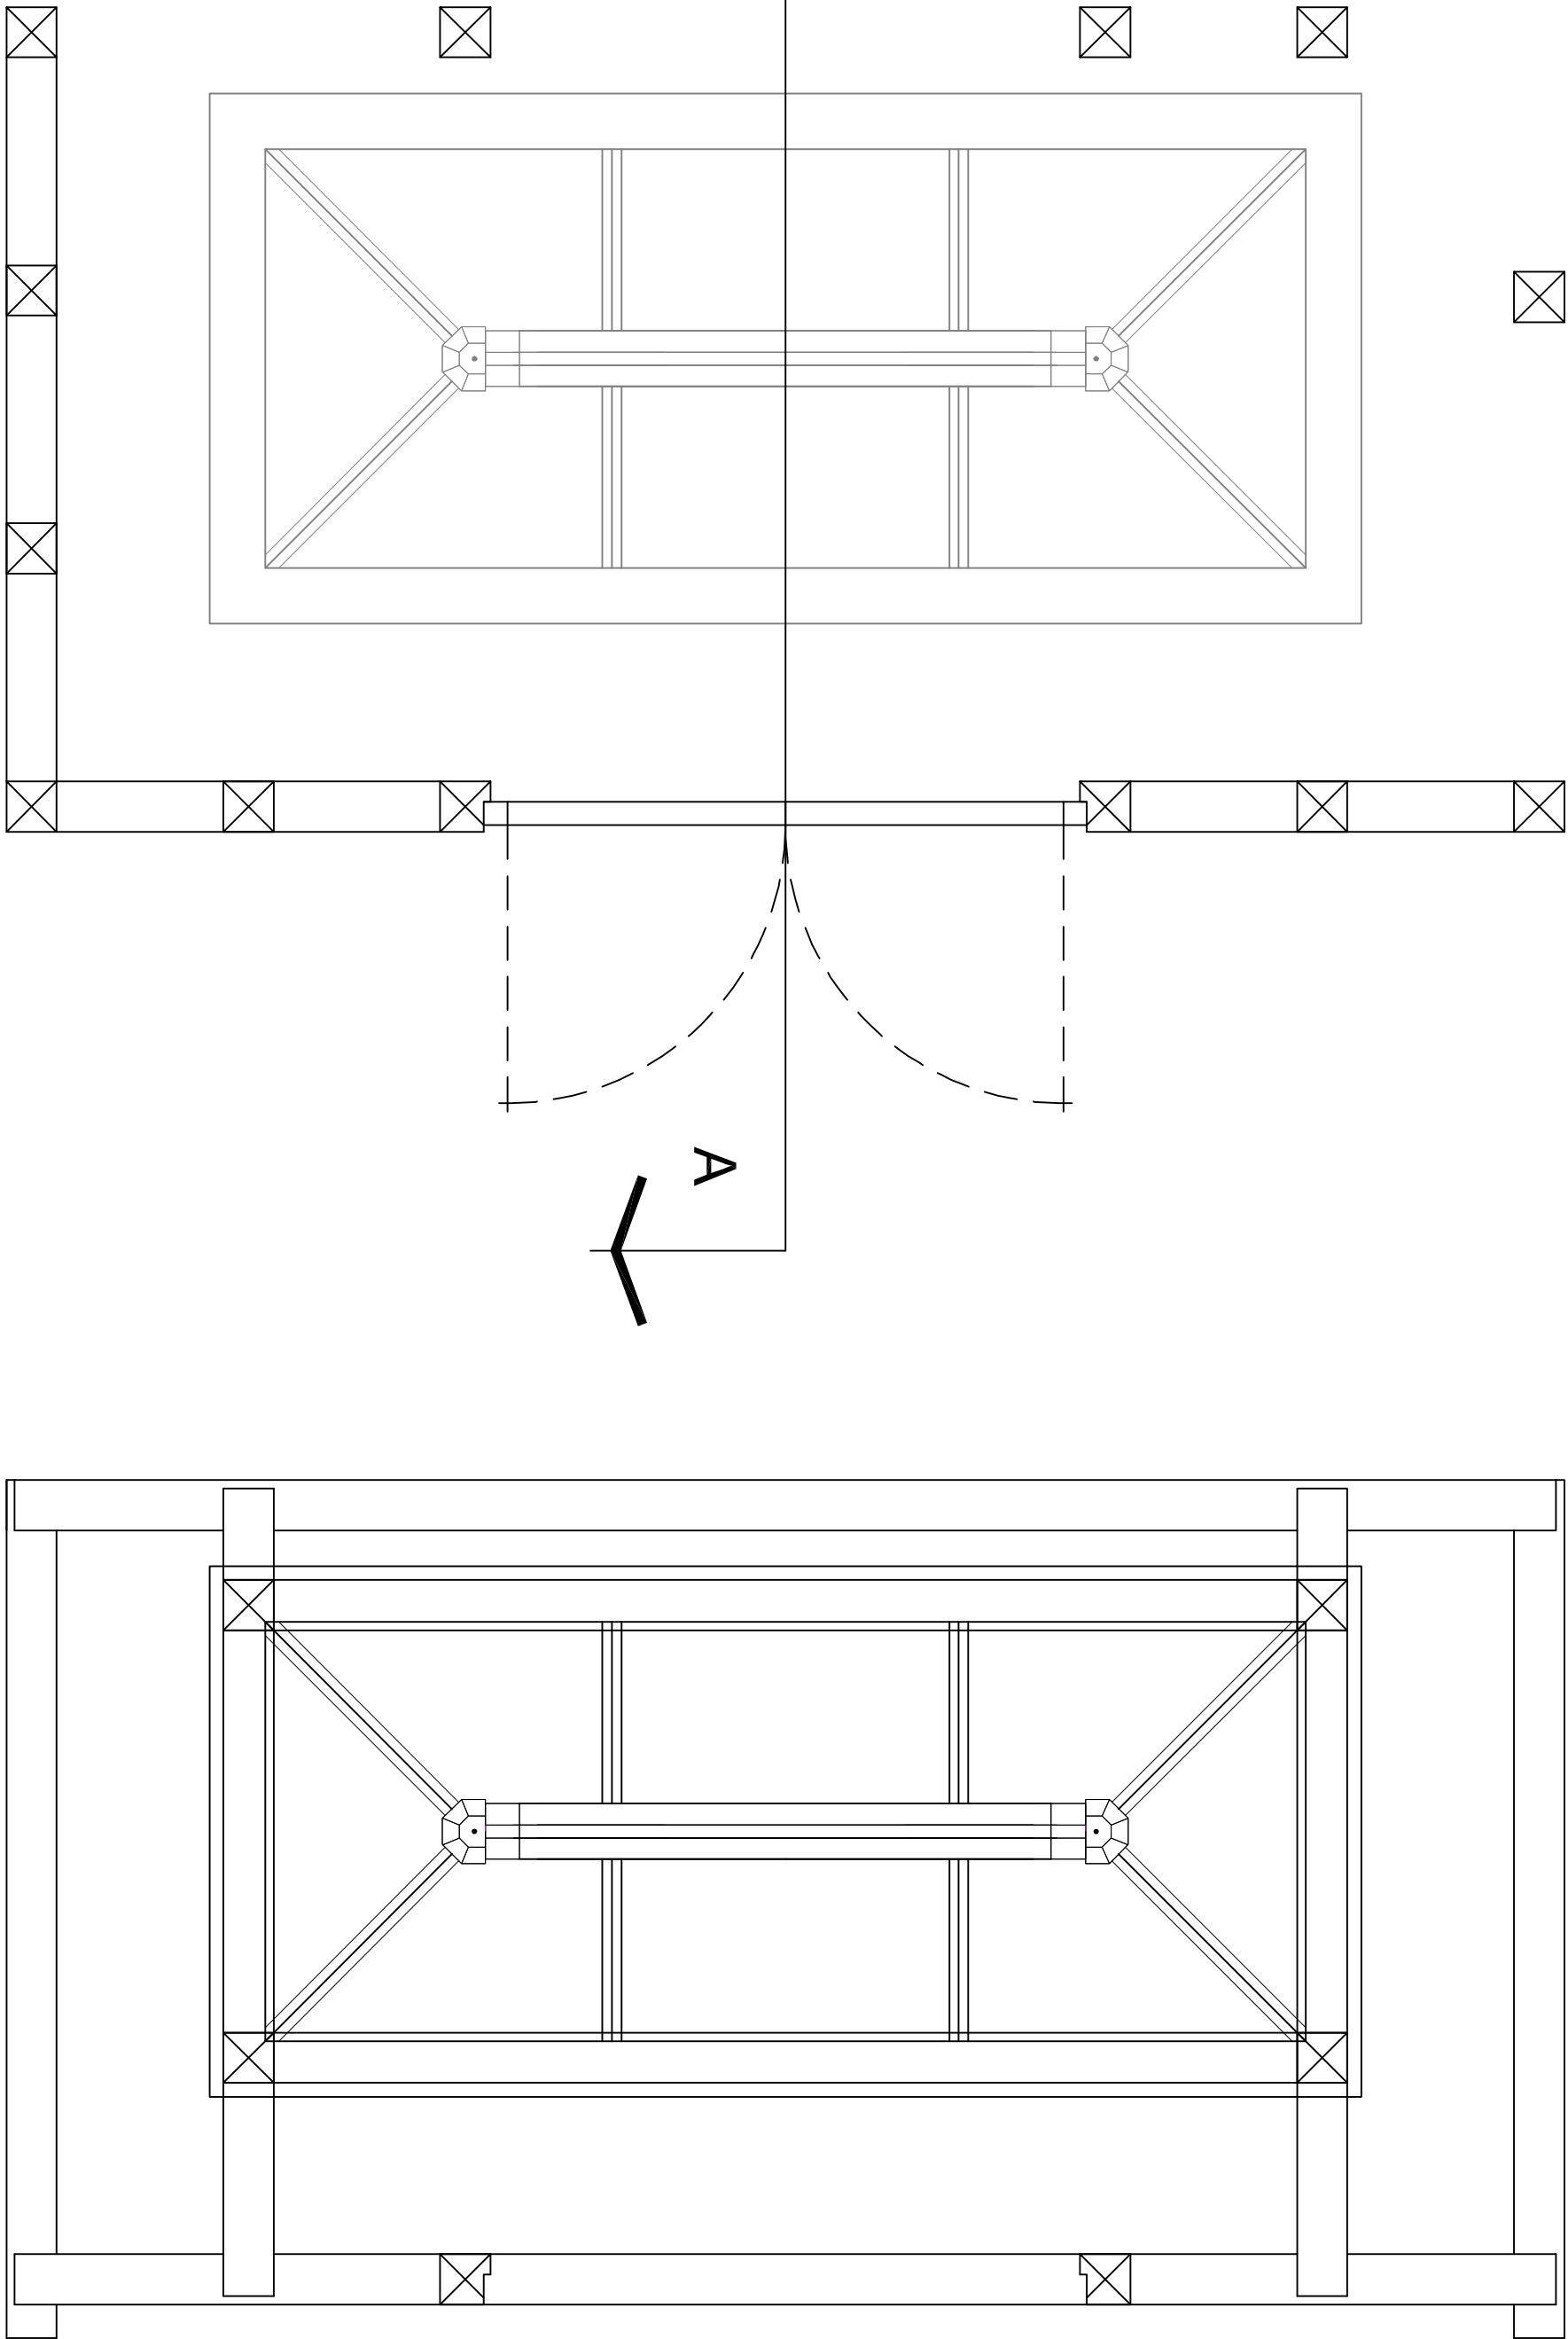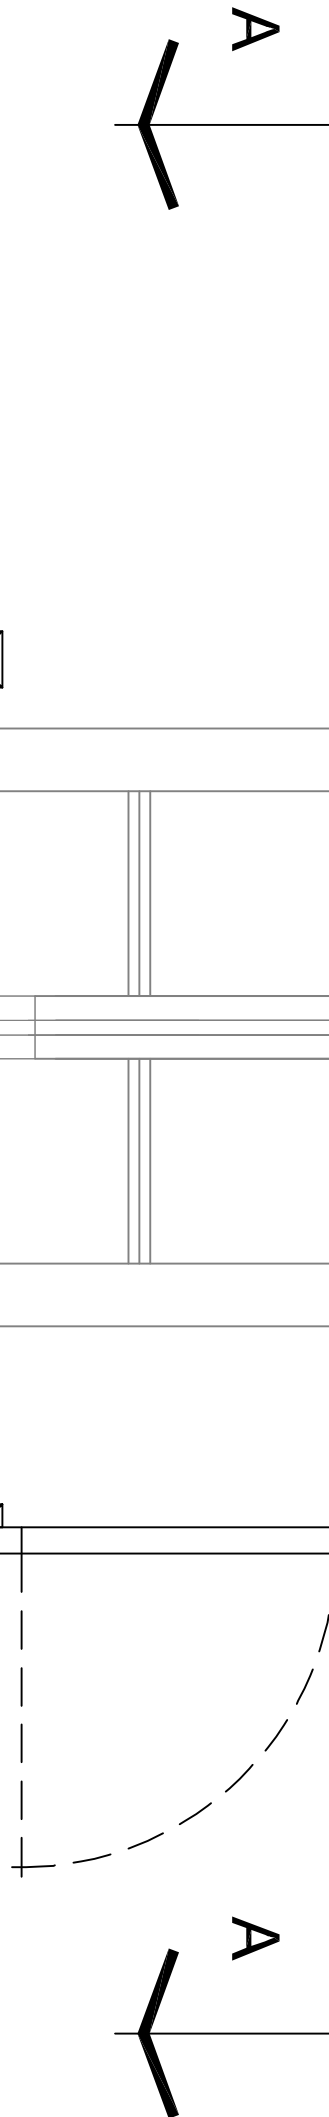

SECTION A-A
SCALE 1:20

PROPOSED OAK FRAME GARDEN ROOM FLOOR/WALL PLAN

SCALE 1:20