




0 1 2 3 4 5

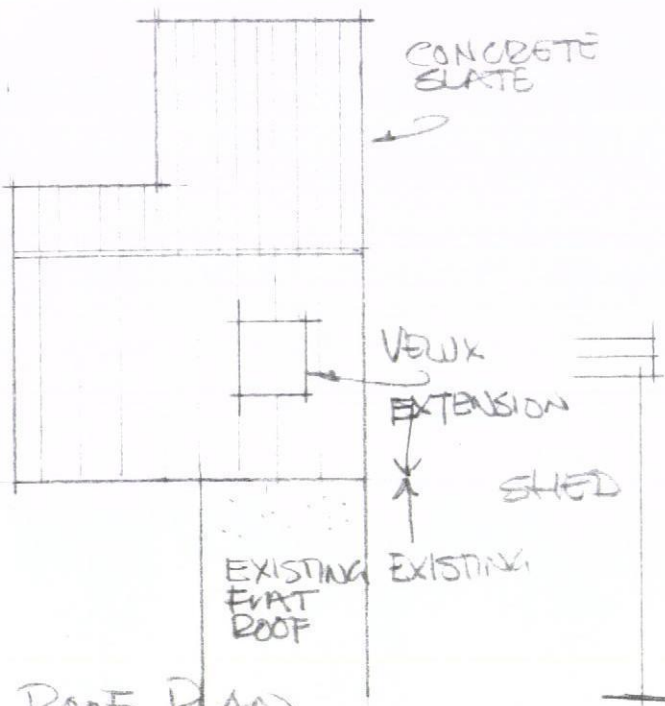


ROOF PLAN
1:100
PROPOSED

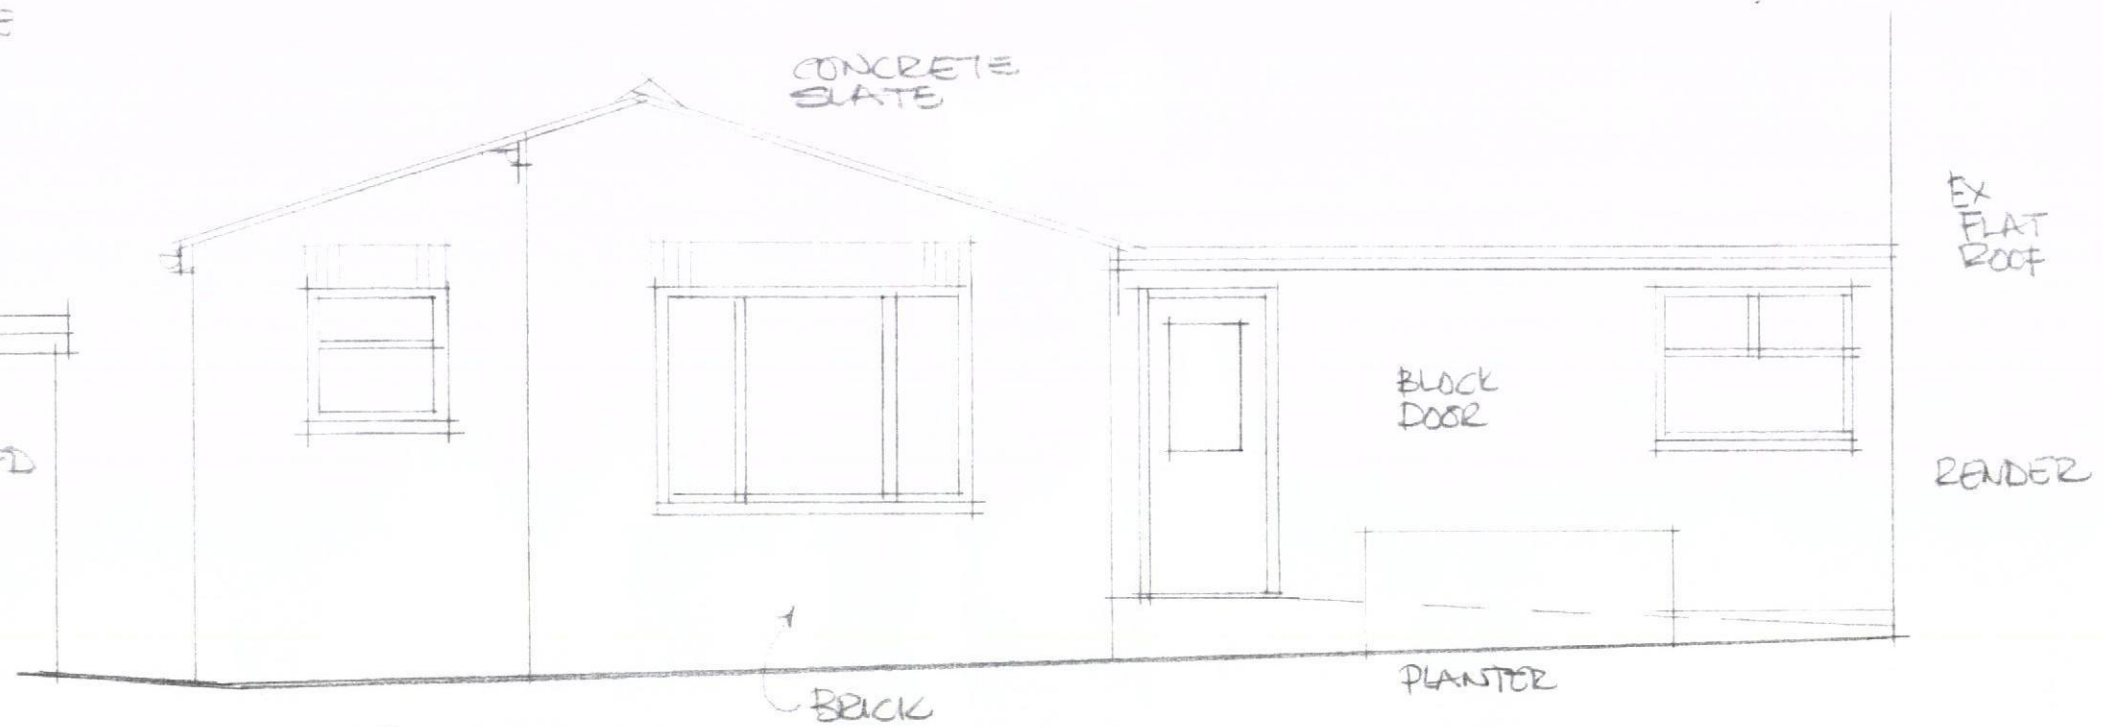

SIDE ELEVATION
PROPOSED 1:50

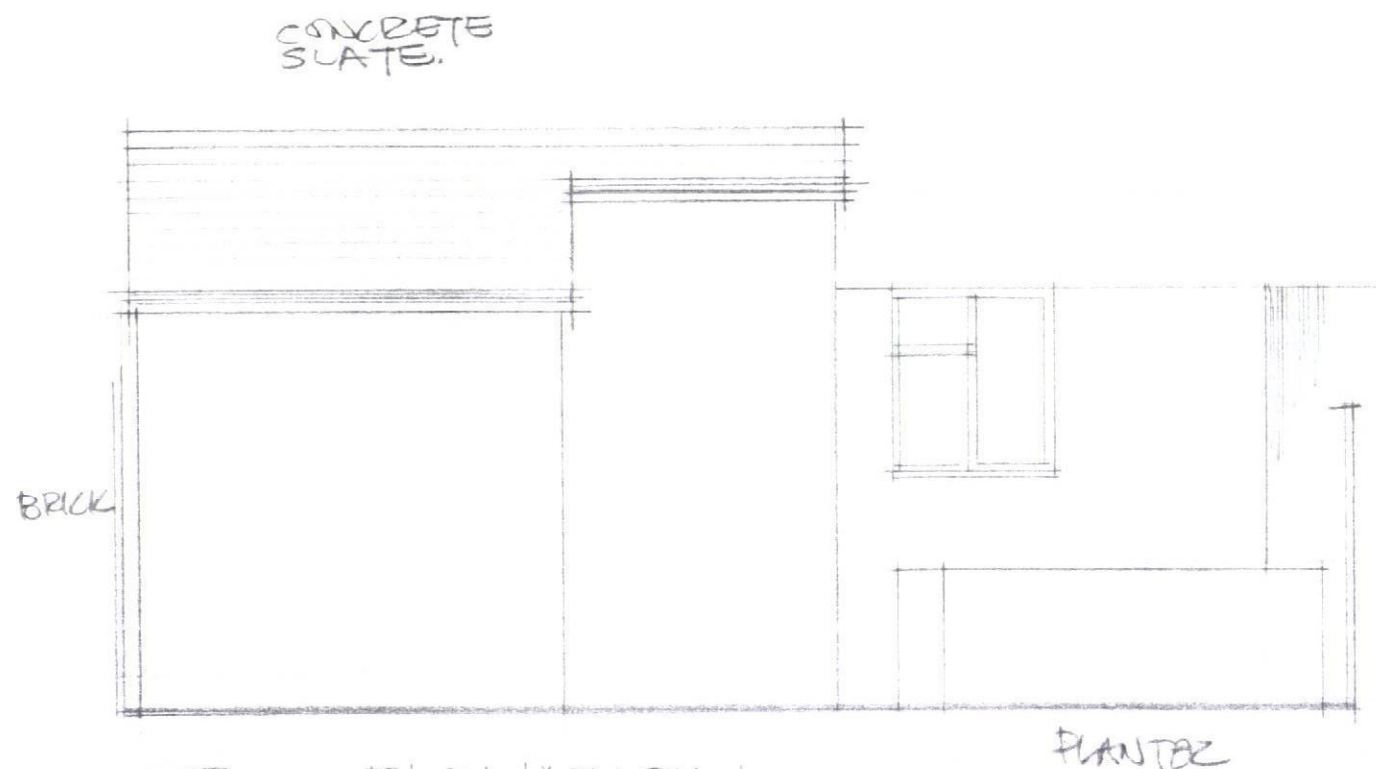

REAR ELEVATION
PROPOSED 1:50

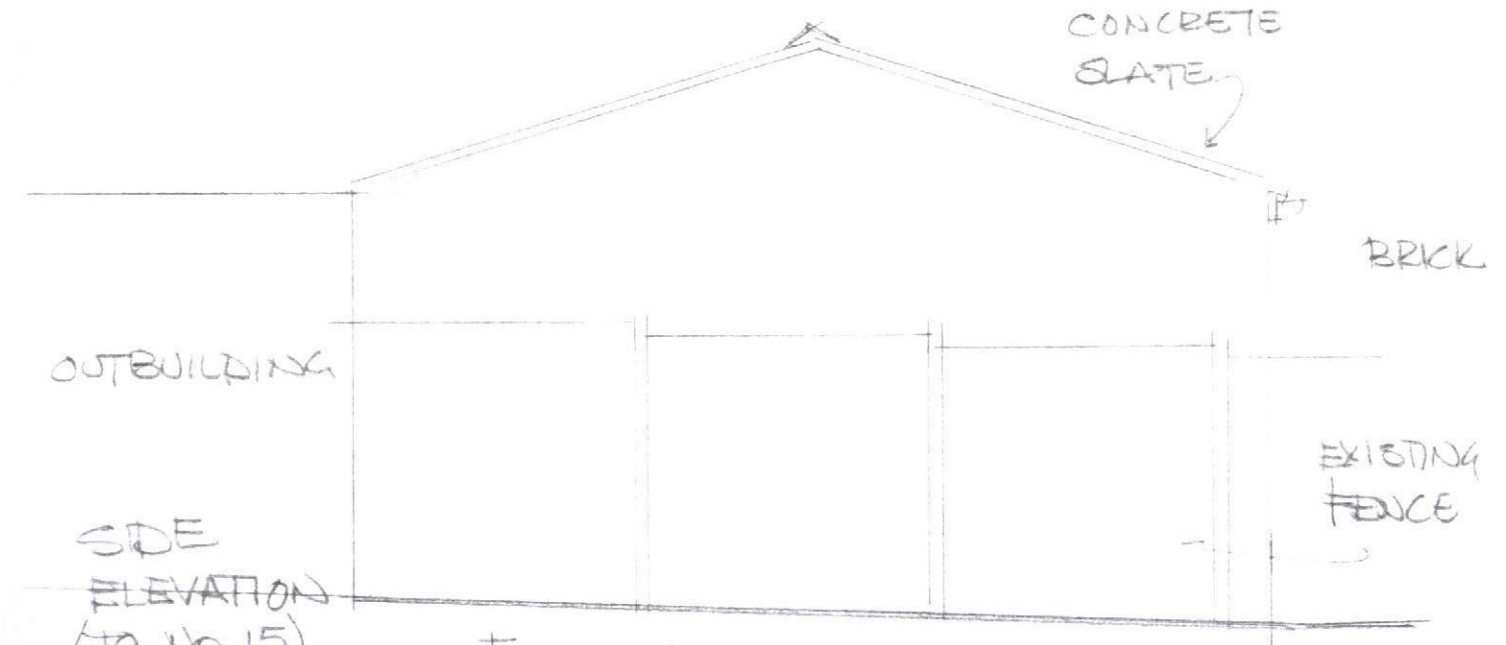

SIDE ELEVATION
(TO NO 15)
1:50
PROPOSED

EXTENSION TO
13 ELLISFIELD ROAD
LEIGH PARK
HAVANT PO9 5AY
JULY 2012 SCALE 1:50, 1:100 PPG 3

HAVANT BOROUGH
COUNCIL
23 JUL 2012
RECEIVED