



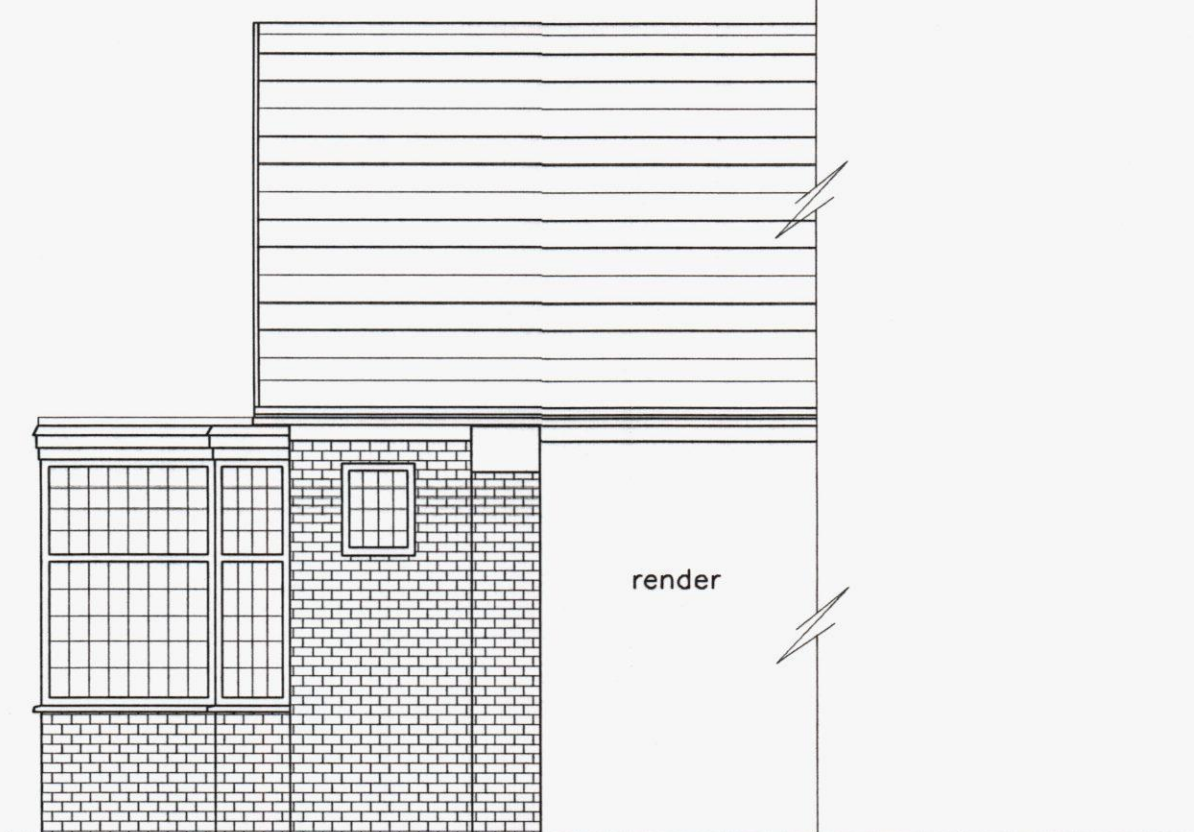


Existing South elevation

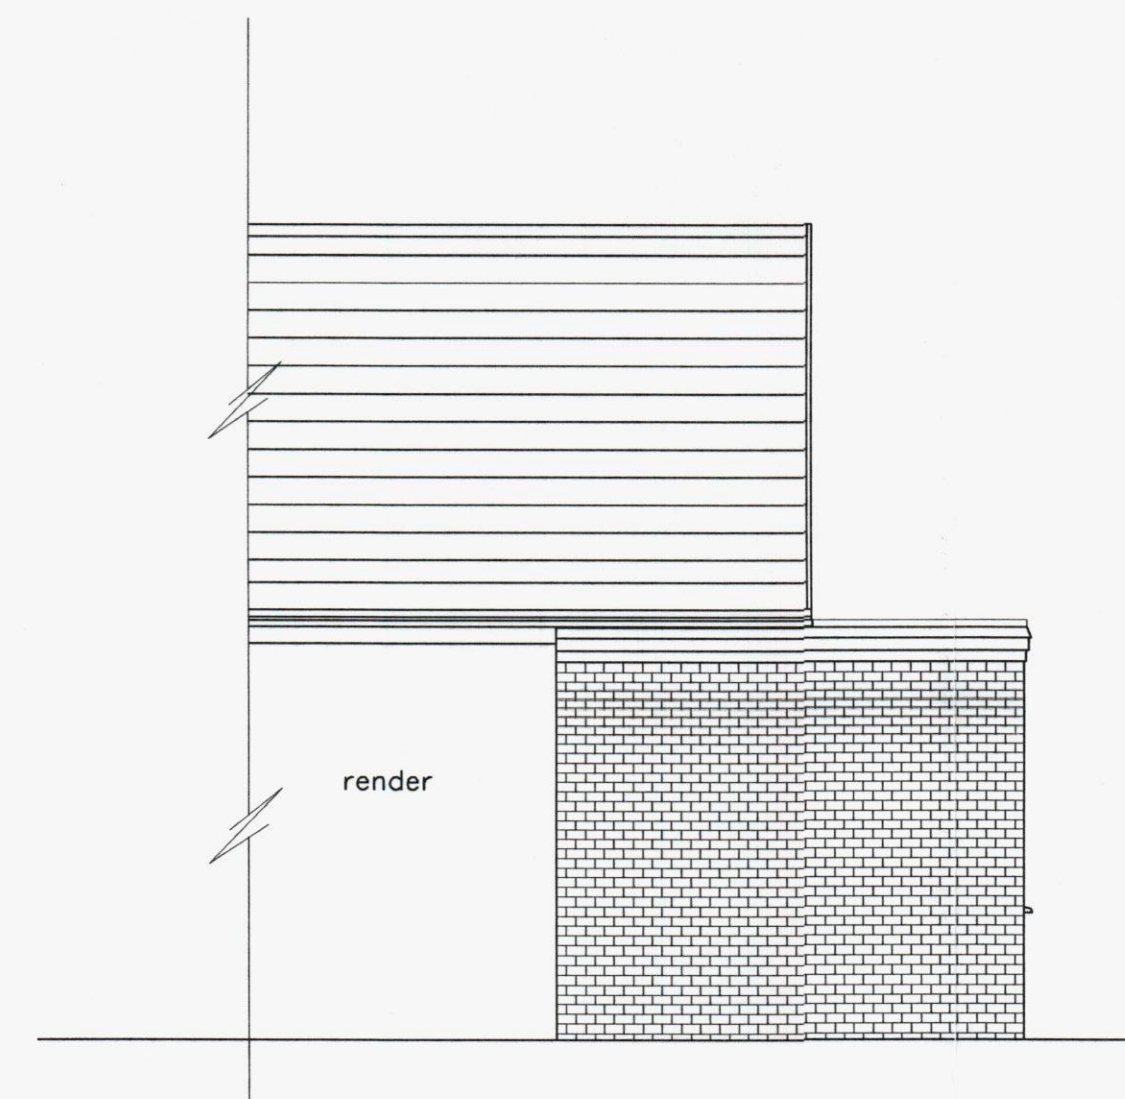


Existing East elevation



Existing West elevation

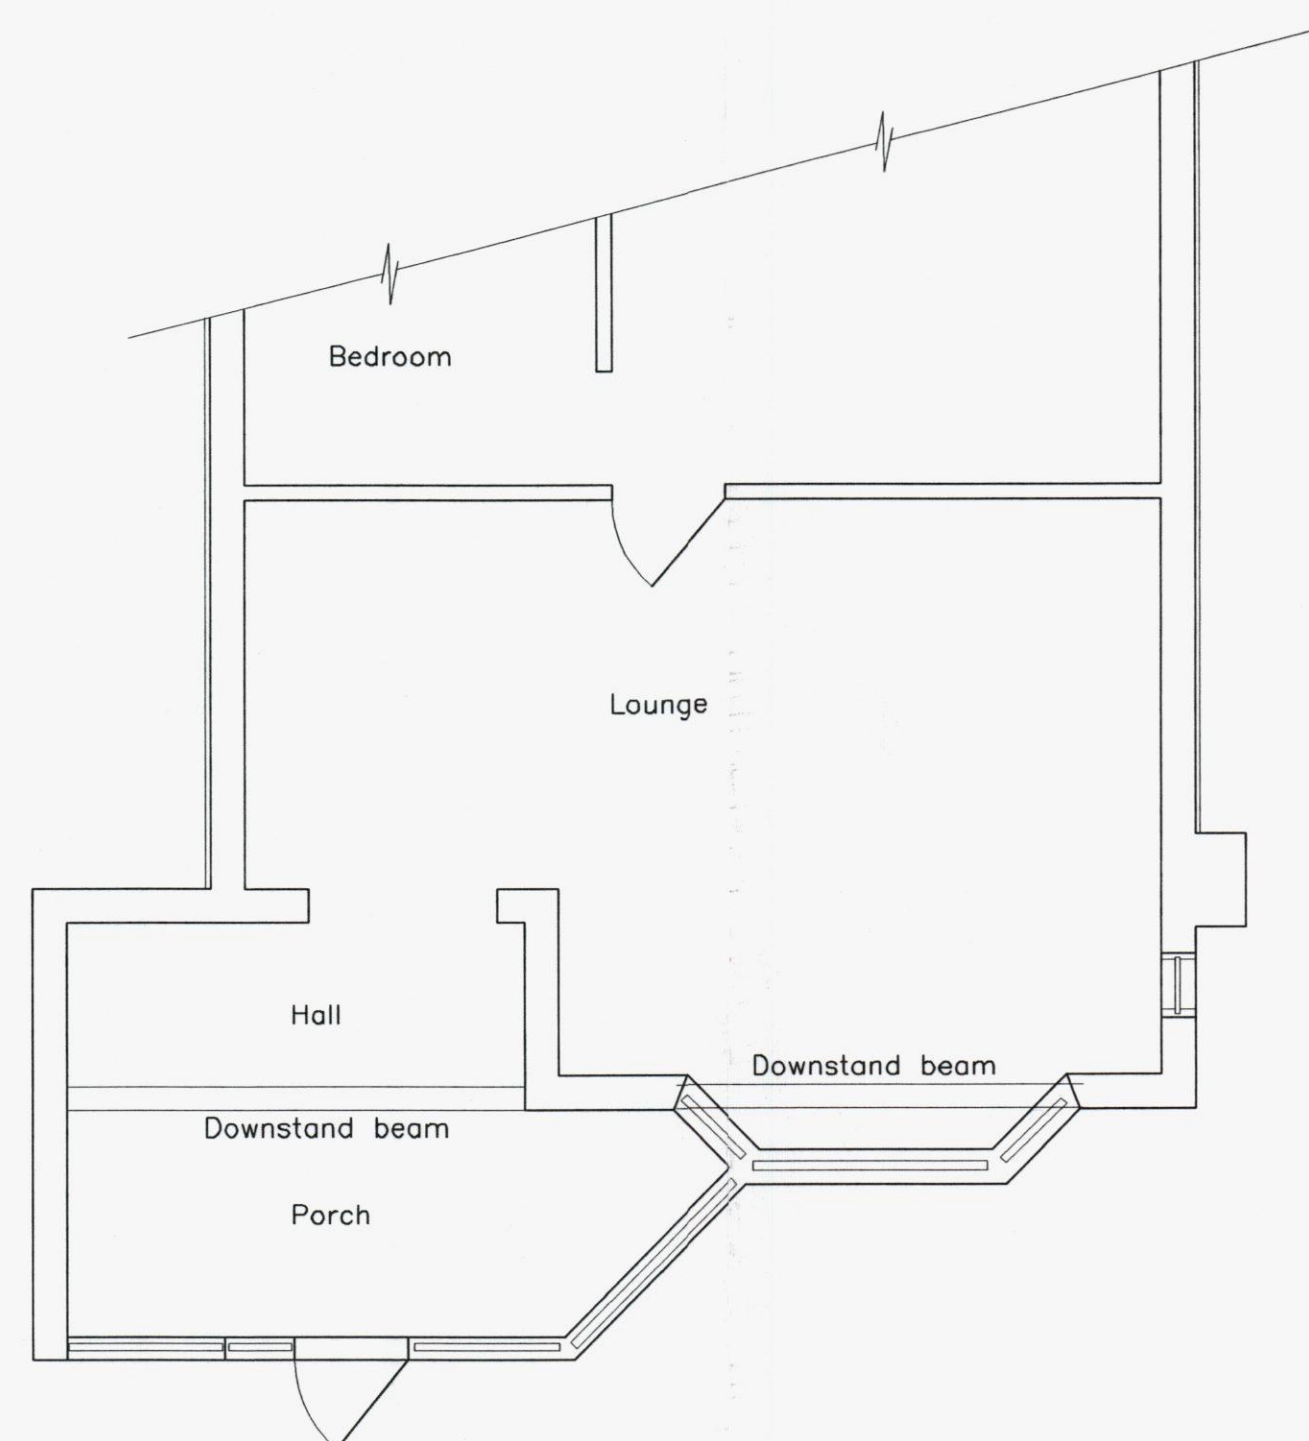

Ground floor plan

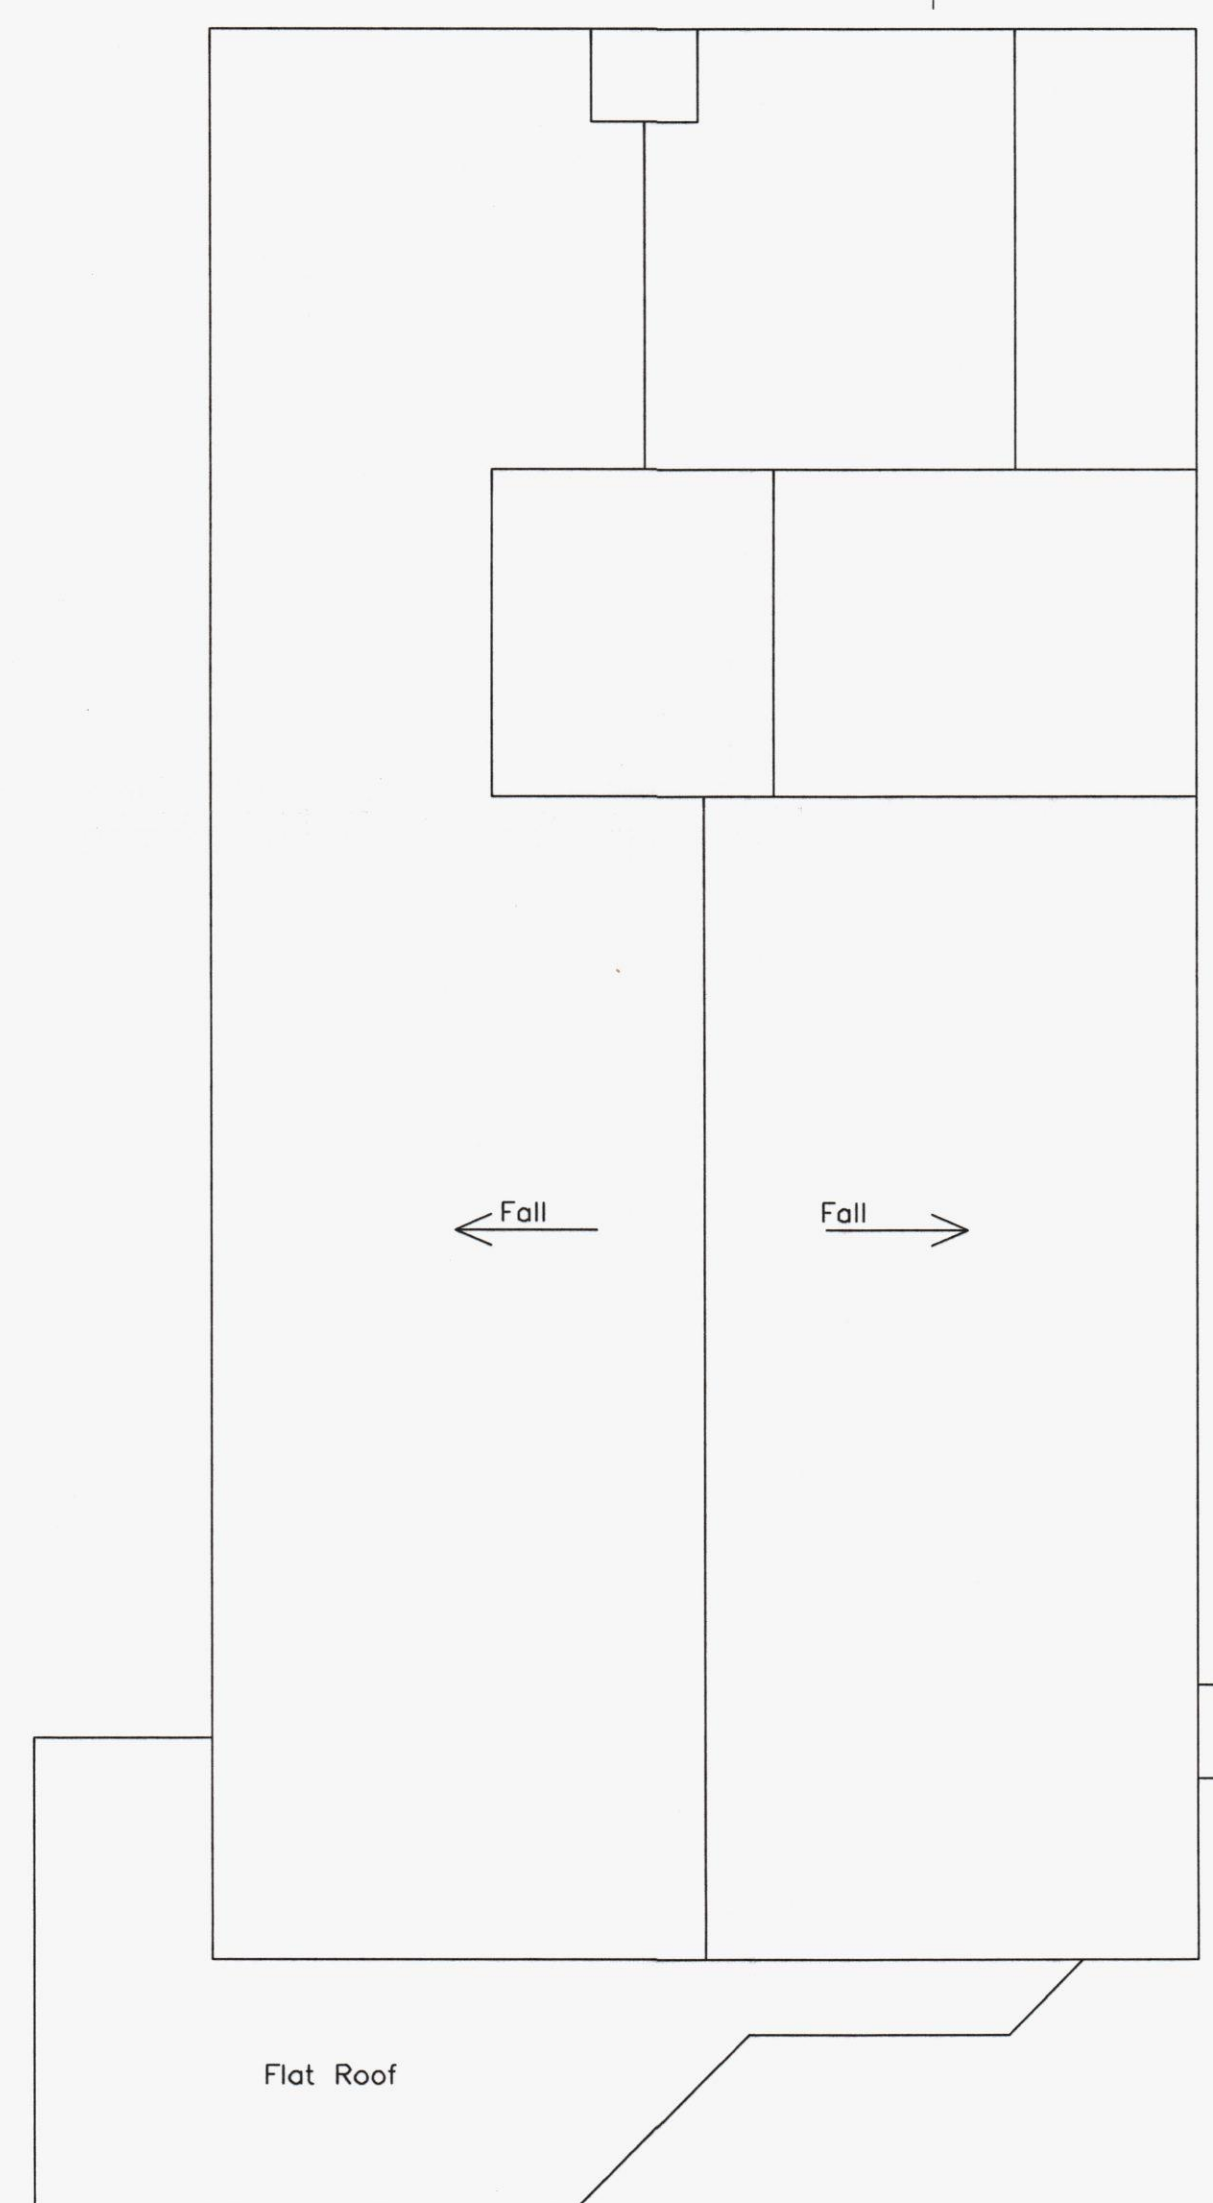

Roof plan



(c) Crown Copyright 2011
Reproduction in whole or in part is prohibited
without the prior permission of Ordnance Survey.
N
472606
Y
98699

Site location plan Supplied by Rebrooks Southampton
scale 1:1250 Ref 001038508

DO NOT SCALE

THIS DRAWING REMAINS THE COPYRIGHT OF BARRON AND
PARTNERS LIMITED AND MUST NOT BE COPIED WITHOUT PRIOR
WRITTEN PERMISSION.

HAVANT BOROUGH
COUNCIL
17 JAN 2013
RECEIVED

A	West elevation added	MG	-	Jan'13
Rev	Description	By	Chd	Date

Barron & Partners

CONSULTING CIVIL AND STRUCTURAL ENGINEERS

382 Winchester Road, Bassett, Southampton, SO16 7DH
Tel: (023) 8070 6155, Fax: (023) 8070 4333
E-mail: admin@barron-and-partners.co.uk
Web: http://www.barron-and-partners.co.uk



Client

Mr. K. Ford

Architect

Project Title

98, Sea Front
Hayling Island

Drawing Title

Existing extension

Issue Status

for Planning

Date	Scale	Drawn	Checked
Nov.'11	1:50	MG	-

Project No.	Drawing No.	Revision
9672	001	A