



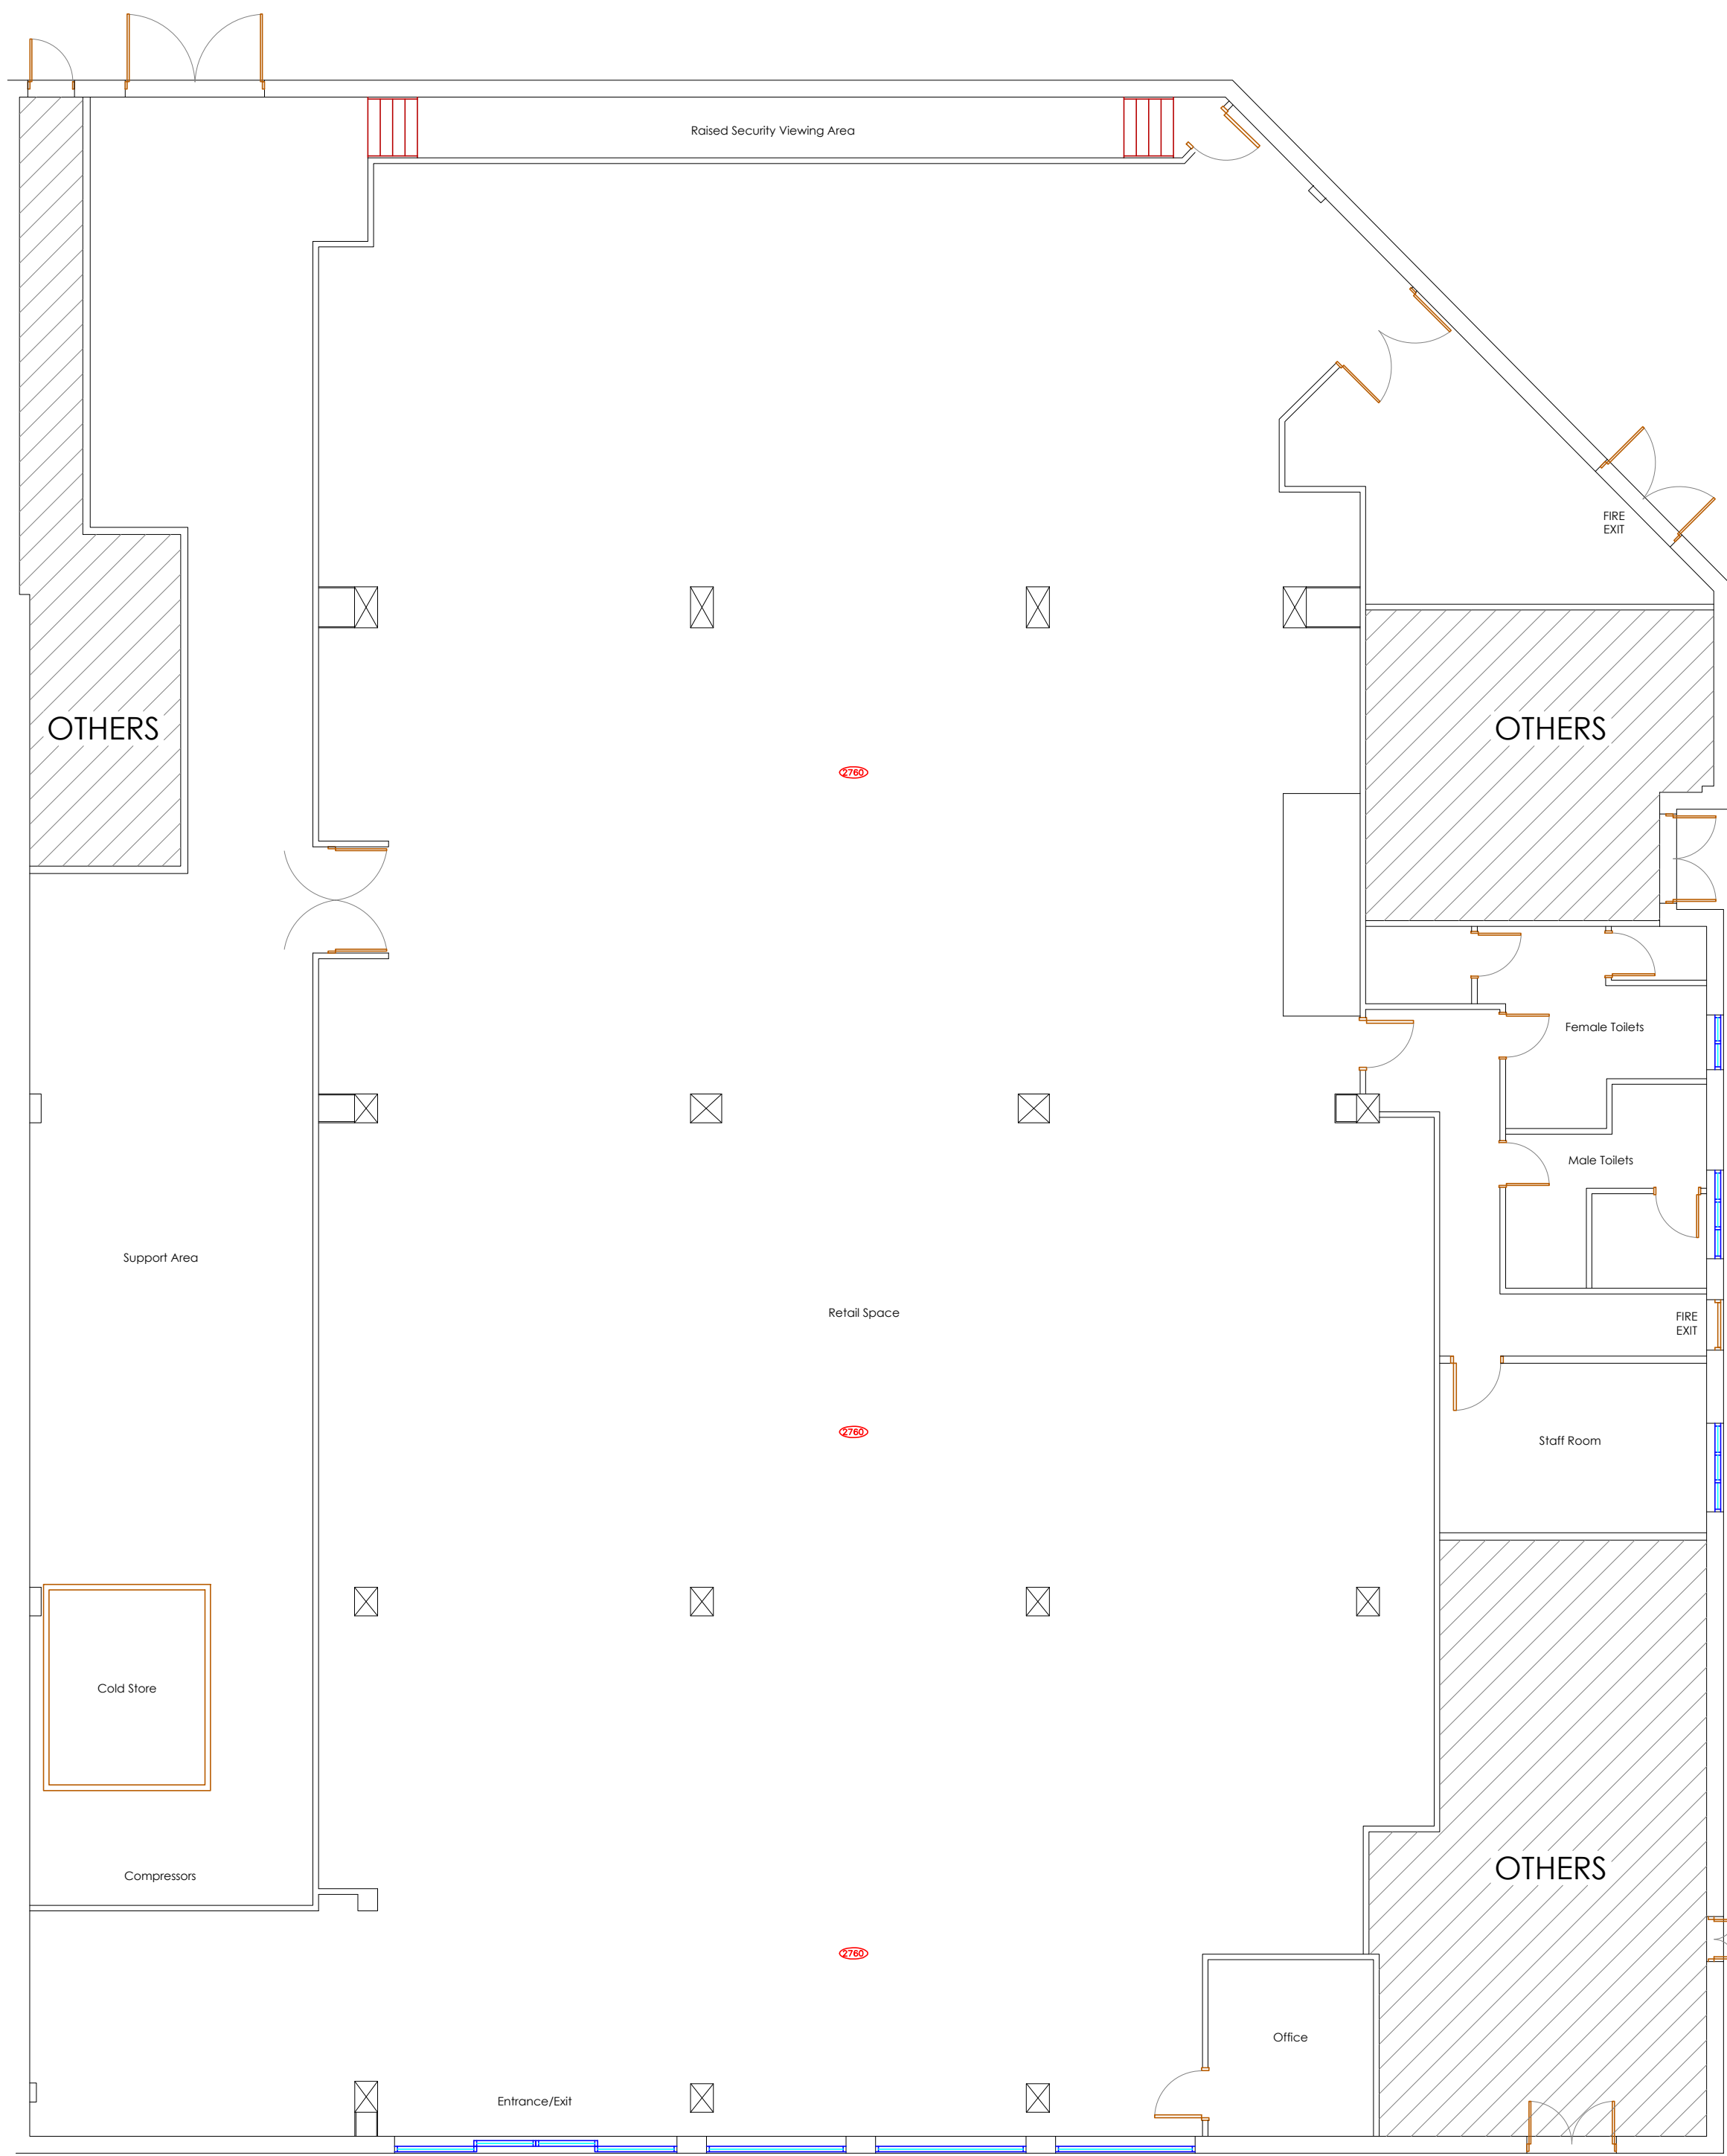


Existing Layout

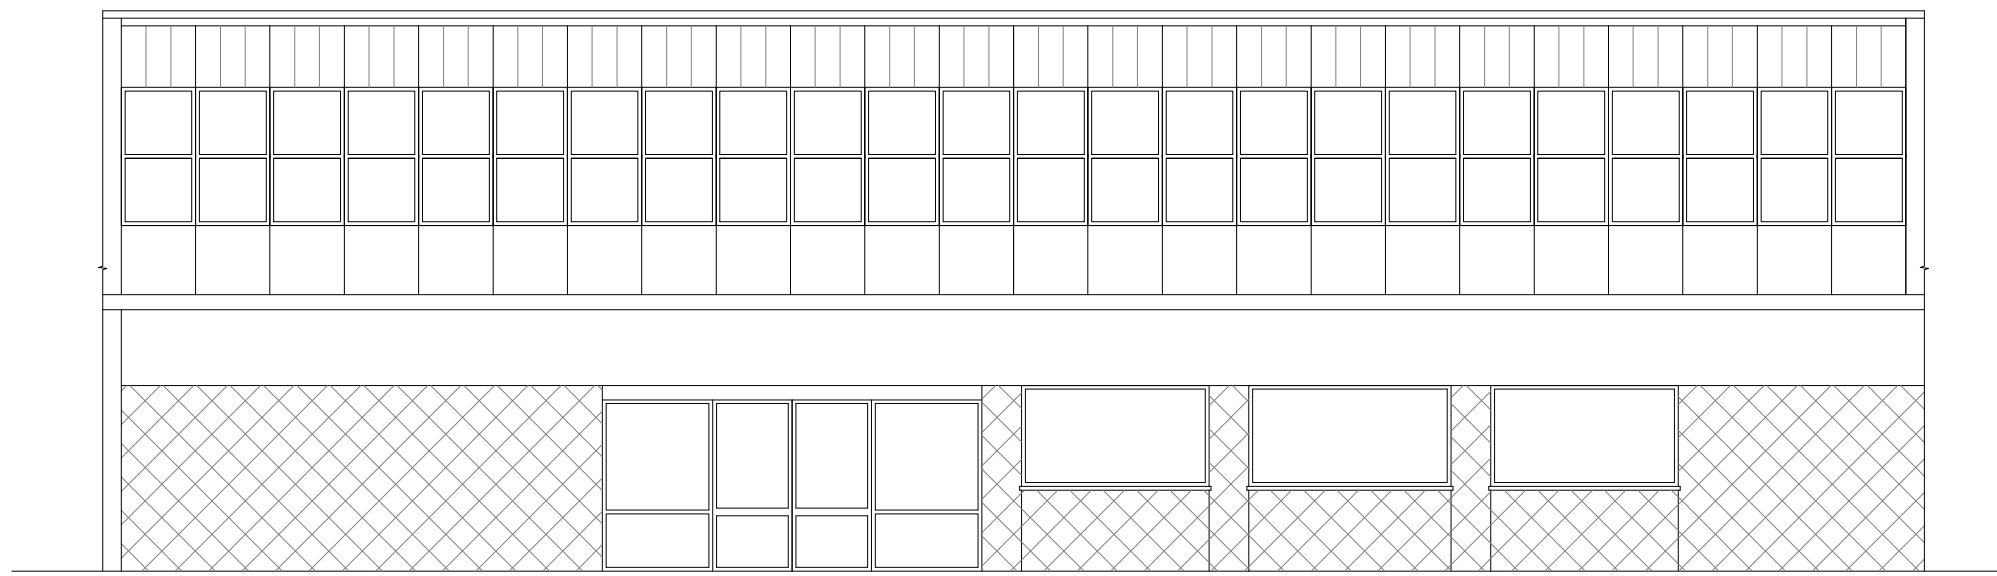

Existing Front Elevation



Existing Side Elevation

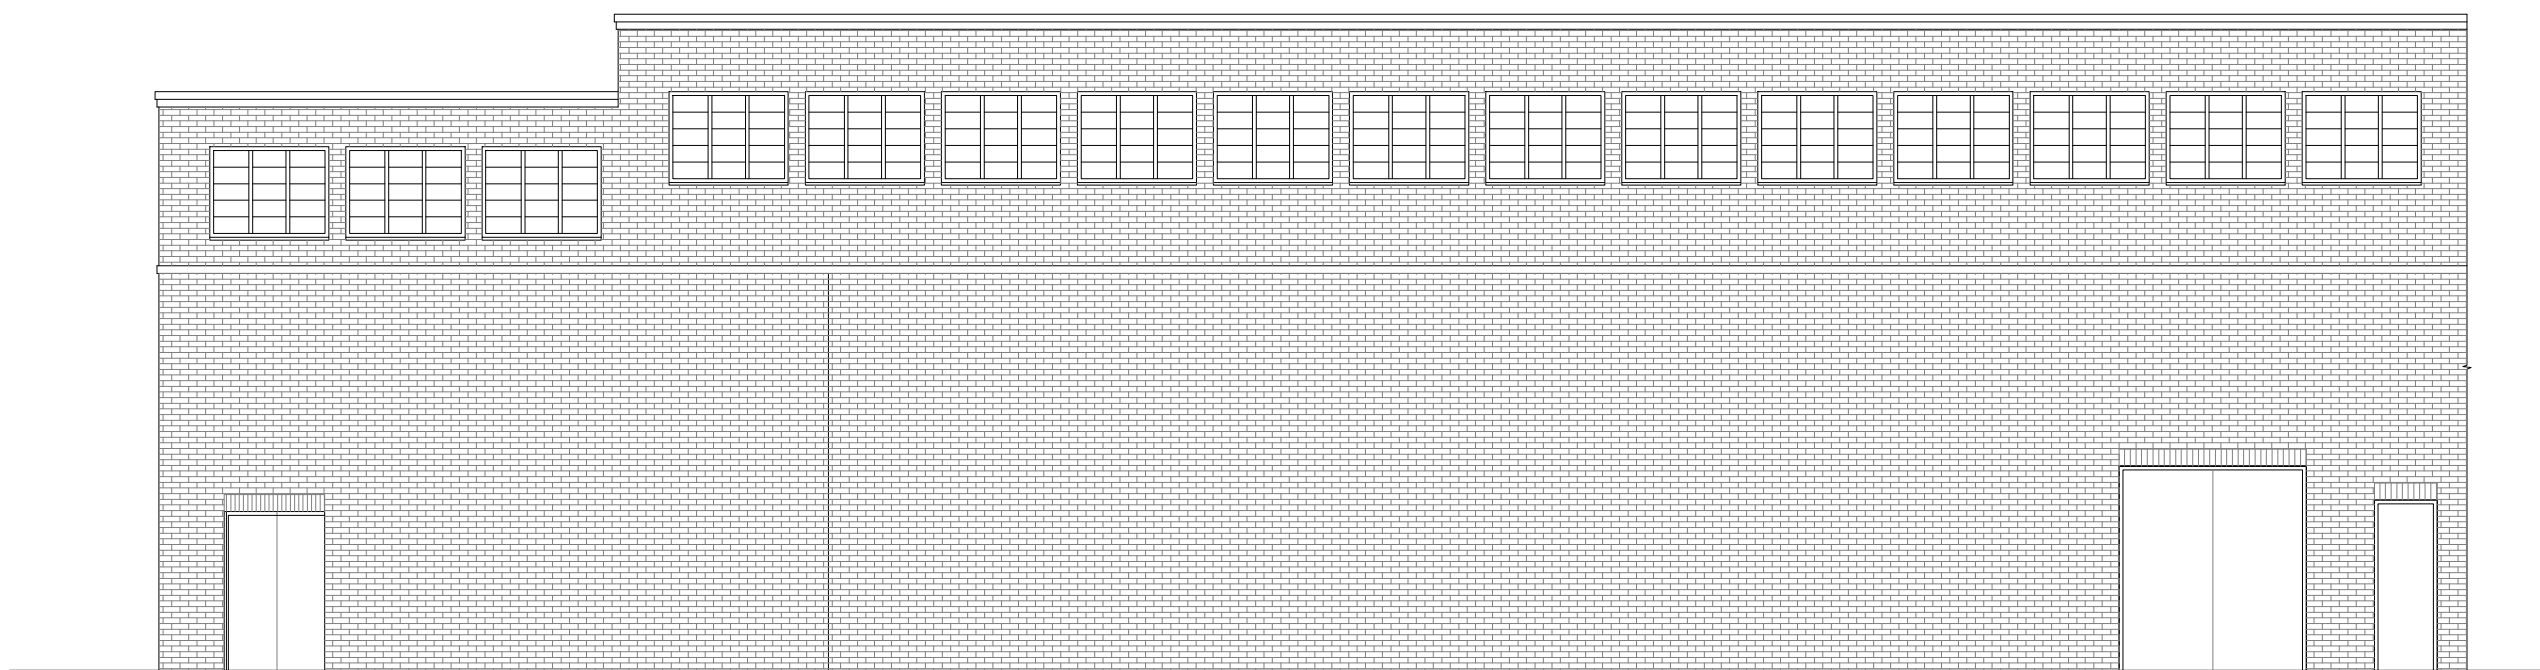

Existing Rear Elevation

Copyright is reserved by GBS Designs and is issued on the condition that it is not copied or disclosed by or to any unauthorised persons without prior consent in writing from GBS Designs.

All dimensions to be checked on site

REV	DESCRIPTION	DRAWN	DATE	Drawing Ref	Rev.	Drawing Title
-	Initial design	GBS	25.10.12	PARKPAR 01	-	37 Park Parade
				Scale at A1	Scale at A3	Leigh Park
				1:100	1:200	Havant
				Date		Hampshire
				25 Oct 2012		PO9 5AA
				Drawn by		
				GBS		



CAD - ARCHITECTURE - DESIGN

6 Shillinglee Waterlooville
Hampshire PO7 5RW

Tel 023 9225 8315
www.gbsimages.co.uk