


Notes:
 Sloping roof – reddish concrete wavy tiles.
 Flat roof – felt.
 Walls below roof line – red brick construction.
 Walls above roof line – reddish flat concrete tile clad.
 Windows – white upvc double glazed.
 Conservatory doors – white upvc glazed.

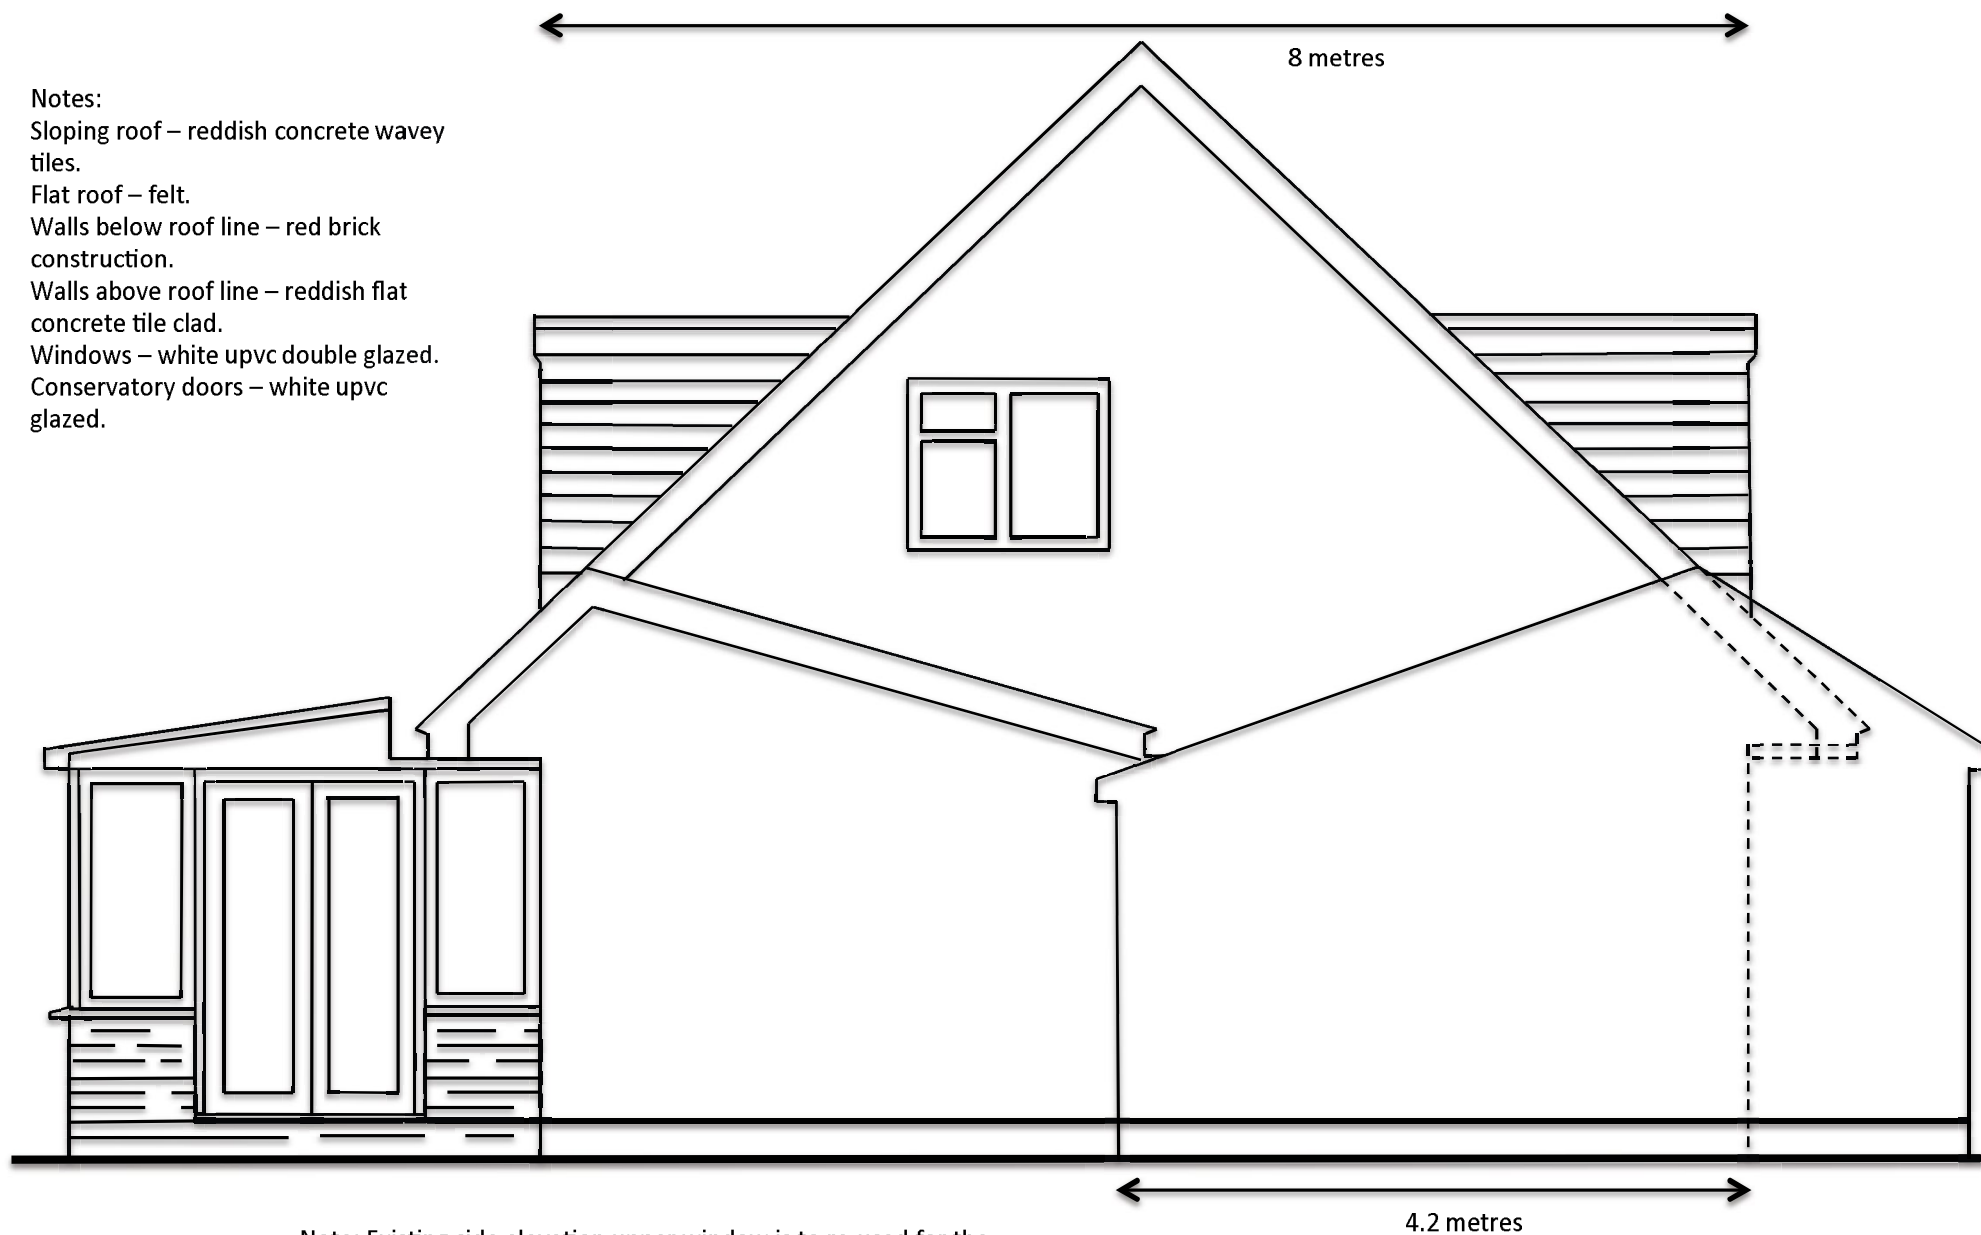

Note: Existing side elevation upper window is to re-used for the proposed side elevation upper window and will therefore be clear glazed.

Proposed N.East Elevation		Drawing No. PR\NE\183\02
Scale 1:50	Page size: A4	