

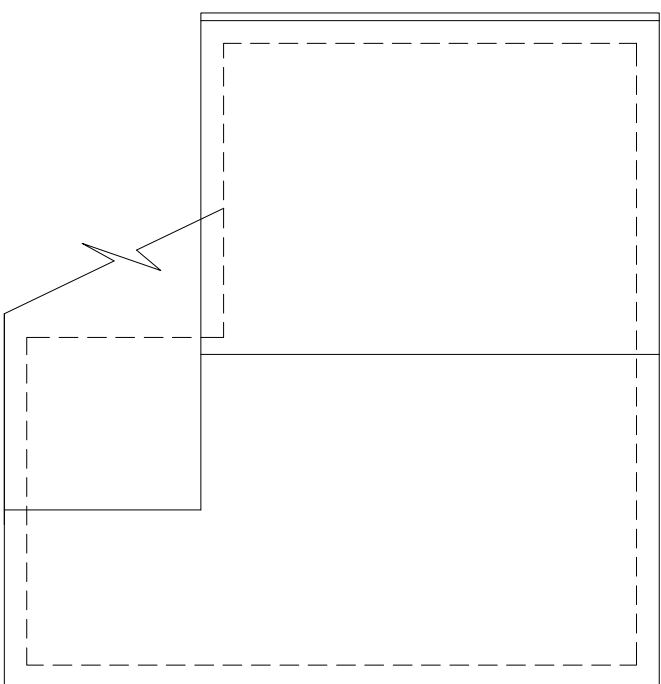


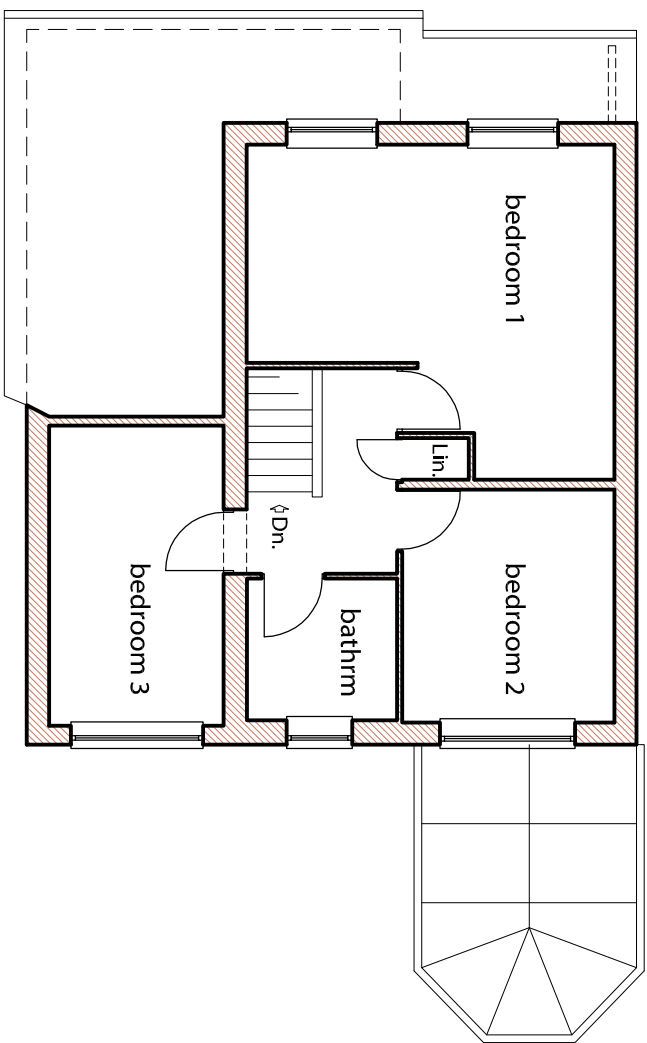

## Existing first floor plan

## Existing roof plan

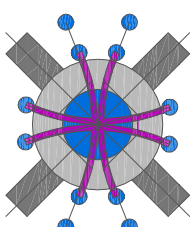

planning  
status/purpose

TSBP  
architecture

status/purpose

legend

dient

## The Steven Barlow Partnership

81 Manor Road Kingston Portsmouth Hampshire PO1 5LB United Kingdom

+44(0)800 756 9776

call email visit

Principal: Steven V. Barlow MCIAT

disclaimer

This drawing is protected by copyright of THE STEVEN BARLOW PARTNERSHIP under The Copyright, Designs and Patents Act 1988 and the reproduction or use in any form without prior written consent from THE STEVEN BARLOW PARTNERSHIP will be an infringement of copyright.

Only the original drawing should be relied on. Plans are liable to distortion in transmission to the web.

Do not scale off this drawing in any event except for planning application purposes. Figured dimensions must be used if in doubt contact THE STEVEN BARLOW PARTNERSHIP.

Contractor to check and verify all levels, datum's and dimensions on site and shall report any discrepancies or omissions to the STEVEN BARLOW PARTNERSHIP prior to commencement of work and during construction phase.

This drawing is to be read and understood in conjunction with structural, mechanical, electrical and/or any other consultant's documentation as may be applicable to the project prior to the commencement of work and its duration. This drawing including notes has been prepared and produced for the client named for the project detailed and solely for the purposes indicated and is not intended for use by any other person or for any other purpose.

date

23 JANUARY 2013

scale 1:100  
paper size A7

1:100 A3

north (indicative only)

work stage

## Projec

100

drawing number

revisio

D.0366.002

drawing title

## Existing First Floor Plan/Roof Plan