


SUPERSEDED

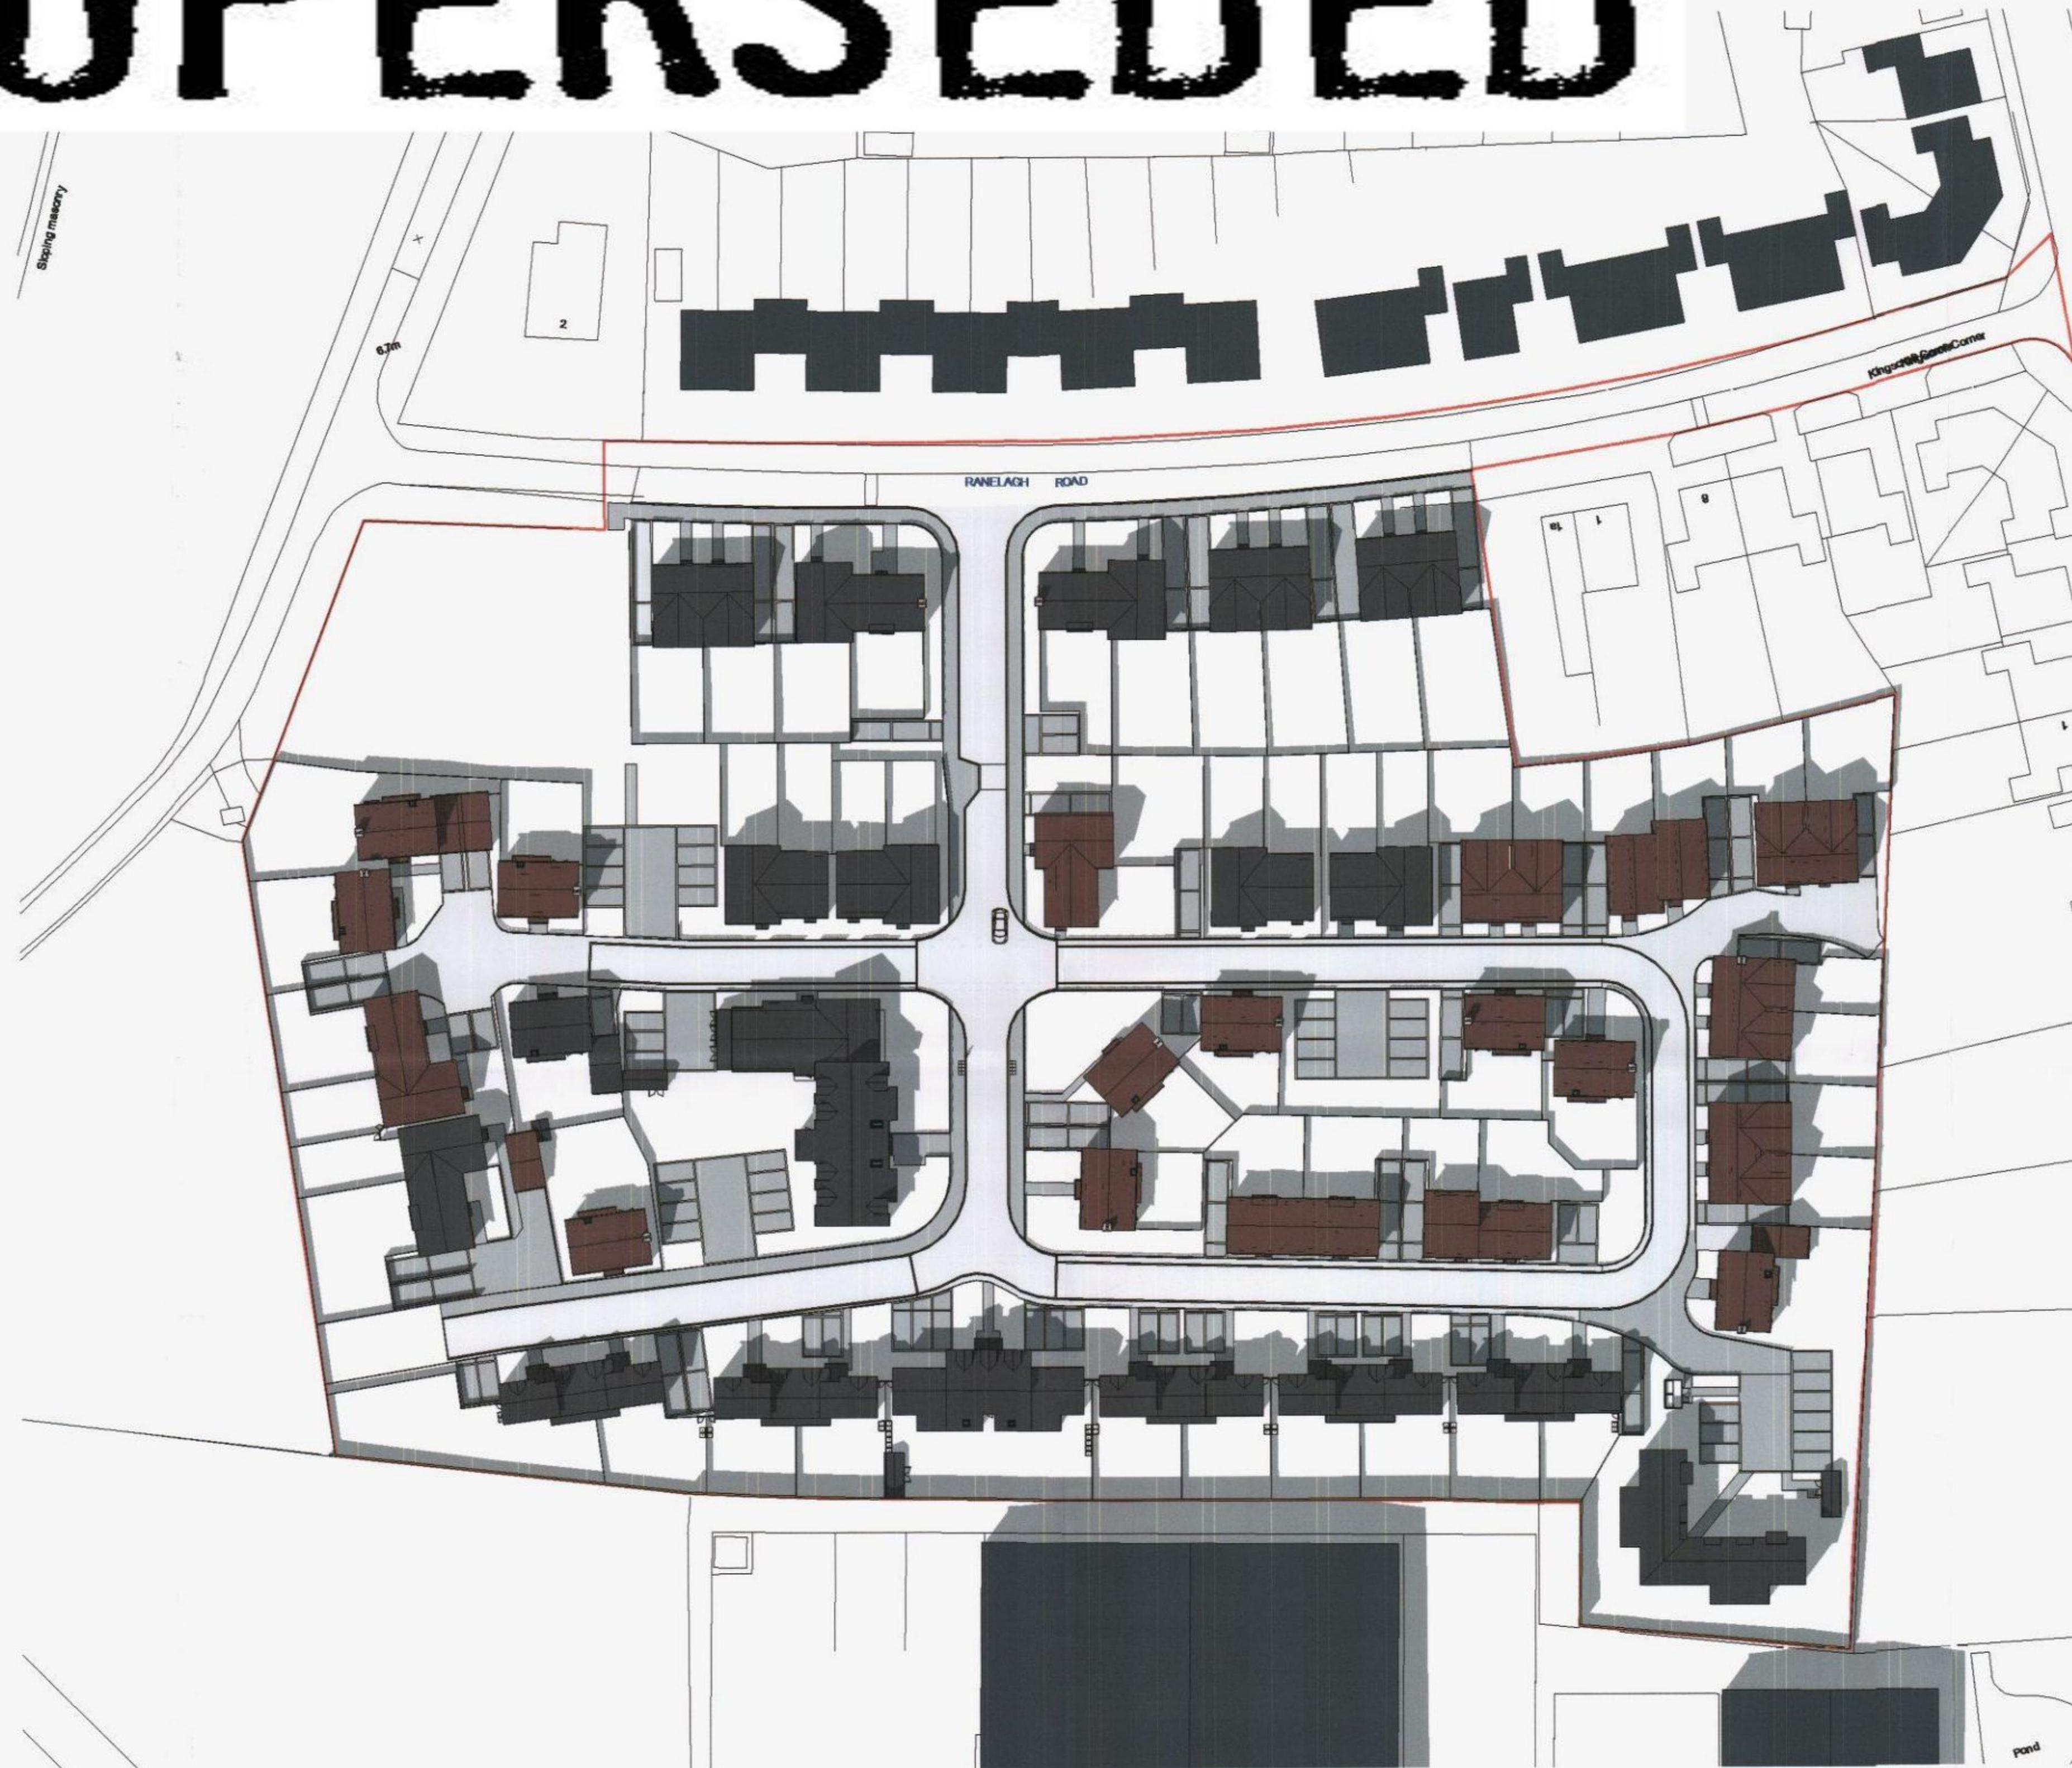

HAVANT BOROUGH
COUNCIL
16 AUG 2012
RECEIVED


Orchard
BUILDING HOMES FOR YOUR FUTURE

A. ... Brick Detailing Revised	July 12				
B. ... Revisions addressing comments from HBC	Aug 12				

sherlockboswellarchitecture

410 The Grange, Romsey Road, Michelmerish, Romsey, SO51 0AE T: 01794 368884 E: mail@sherlockboswell.com					
project:	Land to the South of Ranelagh Road Havant Hampshire	date:	Mar 2012		
client:	Orchard Homes & Developments Ltd	scale:	1 : 500	at	A1
drawing:	Roof Plans as Proposed	job no:	1015	dwg no:	110
		rev:			C

This drawing is the copyright of Sherlock Boswell Architecture