


NOTE : THIS DRAWING IS NOT A SPECIFICATION OF WORK AND IS ONLY FOR THE PURPOSE OF GAINING TOWN PLANNING AND BUILDING REGULATION APPROVALS. ALL DETAILS/DIMENSIONS MUST BE CHECKED ON SITE BEFORE COMMENCEMENT OF WORK BY CONTRACTOR

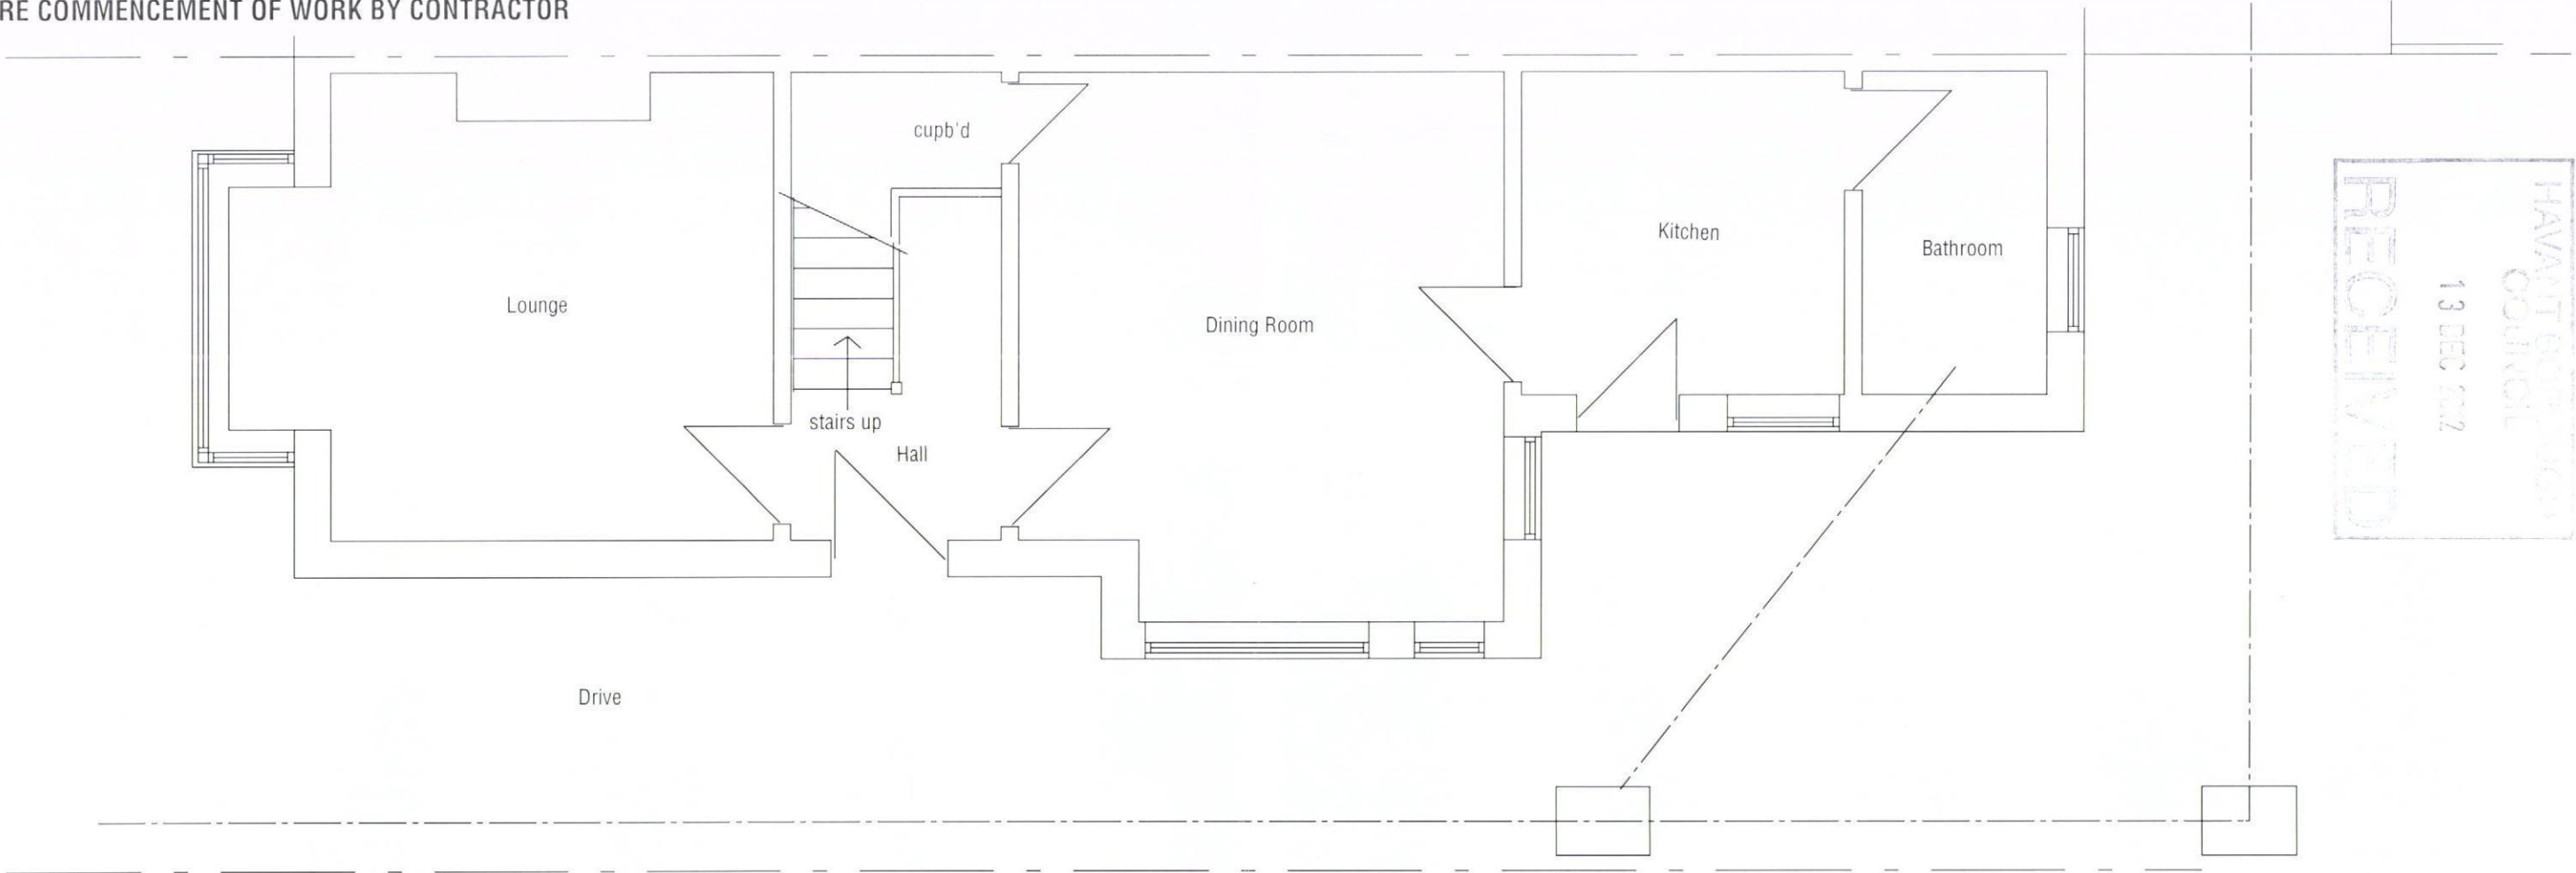

RECEIVED
13 DEC 2012
Havant Borough Council

Existing Ground Floor Plan




Existing Side Extension




Existing Rear Extension



Existing Side Extension

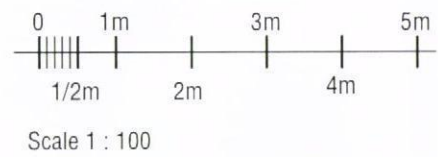

Scale 1 : 100

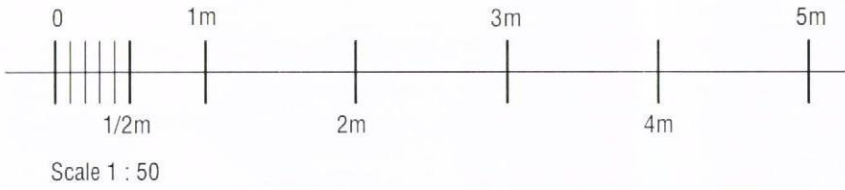

Scale 1 : 50

Prop. Single Storey Rear and Side Extension
For:- Mr A Oliver
7 Muriel Road, Waterlooville, PO7 7TE
Ext'g Ground Floor Plan and Elevations
Scale 1 : 50 & 1 : 100 A3 - Dwg. No.061212p11