




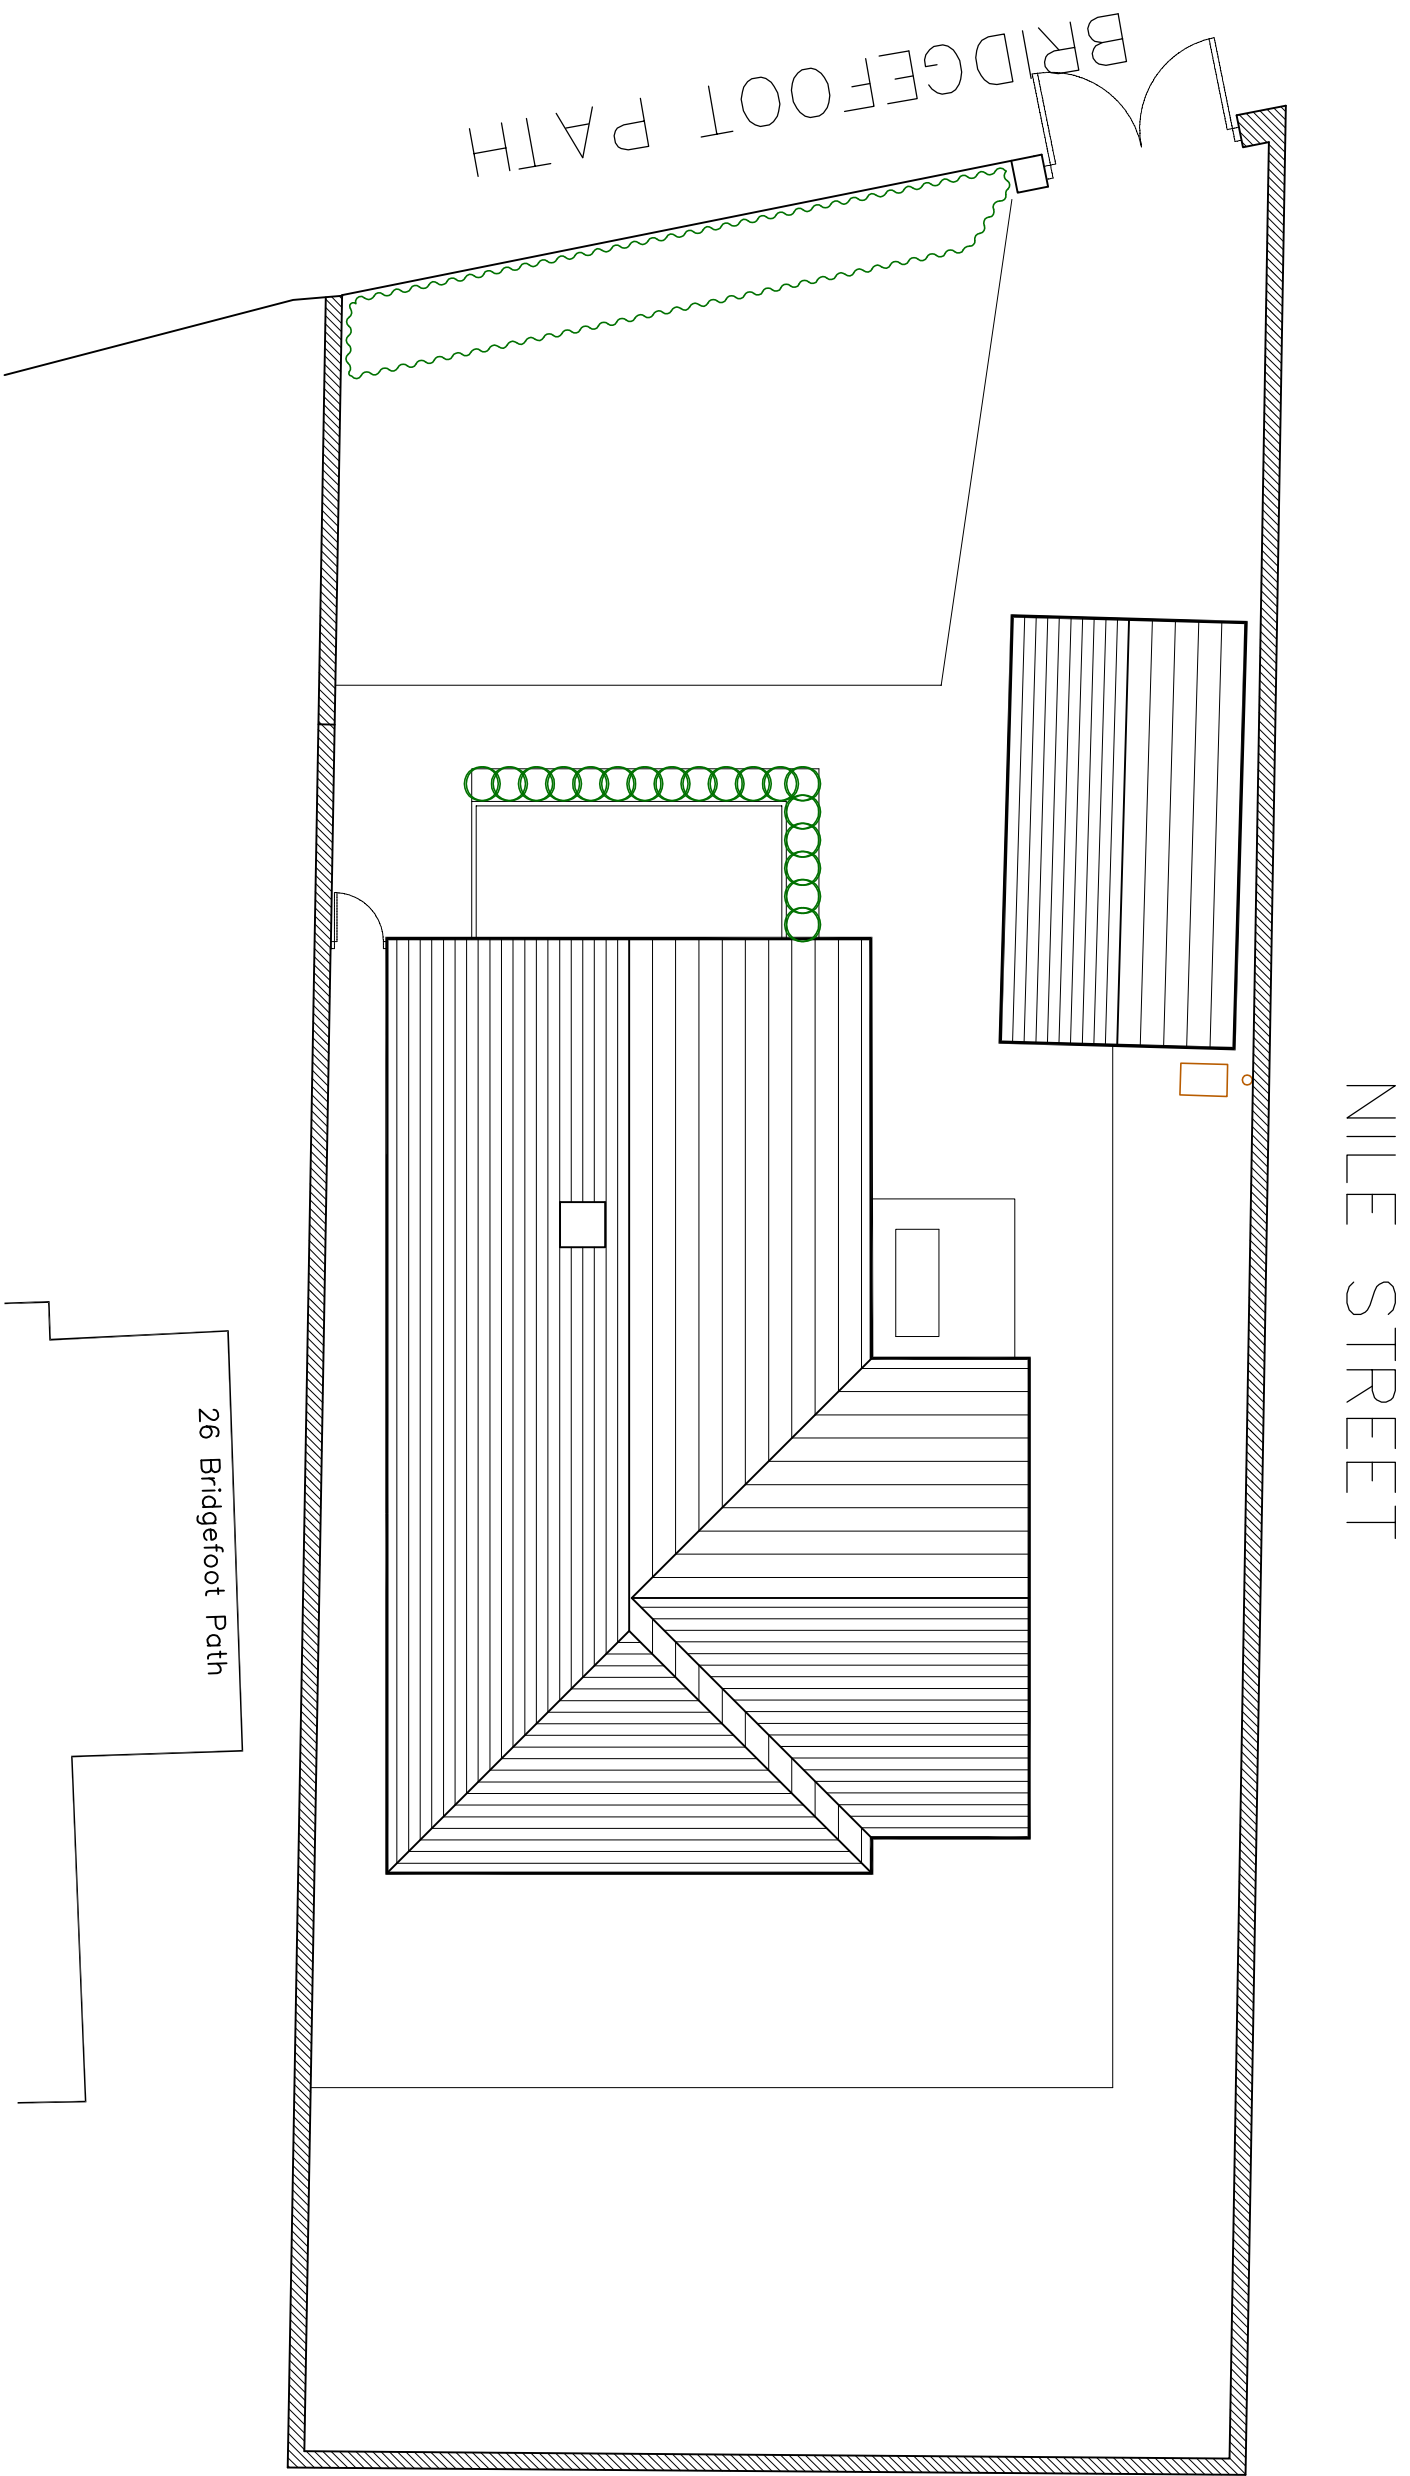


Existing Site Plan @ 1:100

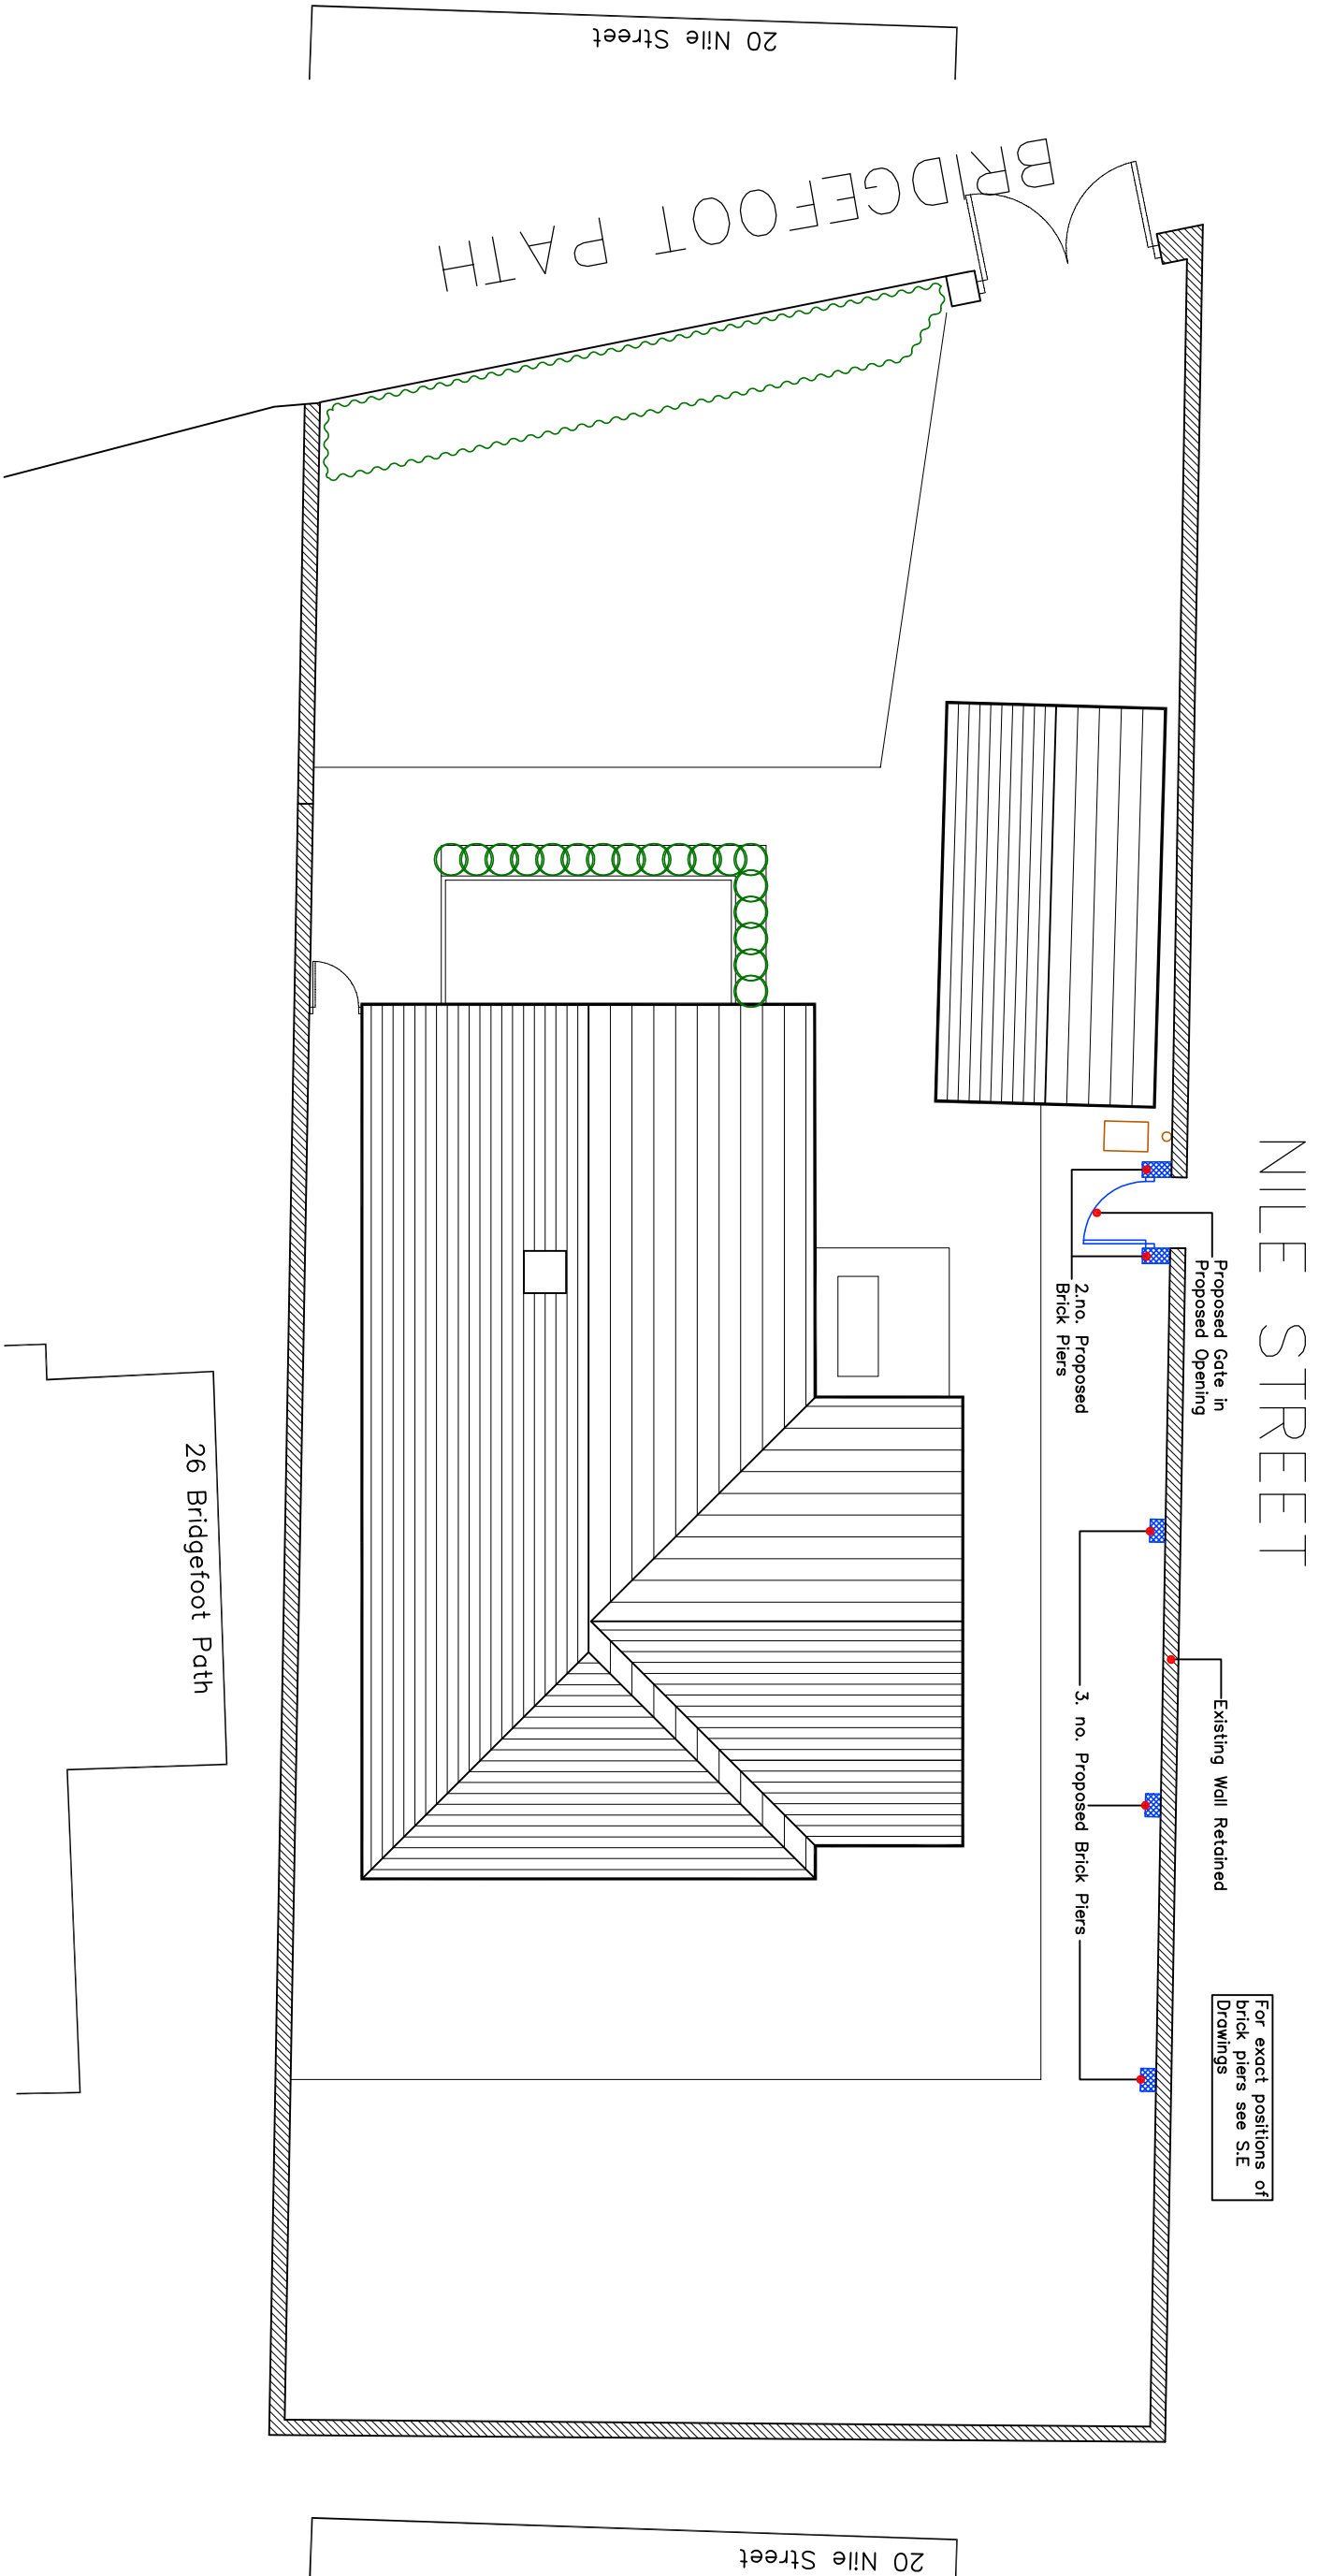

Proposed Site Plan @ 1:100

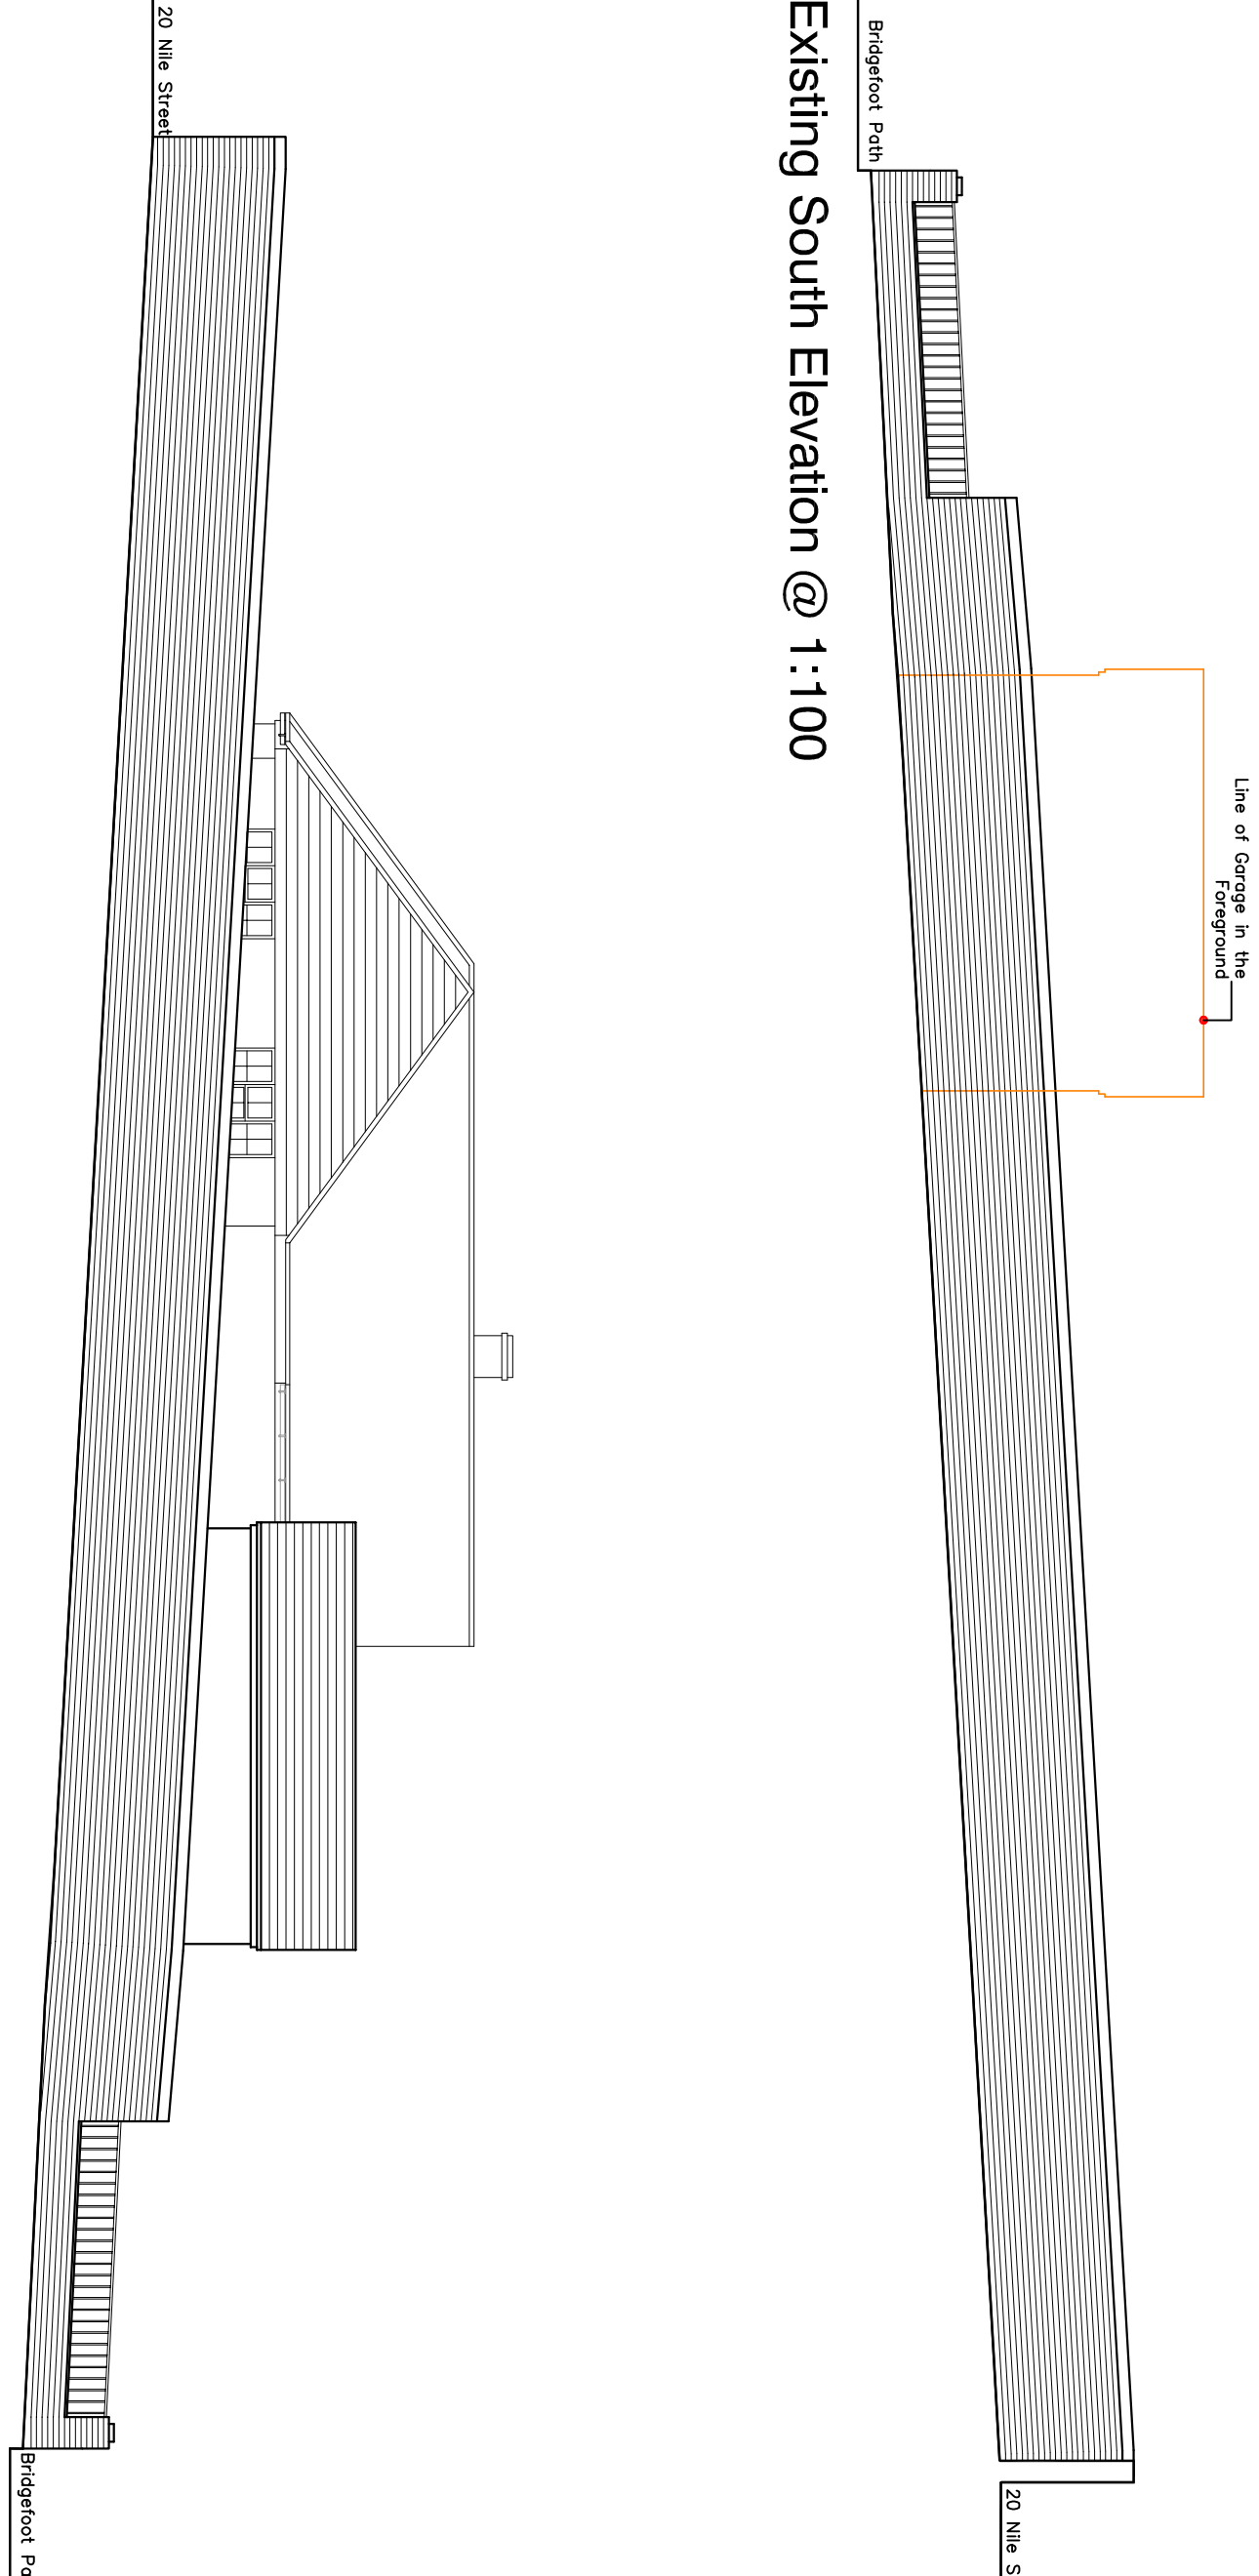

Existing South Elevation @ 1:100

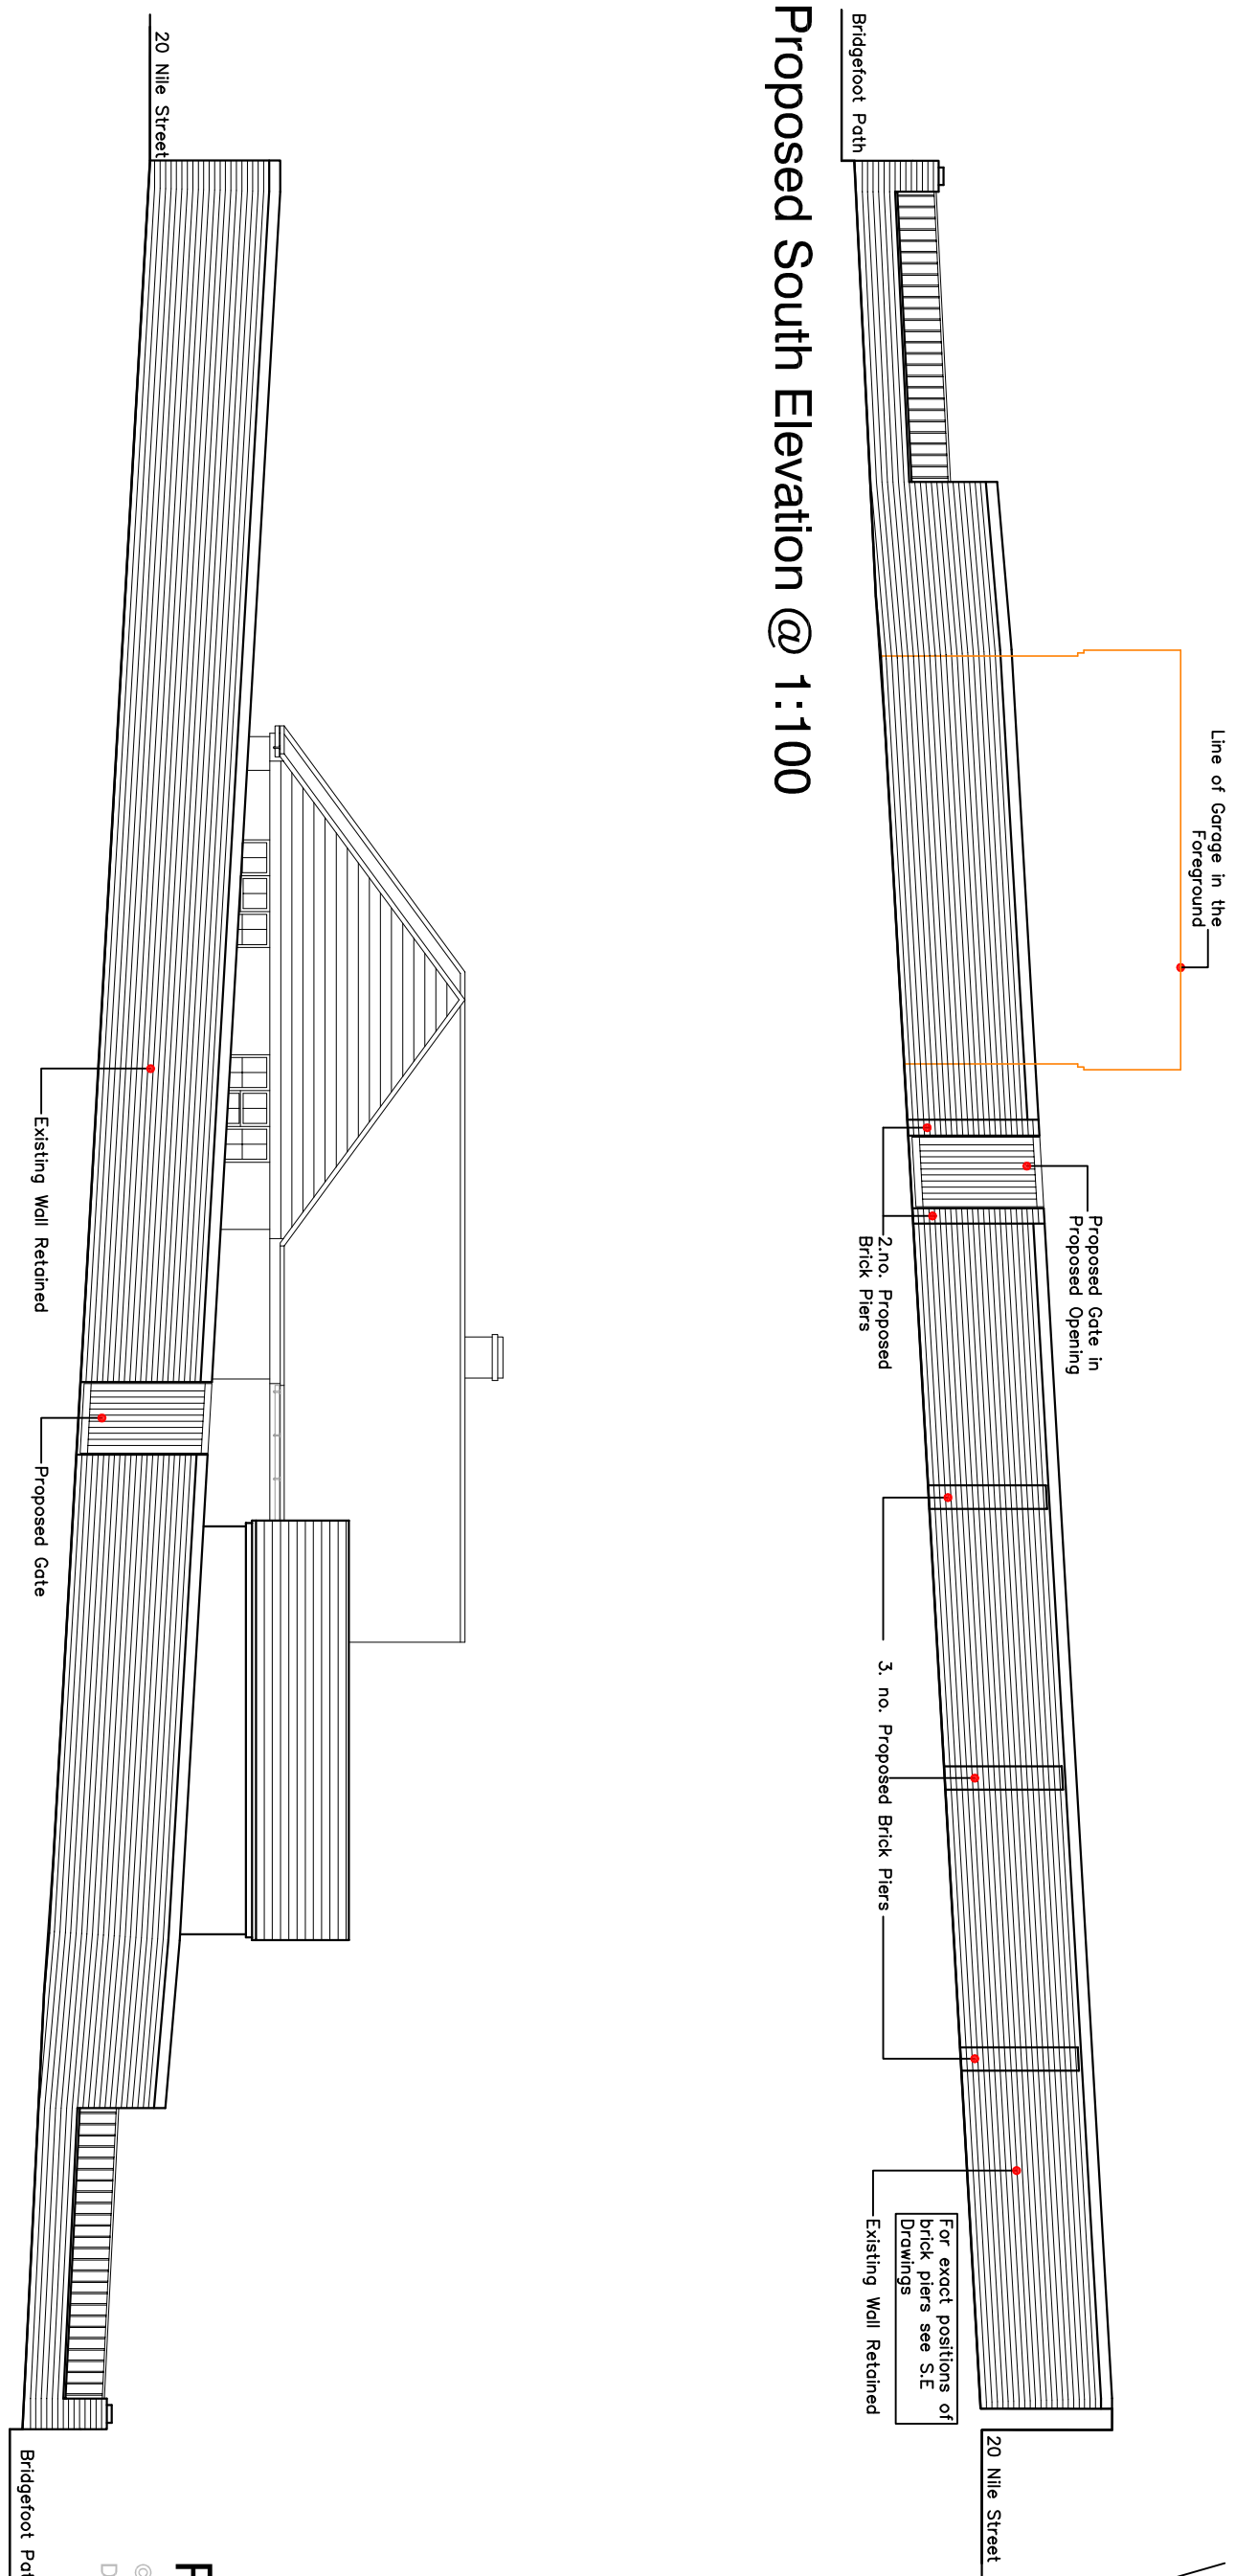

Proposed South Elevation @ 1:100




Existing Photographs of Boundary Wall



Proposed North Elevation @ 1:100



Proposed Site Location Plan @ 1:1250

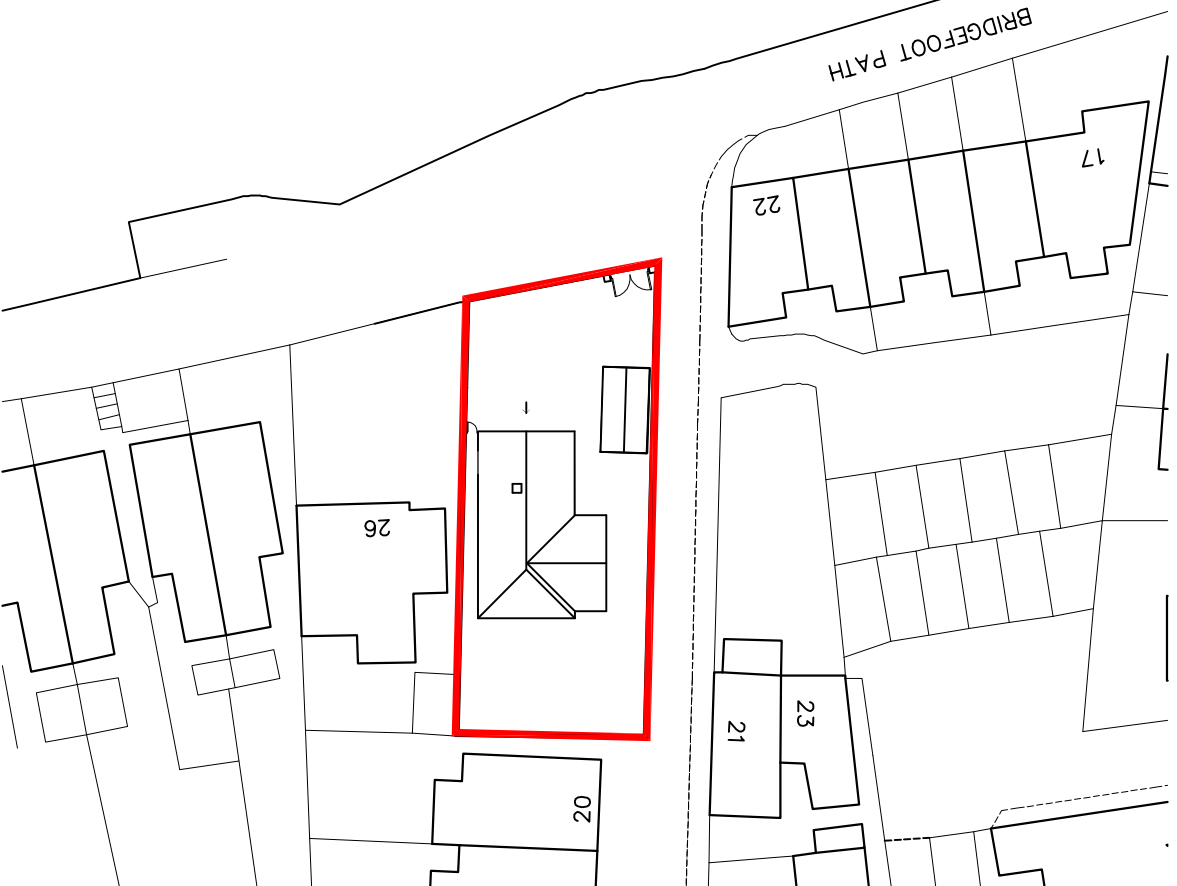

Proposed Site Location Plan @ 1:1250

|     |      |           |       |
|-----|------|-----------|-------|
| REV | DATE | AMENDMENT | DRAWN |
|     |      |           |       |

|                |   |          |    |
|----------------|---|----------|----|
| hd             | Heifer Davies Architects Ltd<br>1 The Old Flour Mill,<br>Ensworth, PO10 7BT<br>01243 370 715<br>mail@hdaarchitects.co.uk |          |    |
| CLIENT         | Mrs Patsy Finney   |          |    |
| PROJECT        | 23 Bridgefoot Path<br>Ensworth                                                                                           |          |    |
| DRAWING        | Proposed Gate<br>Proposed Plans and Elevations                                                                           |          |    |
| SCALE          | Varies   |          |    |
| DATE           | September 2012   | DRAWN    | TD |
| DRAWING NUMBER | 12008103   | REVISION |    |