




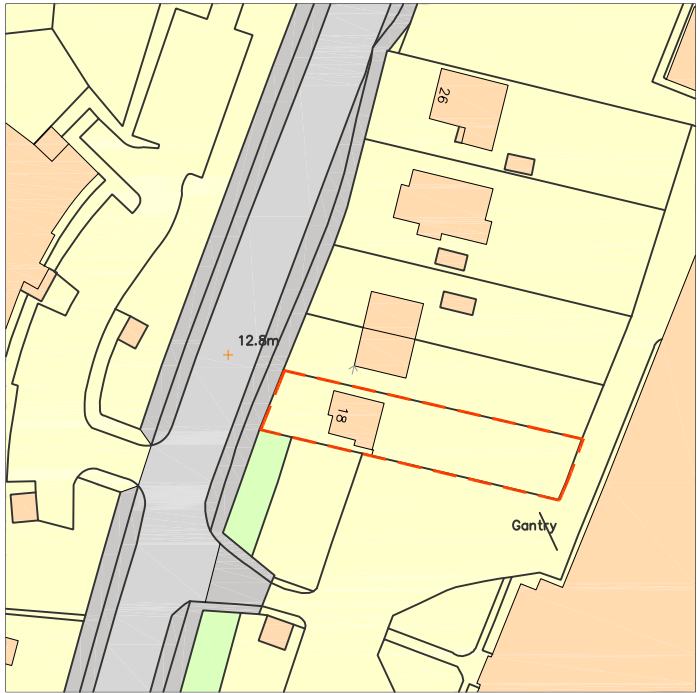


Location Plan 1:1250

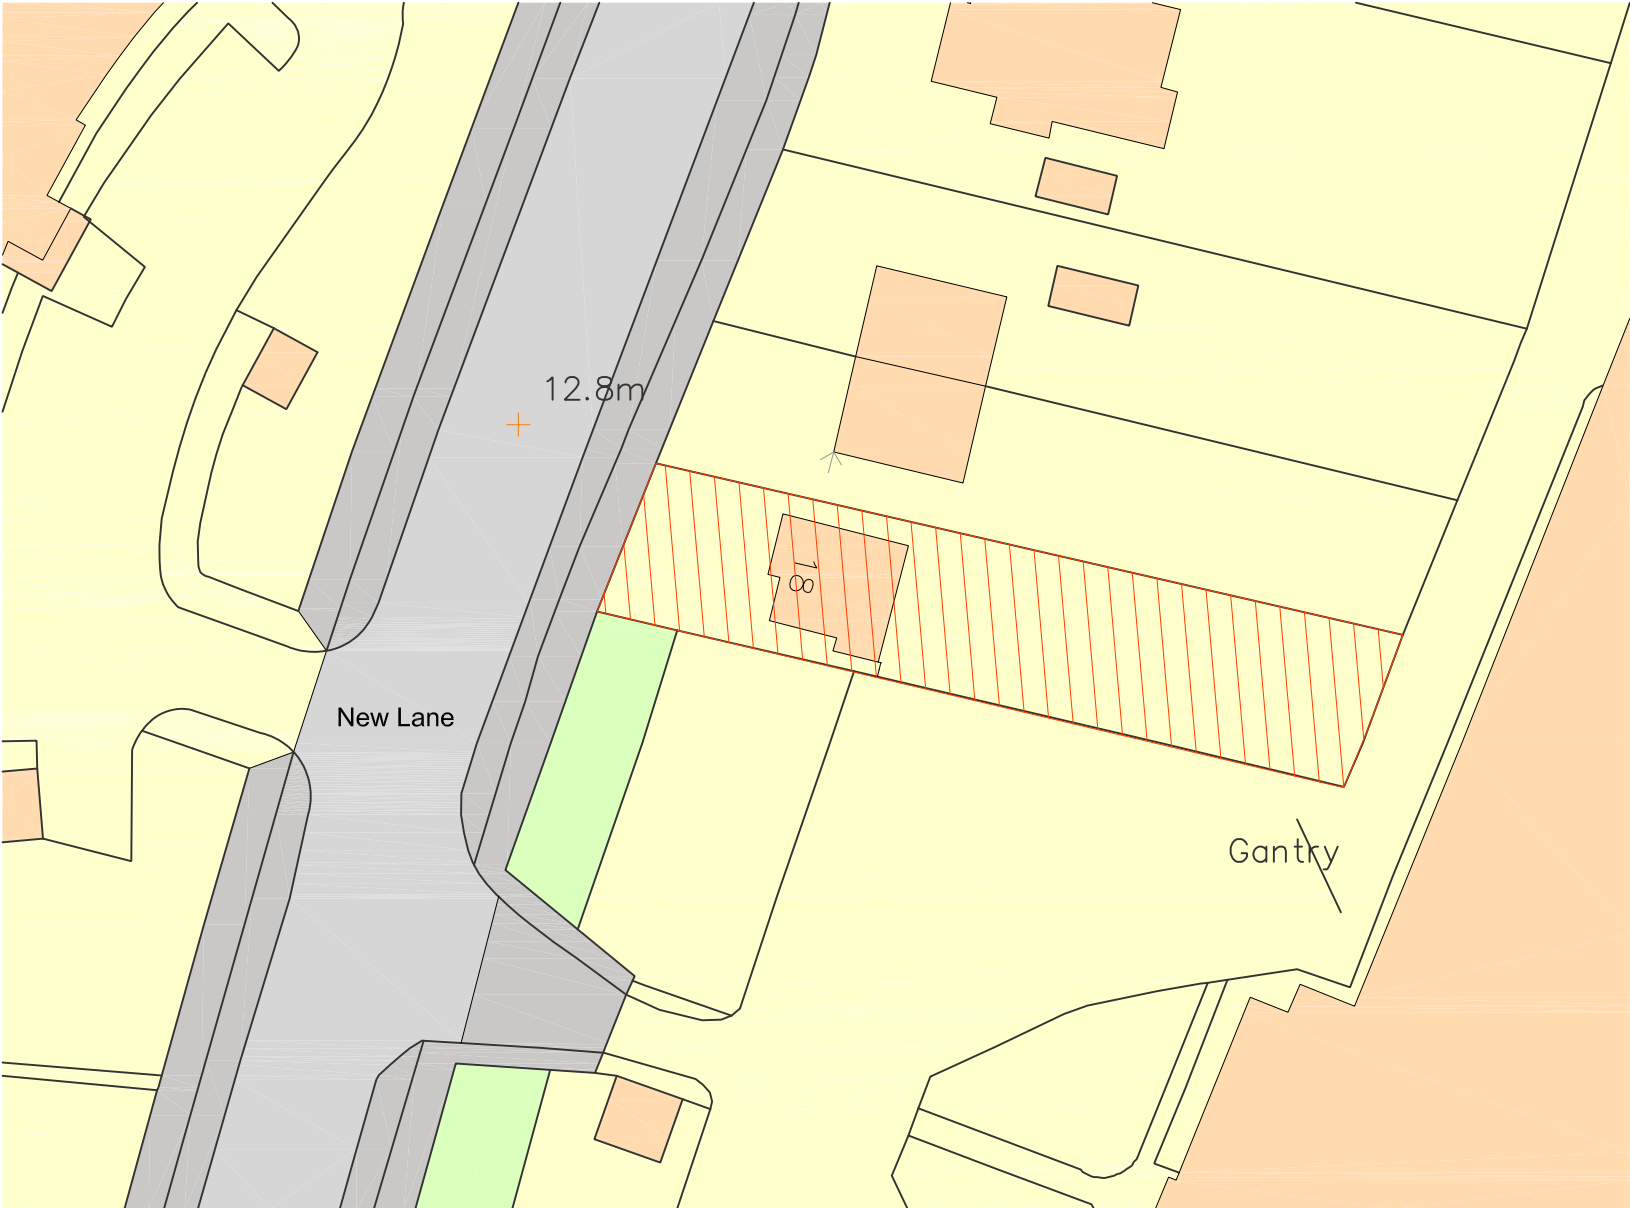

Existing Site Plan 1:500

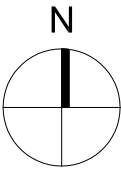

© Crown copyright, All rights reserved. 20..1 Licence number 0100031673

 

			CLIENT Mark and Linda Allport			TITLE 18 New Lane, Havant Side Extension Project			 DESIGN DRAWN LTD 43 FESTING ROAD SOUTHSEA, HAMPSHIRE PO4 0NG T: 02392 789 820 M: 07799 410 543 E: INFO@DESIGNDRAWN.COM W: WWW.DESIGNDRAWN.COM													
A	14.12.12	Planning Issue	JM	JM	Site and Location Plans																	
Rev	Date	Description	By	PM	Planning			Scale @ A3: VAR Date: © Dec 2012			Drawn by: JM Checked by: JM			Drawing No: 02.12.B15_100			Revision: A			 DESIGN DRAWN LTD. Copyright Reserved. Check dims, on site.		
REVISIONS																						