


Notes


Copyright: All rights reserved.
This drawing is the property of Ellis Williams Architects and is not to be reproduced without permission.
This drawing must not be scaled. Dimensions are to be taken from the drawing unless specified.

Reference Drawings:

- A01 Existing Out Building Plans & Elevations
- A02 Proposed Out Building Plans
- A03 Proposed Out Building Elevations & Sections
- A04 Site Plan

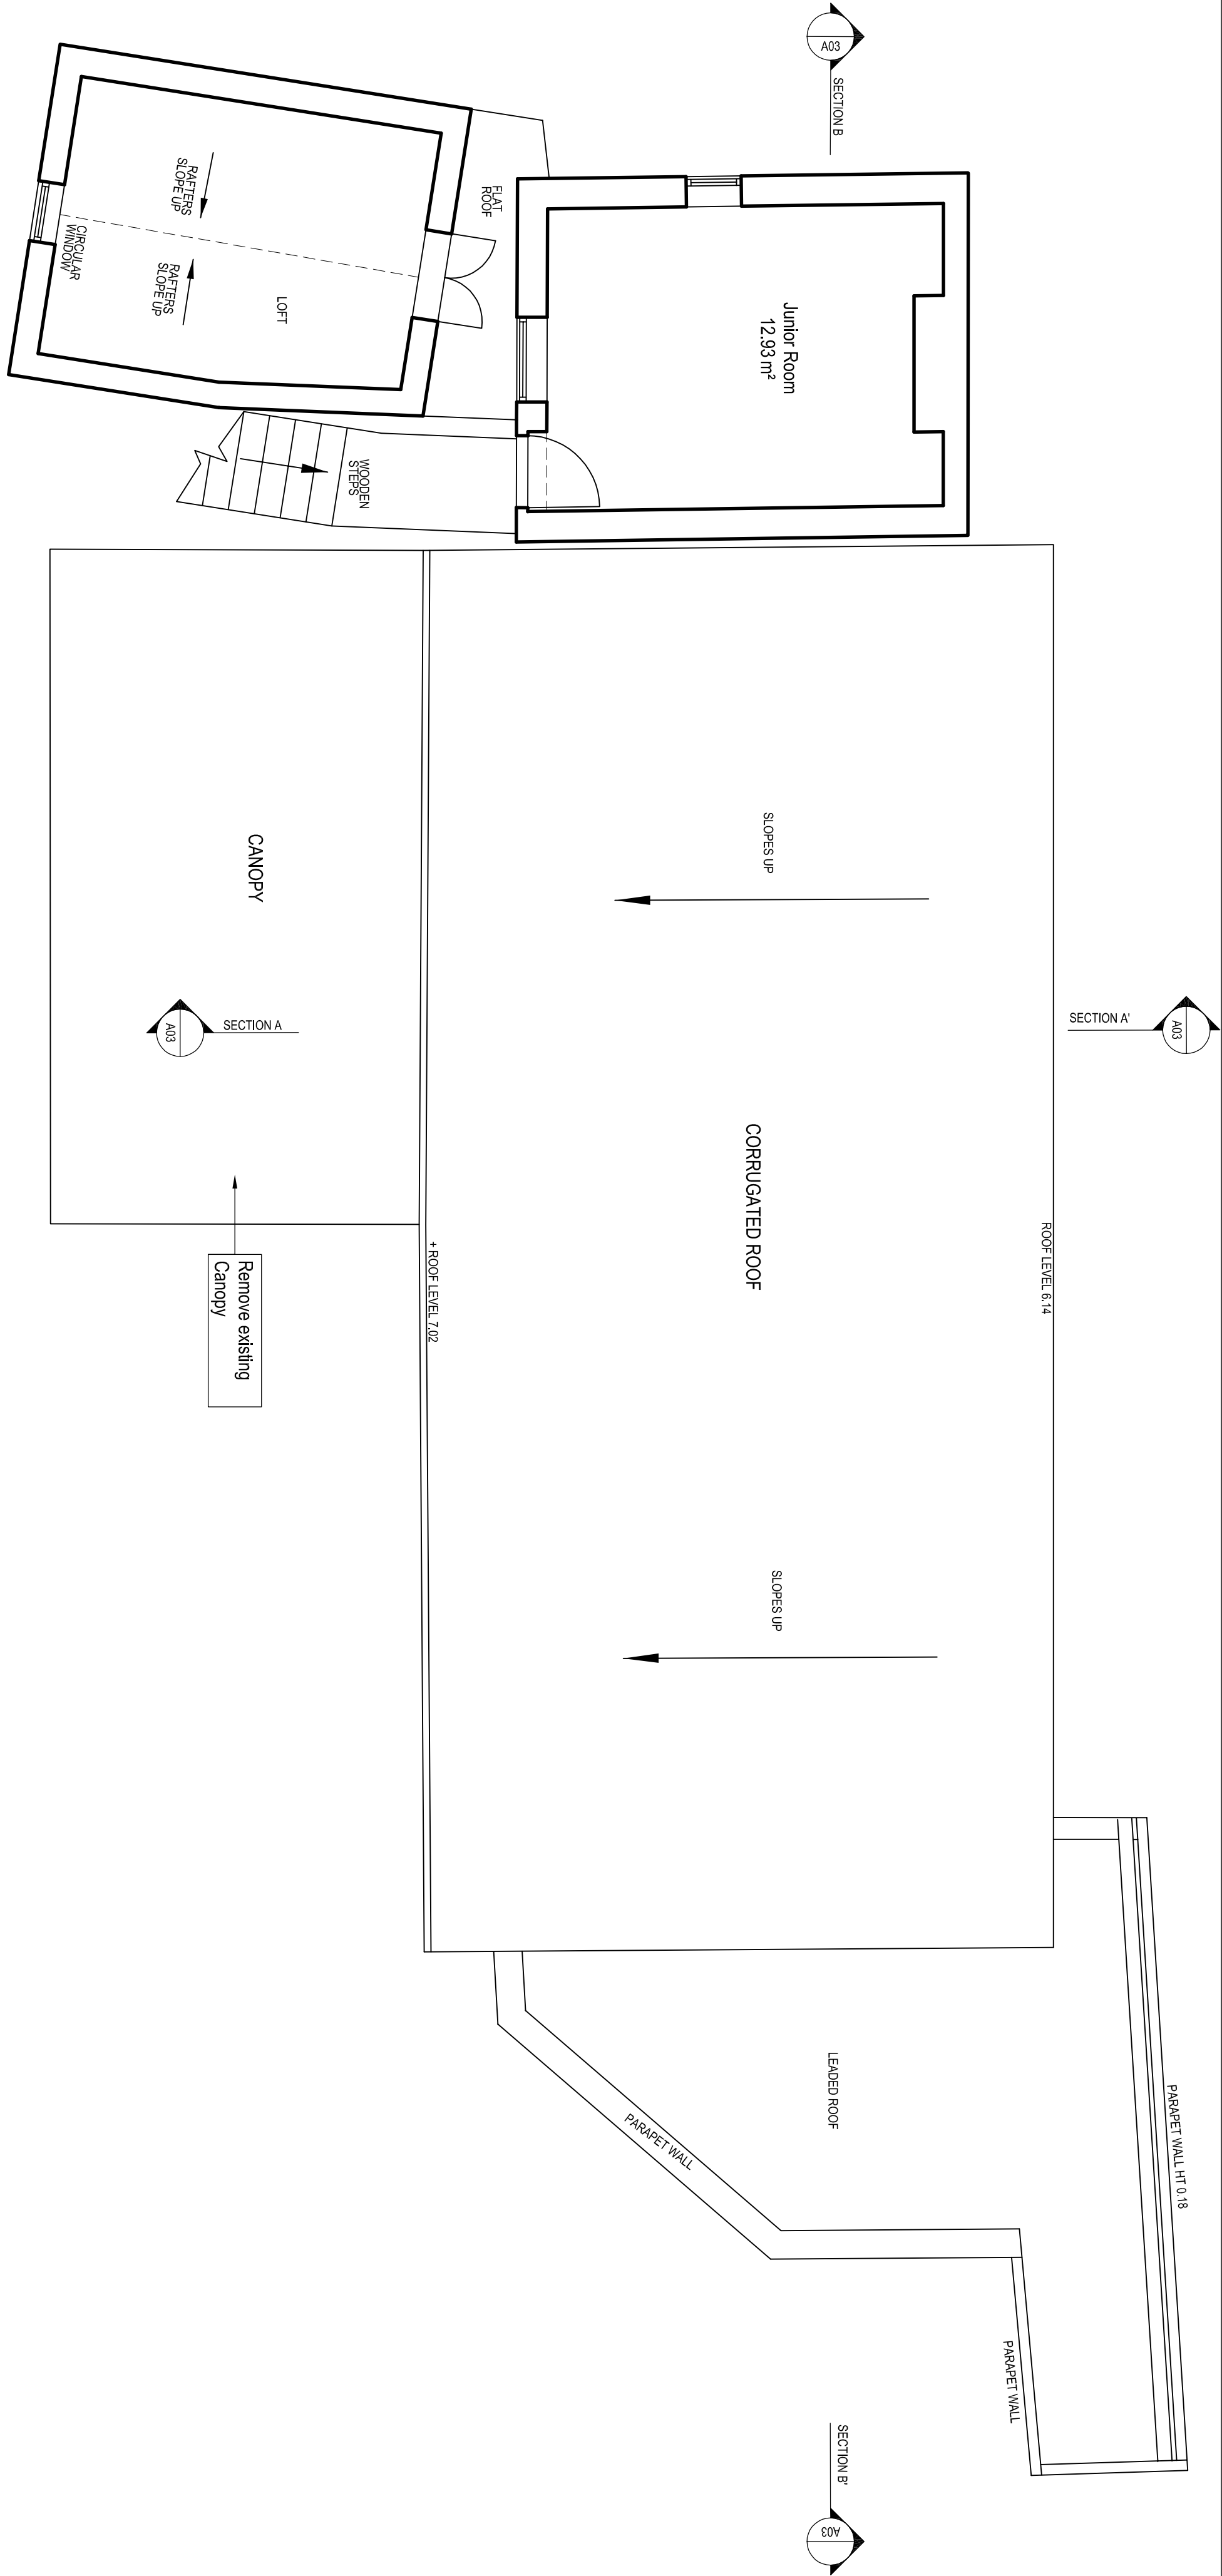

Existing First Floor Plan

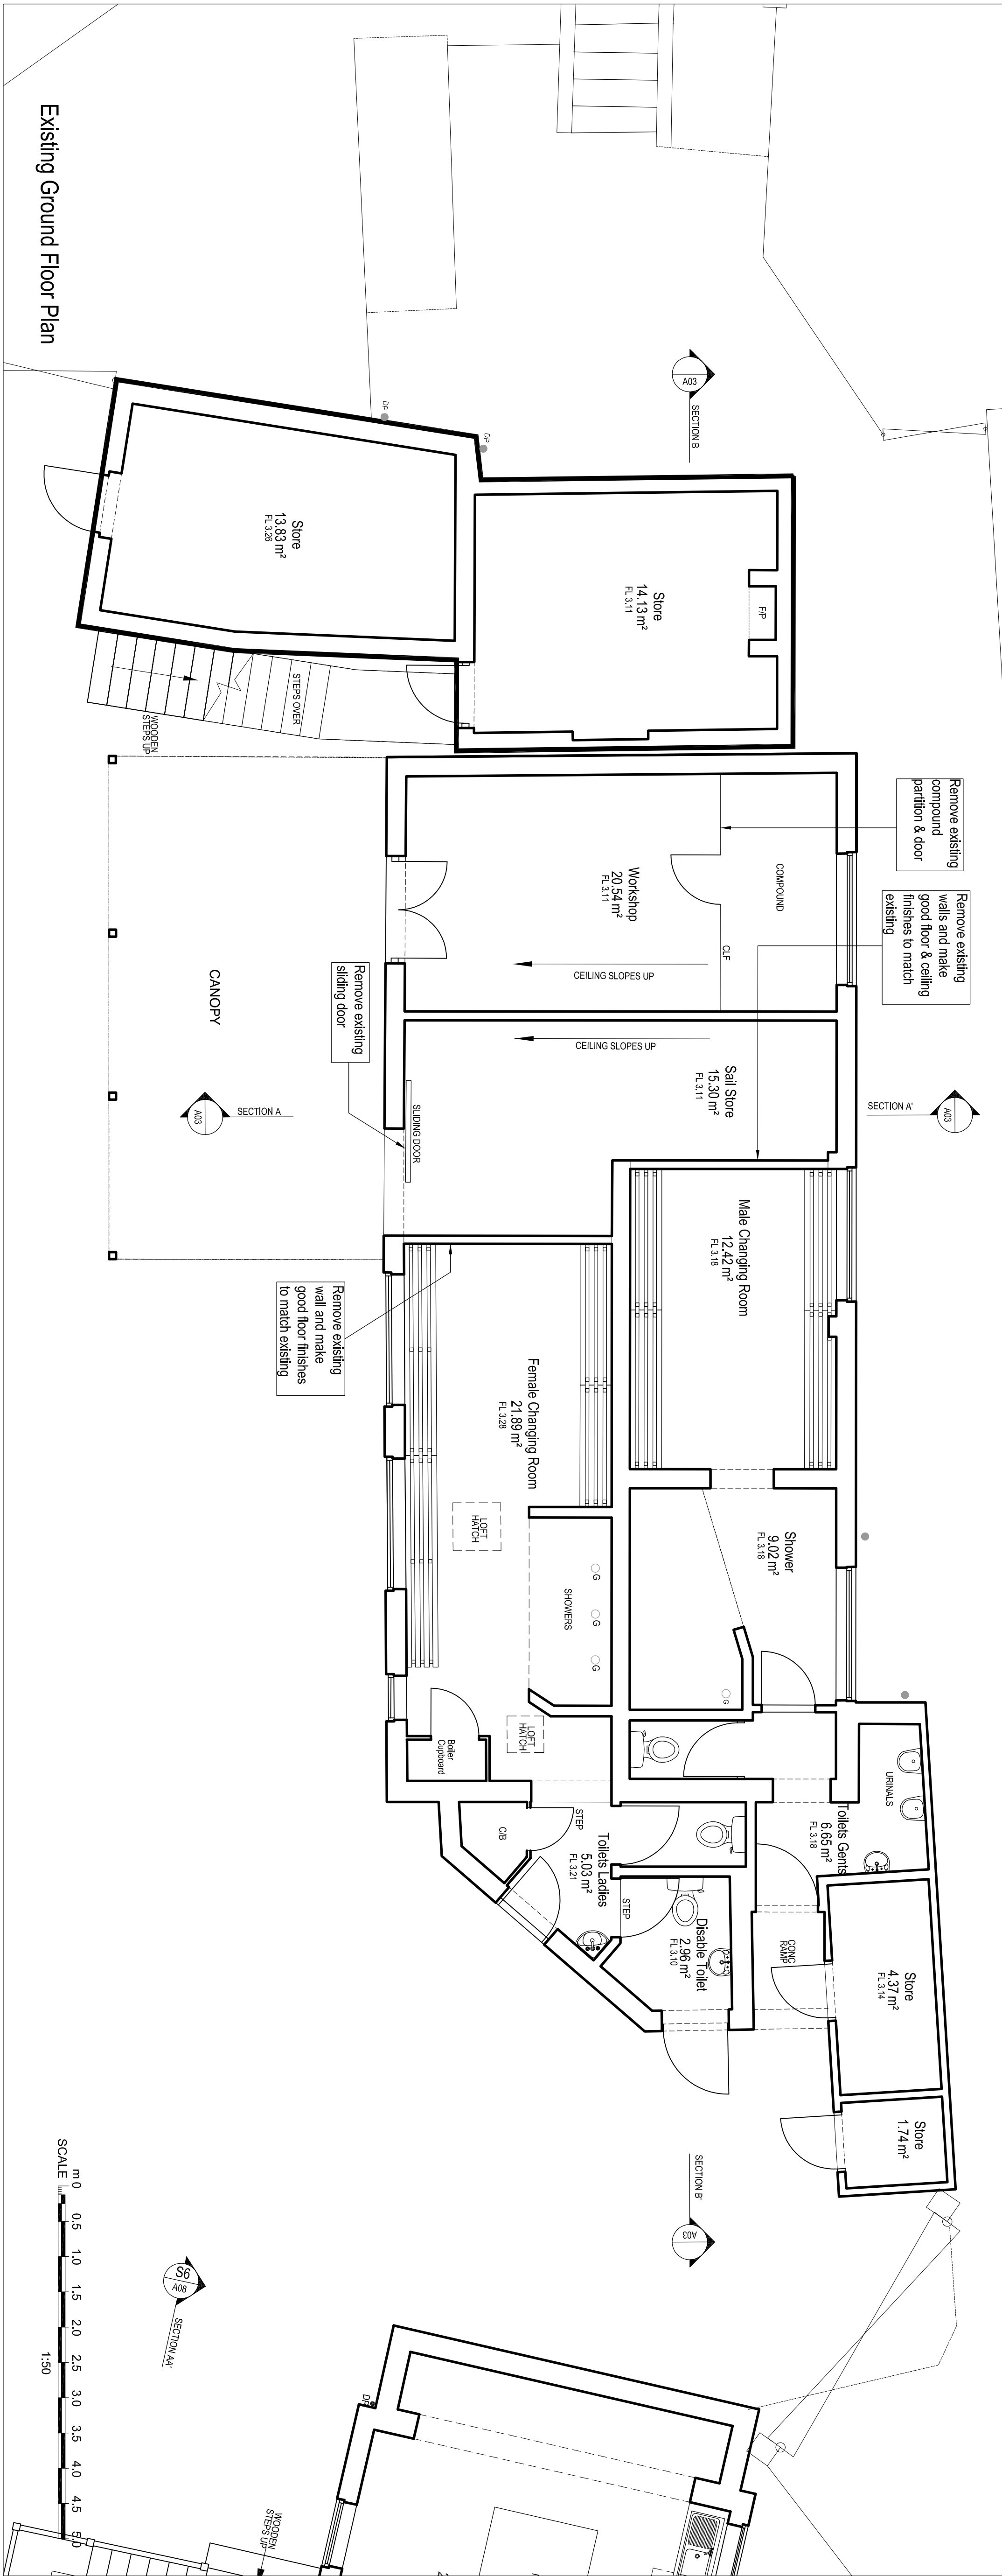

Existing Ground Floor Plan

North Point

Rev	Date	Revision Note	By	Check

100 Mils

Ellis Williams
Architects

155 Redbury Avenue
London
EC1R 4AB
T: +44 (0)20 7841 7200

Ellisworth Sailing Club

Drawing title

Building application

31.6.2012

1774

AE(01)

01

Scale of A1: 1:100

Scale of A2: 1:100

