






FRONT ELEVATION

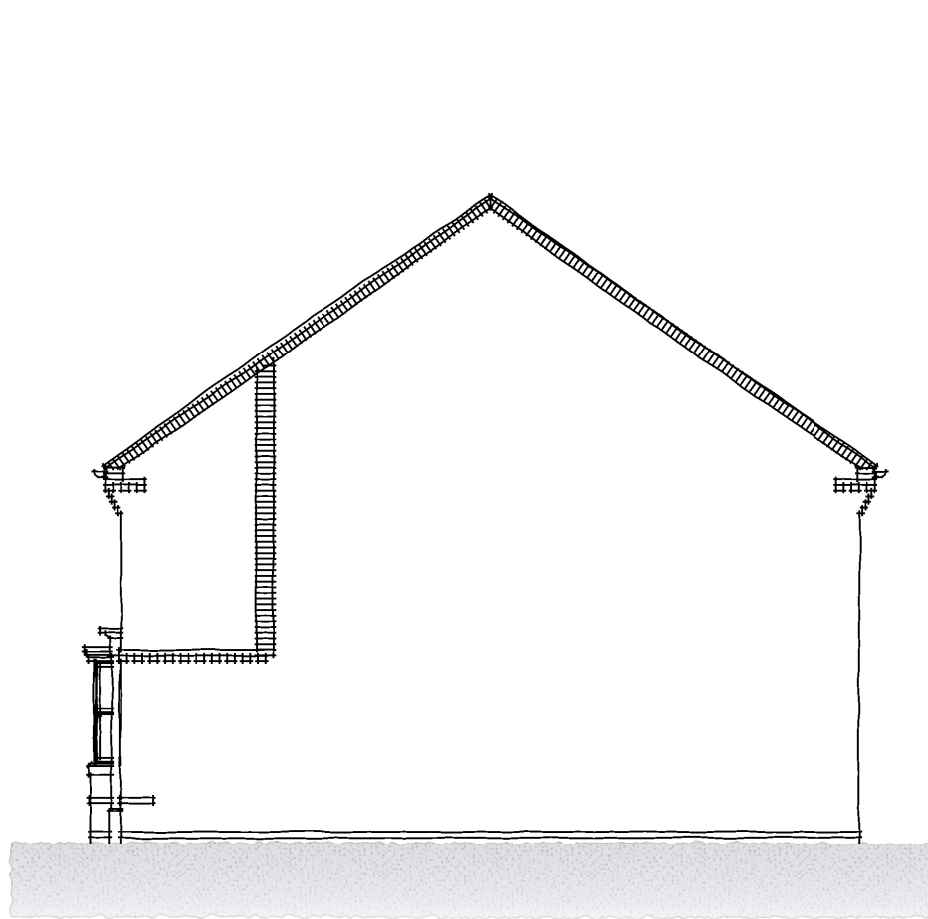


SIDE ELEVATION

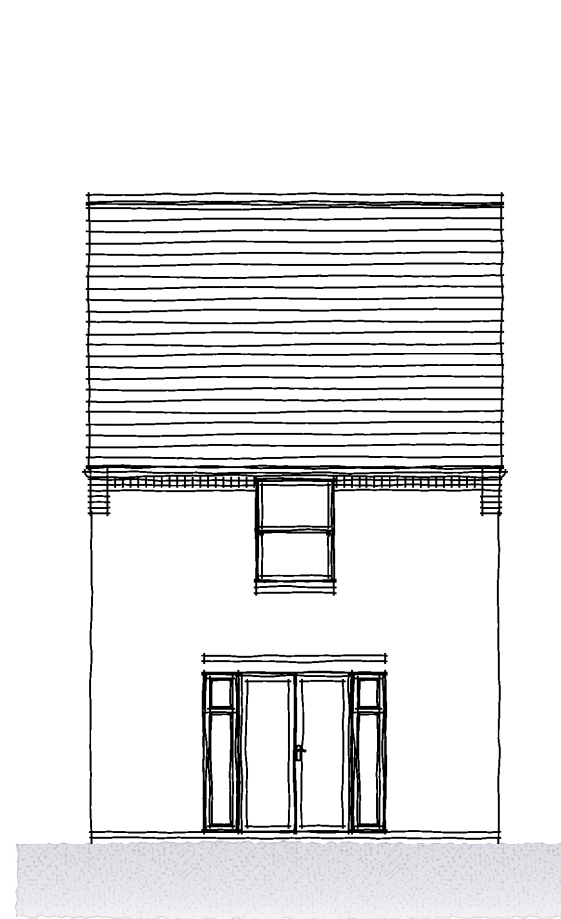


REAR ELEVATION

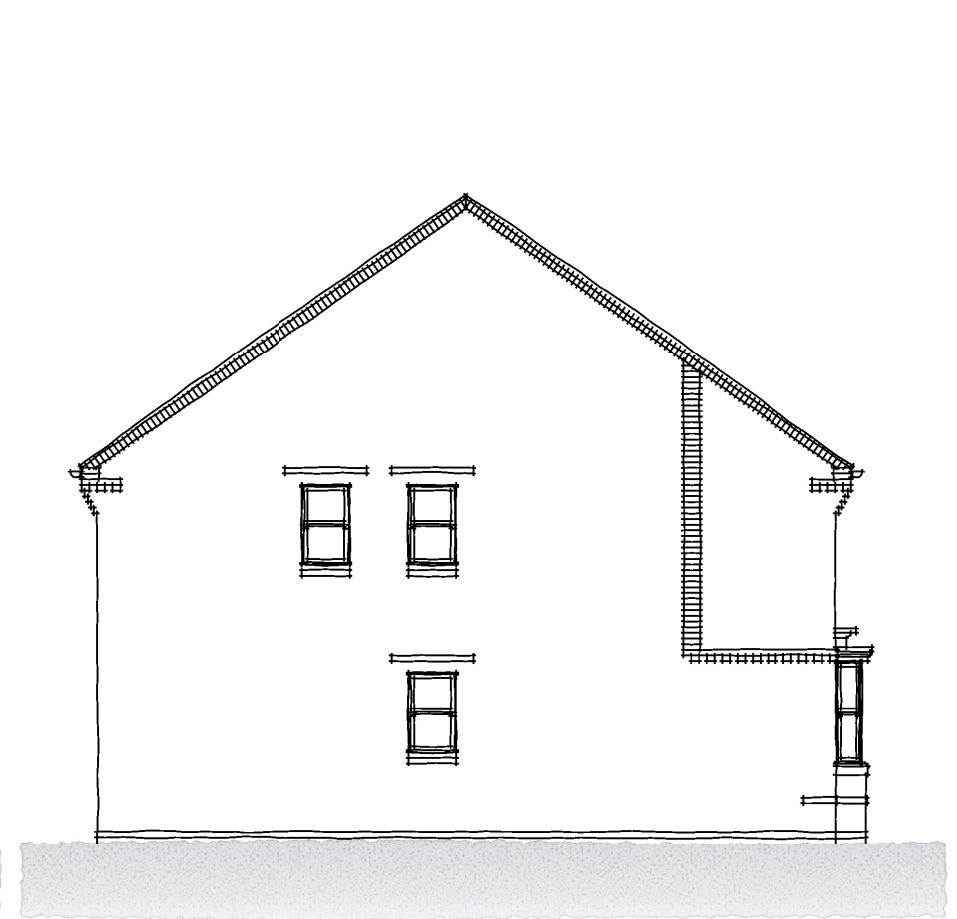


SIDE ELEVATION

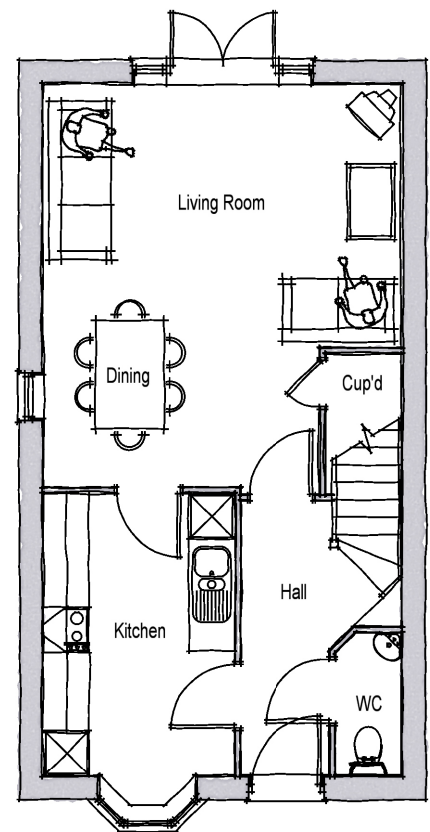

GROUND FLOOR PLAN

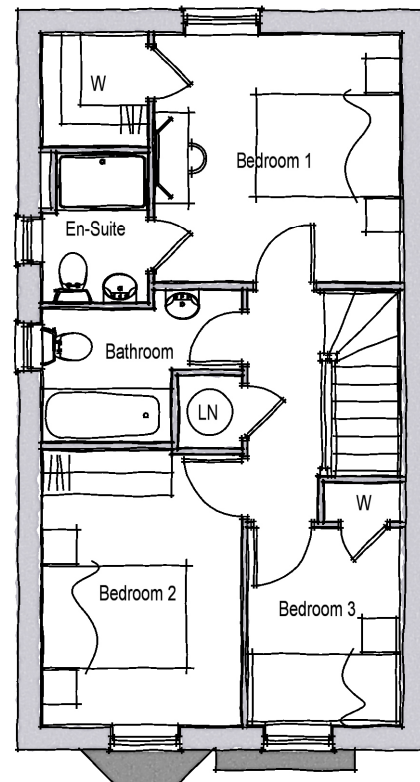

FIRST FLOOR PLAN

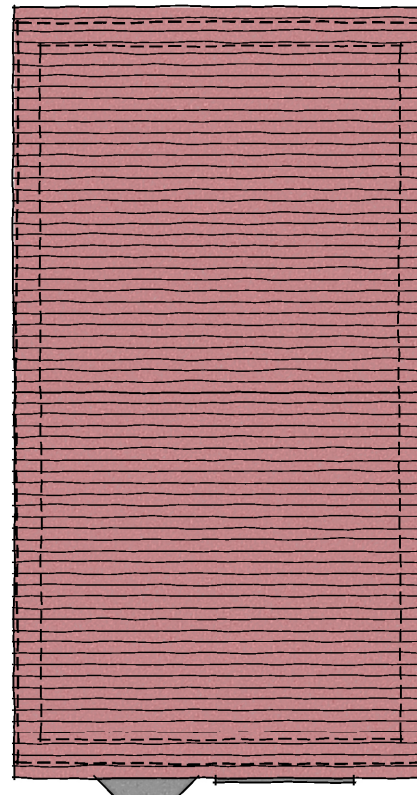

ROOF PLAN

# TYPE 315

| Rev.                        | Date | Description | Scale      | Drawn       | Checked | Drawn    | Checked        |
|-----------------------------|------|-------------|------------|-------------|---------|----------|----------------|
| Client                      |      |             | 1:100 @ A3 | MCN         | DGP     |          |                |
| Project                     |      |             | Date       | Oct 2012    | File    | Type 315 |                |
| Drawing Title               |      |             | Drg.No.    | P754.315.02 | Rev.    | —        | Drawing Status |
| Type 315 Elevations         |      |             |            |             |         |          | PLANNING       |
| Floor & Roof Plans (Render) |      |             |            |             |         |          |                |



Denvilles,  
Manor Farm, Havant.

Type 315 Elevations  
Floor & Roof Plans (Render)

Scale 1:100 @ A3

Drawn MCN

Checked DGP

Date Oct 2012

File Type 315

Drg.No. P754.315.02

Rev. —

Drawing Status  
PLANNING



AAP Architecture Ltd, Unit A, Monument Business Centre, Monument Way East, Woking,  
Surrey GU21 5LY. Tel: 01483 727345 Fax: 01483 727375  
Web: www.aap-arc.co.uk E-mail: projects@aap-arc.co.uk

This drawing is the copyright of AAP Architecture Ltd.