



HAVANT BOROUGH COUNCIL
DEVELOPMENT CONTROL
16 APR 2012
RECEIVED

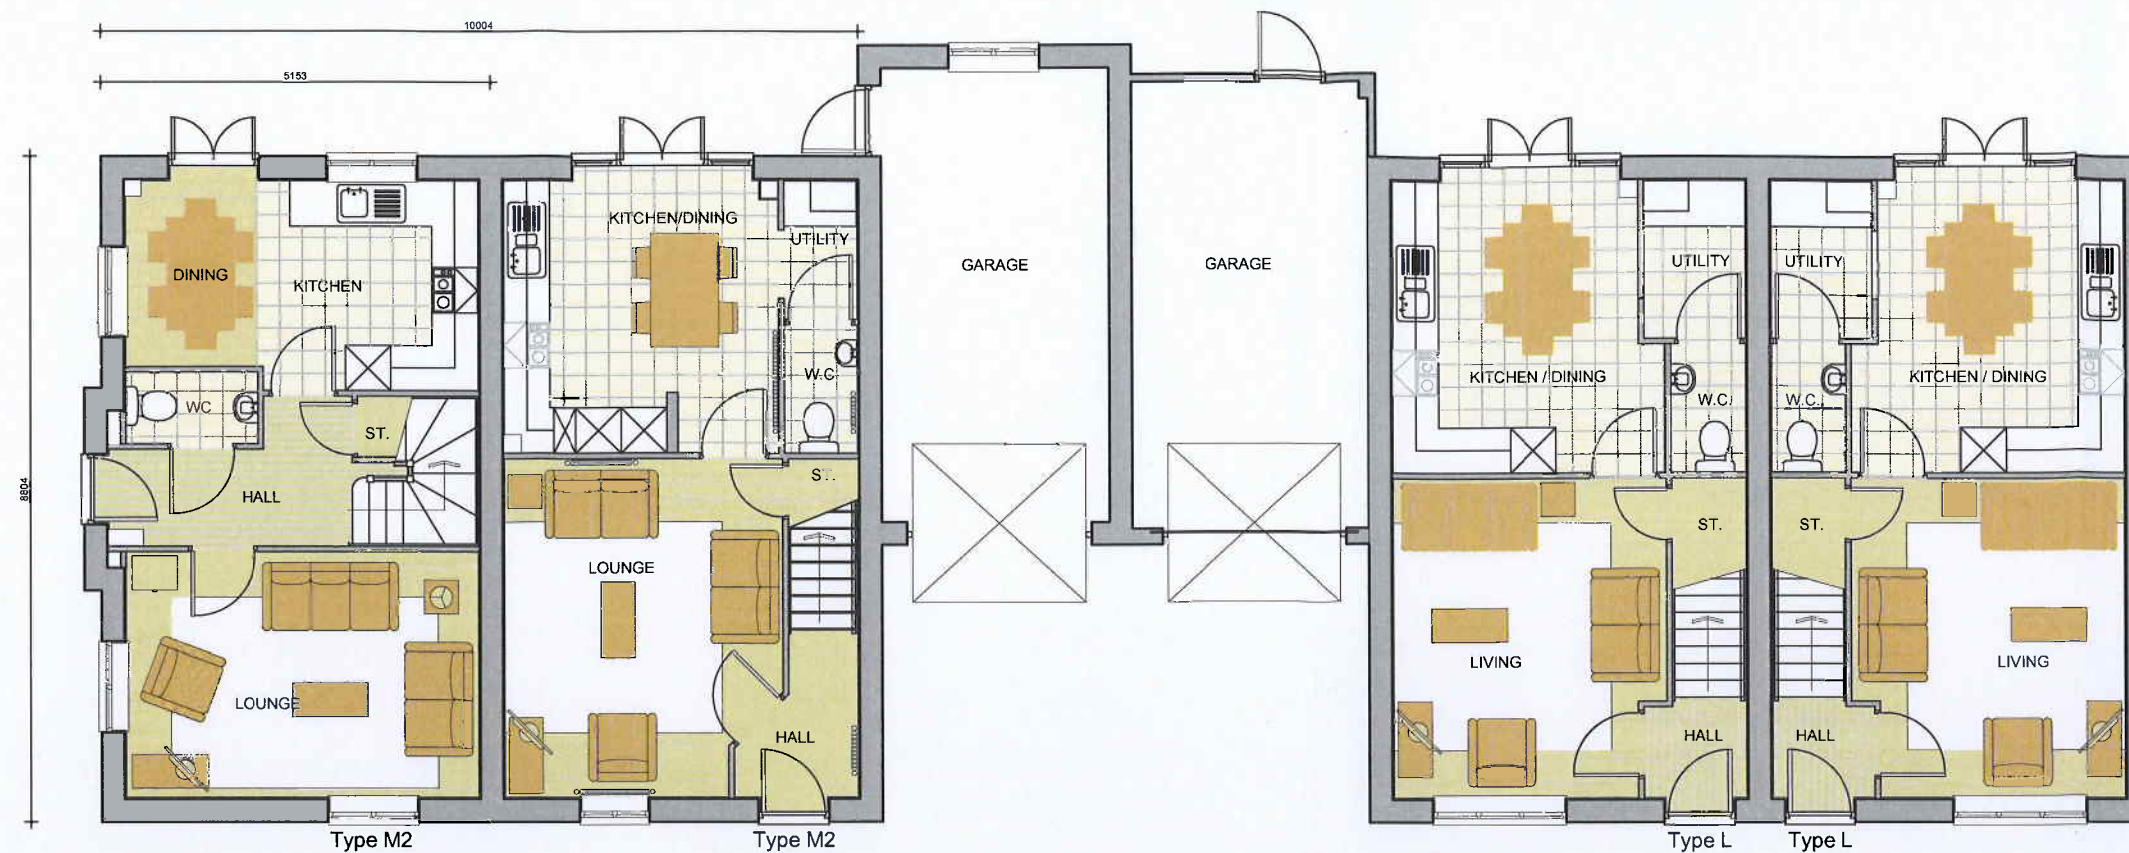

GROUND FLOOR PLAN



SIDE ELEVATION

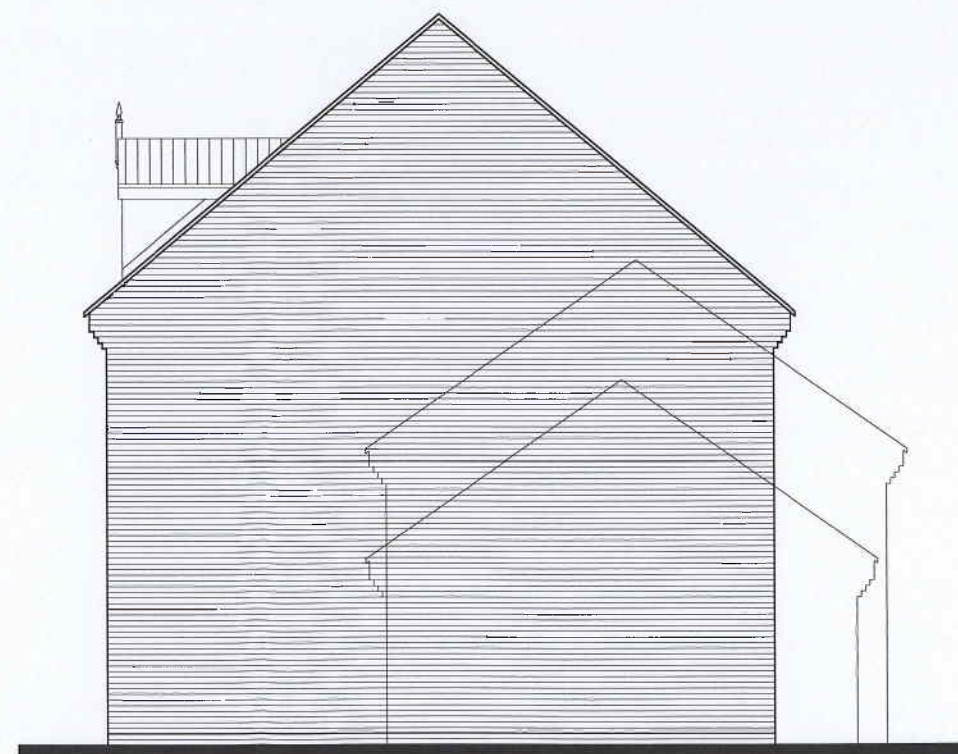

SIDE ELEVATION

House Type K-M2-L

BLOOR HOMES
this drawing is copyright.

New Lane
Havant

Jan 2012
1:100 @ A3

Plot 74-77 GA Plan & Elevations

NLH/P74-77/01

0m 1m 2m 3m 4m 5m
SCALE 1:100