


This drawing is the copyright of the Architect and must not be reproduced without permission, except by the Local Planning Authority for planning purposes.

Figured dimensions to be taken in preference to scaled.
Dimensions to be checked on site before work commences.
No deviation from this drawing will be permitted without the prior written consent of the Architect.
Ground floor slabs, foundations, structure, etc., and all work below ground is shown provisionally and inspection of ground conditions is essential prior to work commencing.
Reassessment is essential when the ground conditions are apparent and redesign may be necessary in the light of soil conditions found.
The responsibility for establishing the soil and subsoil conditions rests with the Contractor.

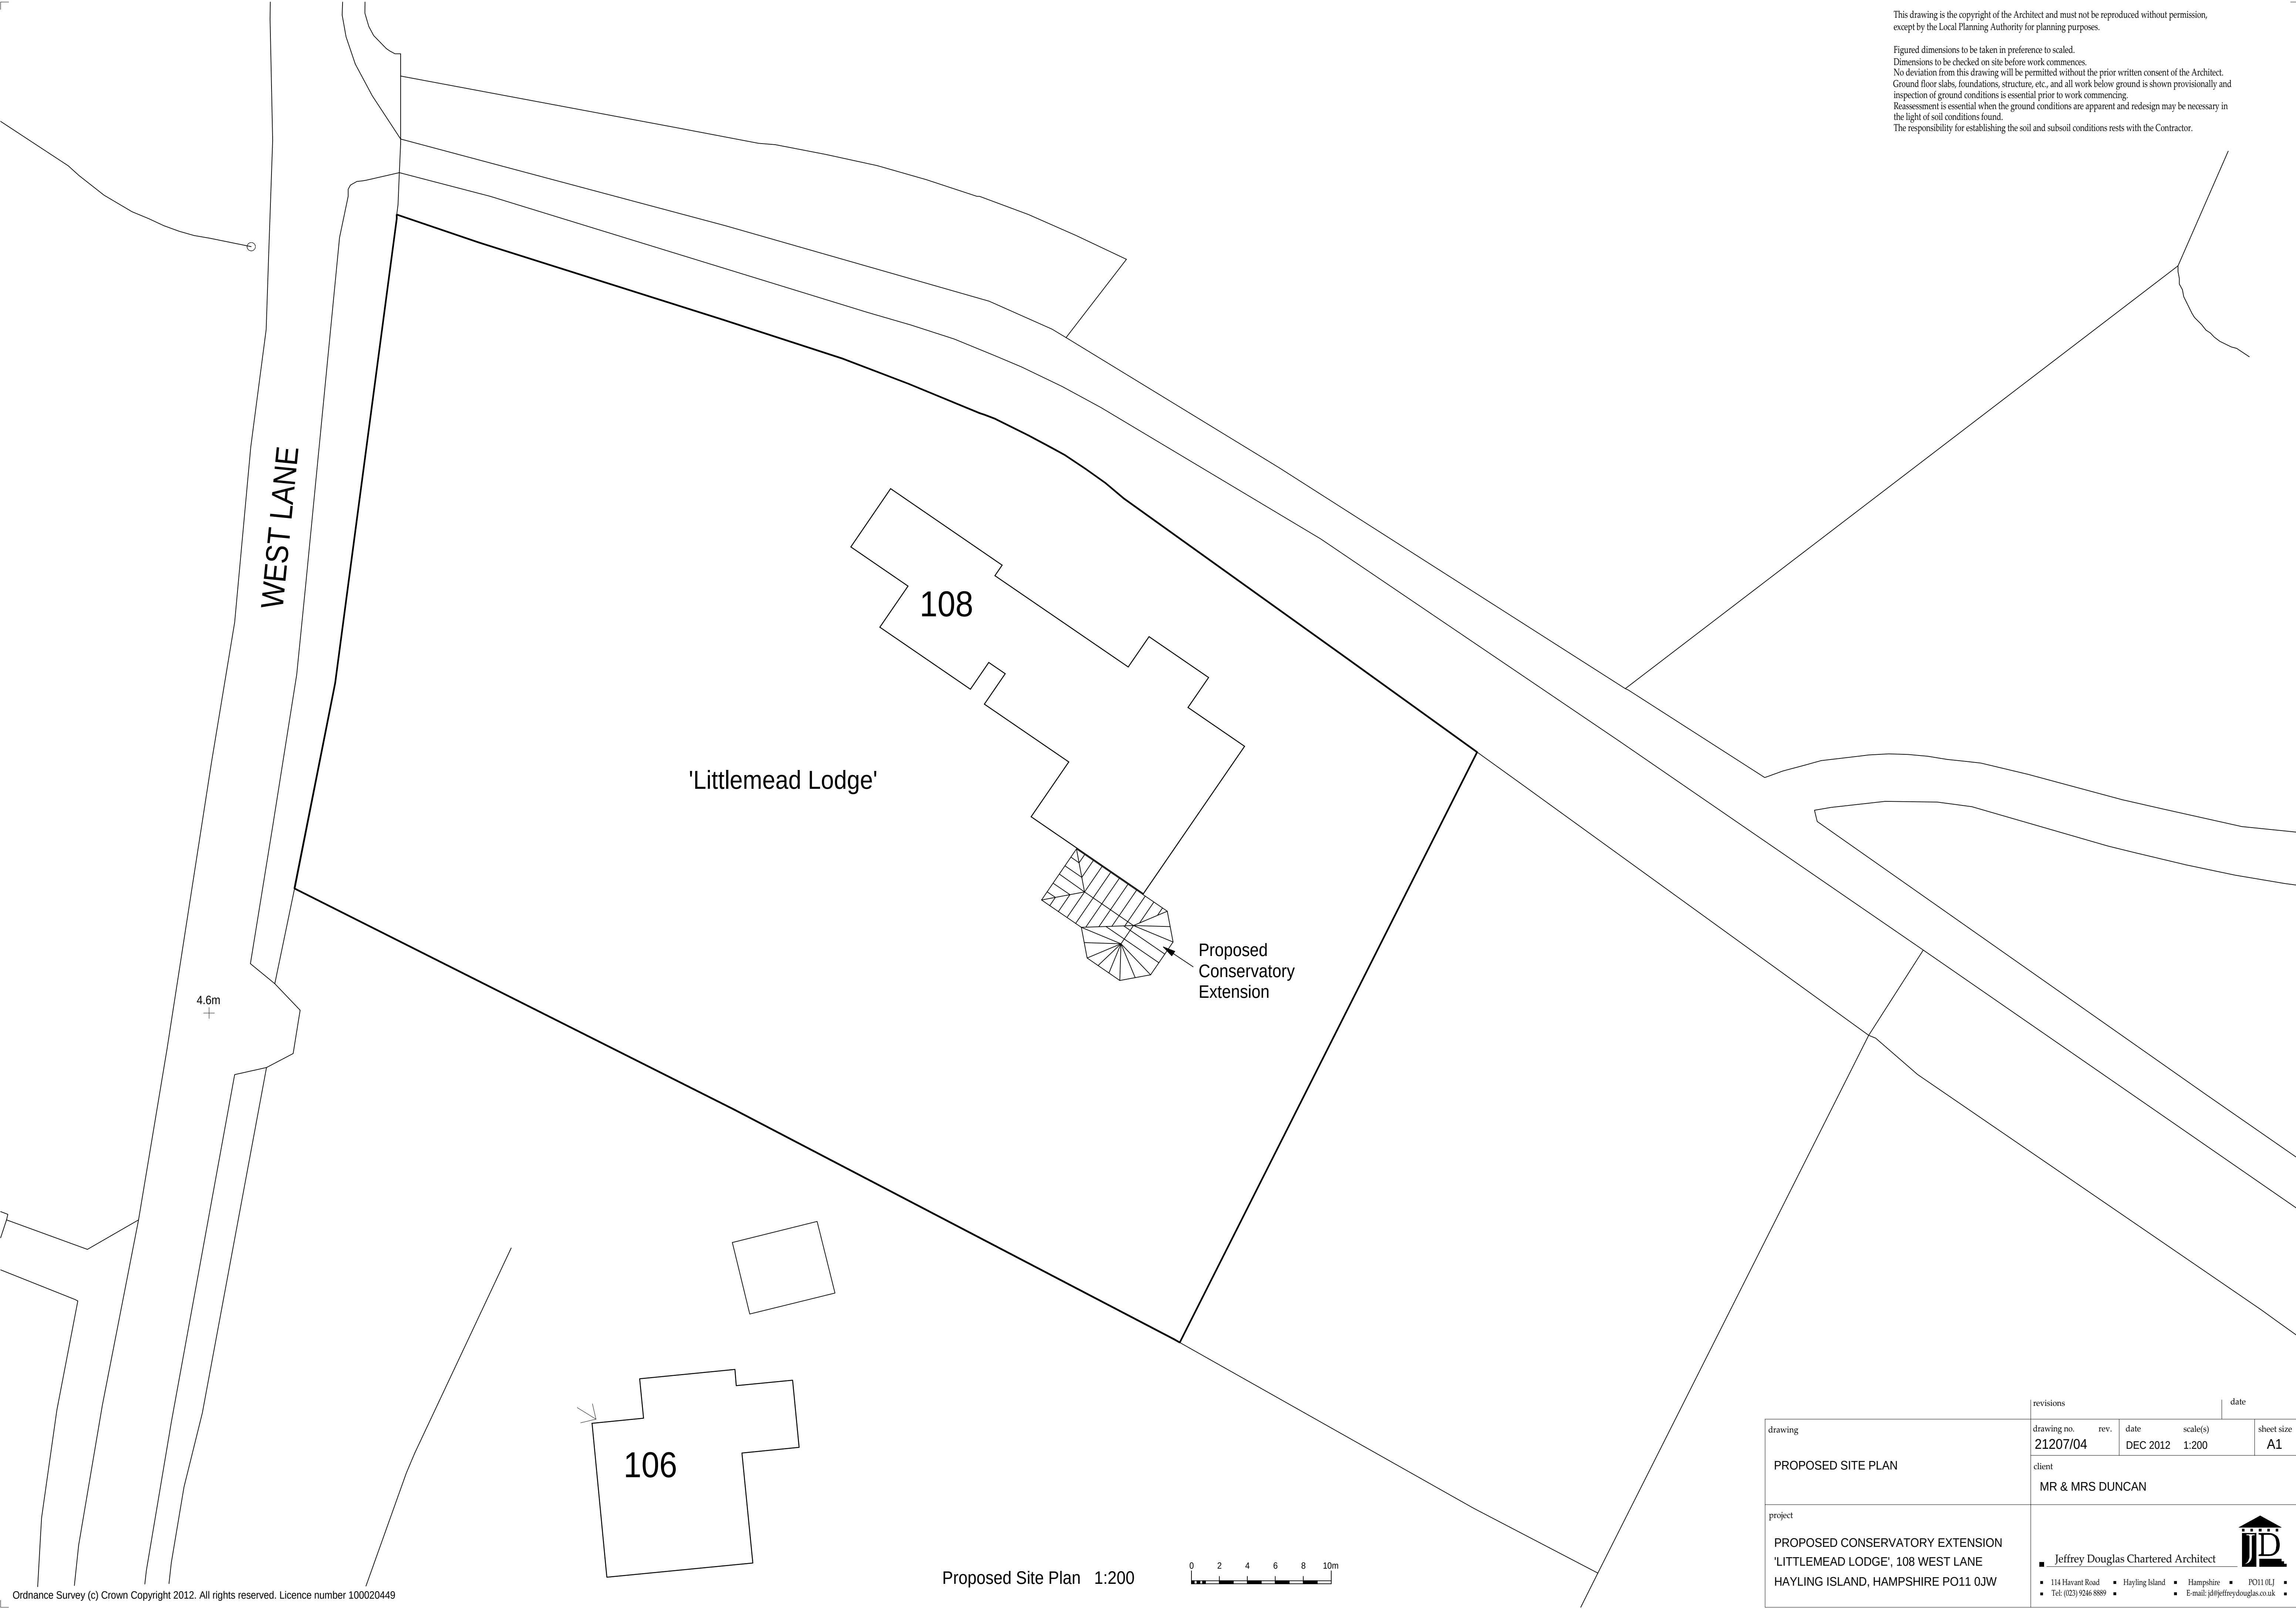

Proposed Site Plan 1:200



revisions				date
drawing	drawing no.	rev.	date	scale(s)
	21207/04		DEC 2012	1:200
sheet size				
A1				
client				
MR & MRS DUNCAN				
project				
PROPOSED CONSERVATORY EXTENSION 'LITTLEMEAD LODGE', 108 WEST LANE HAYLING ISLAND, HAMPSHIRE PO11 0JW				
Jeffrey Douglas Chartered Architect				
114 Havant Road Hayling Island Hampshire PO11 0LJ Tel: (023) 9246 8889 E-mail: jd@jeffreydouglas.co.uk				