


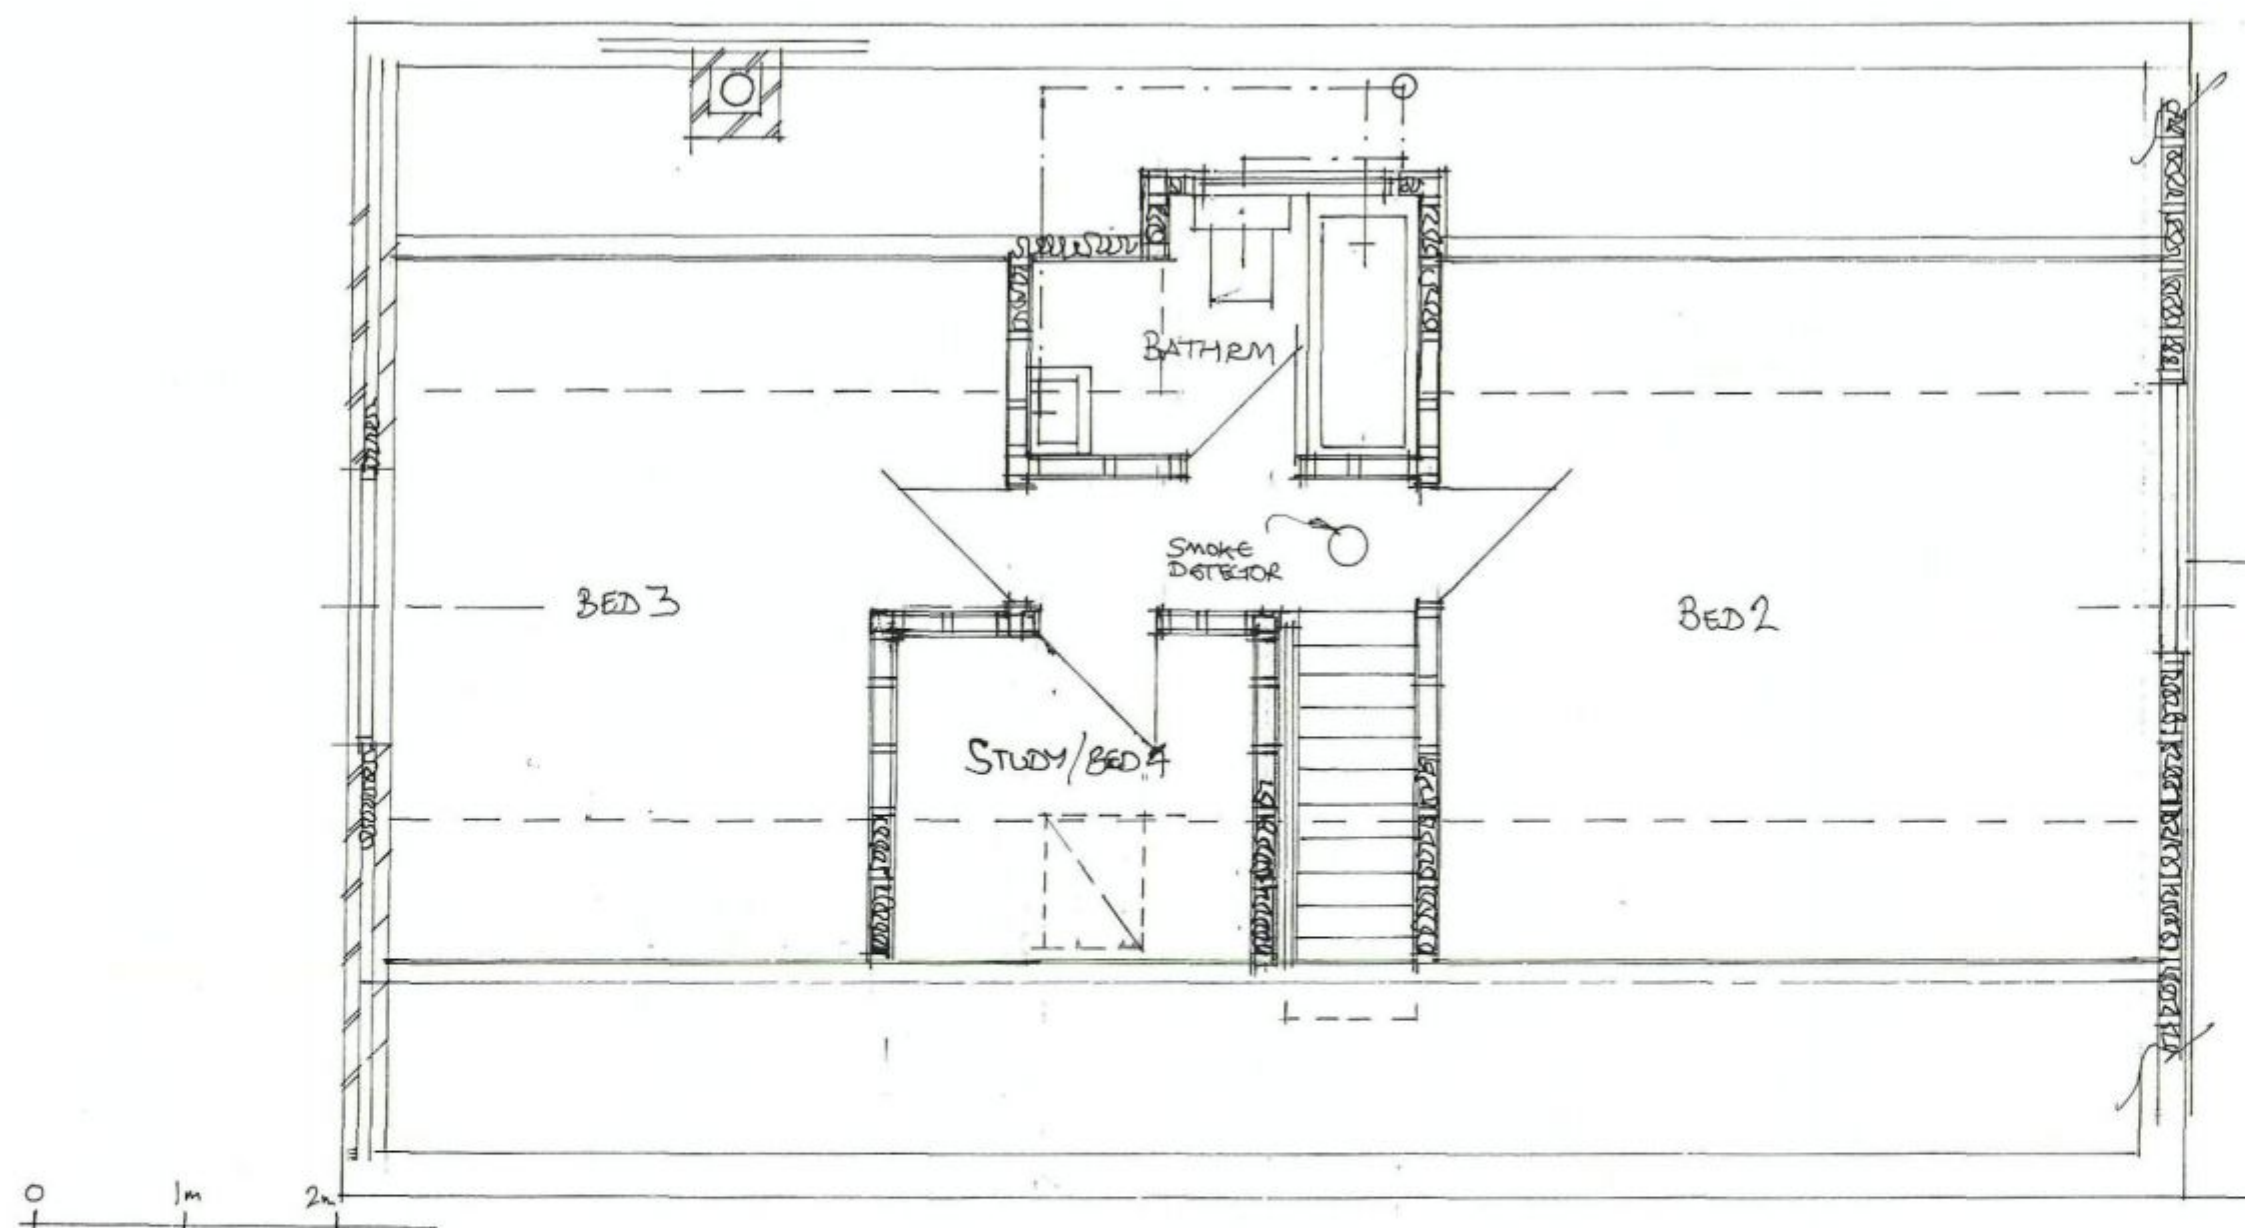

PROPOSED REPLACEMENT
DWELLING

8 CORONATION ROAD
HAYLING ISLAND
PO11 9RZ

FIRST FLOOR PLAN 1/50

DRG NO 002 SIZE A3

OCT 09 REV A BRGS DETAILS ADDED
DEC 09 REV B FLUG ADDED + SMOKE DETECTOR
JULY 10 REV C STUDY/BED 4 ADDED.