




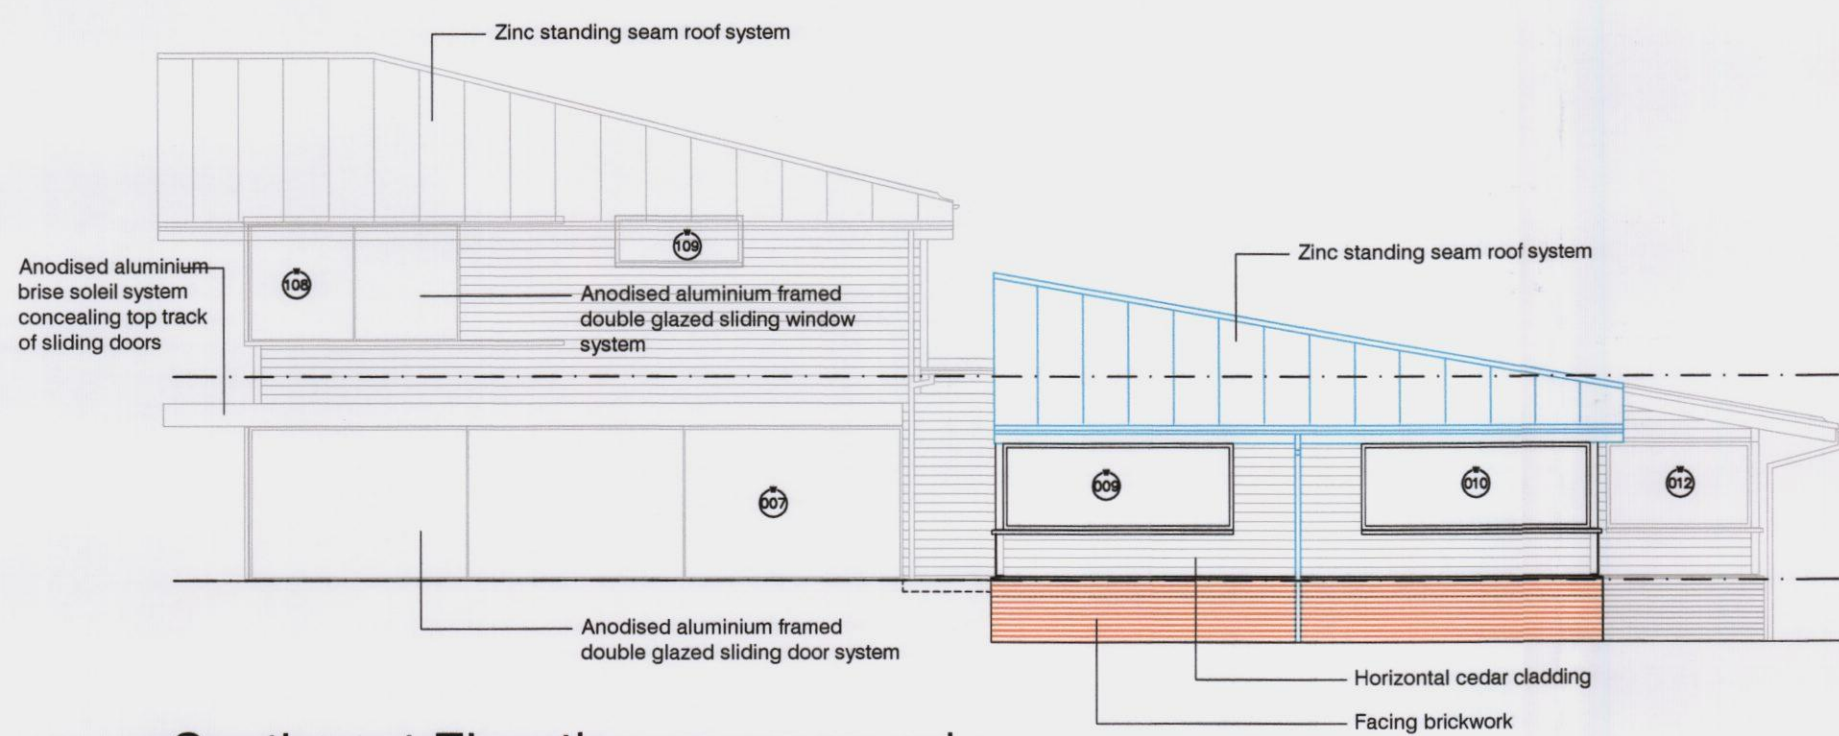


Southwest Elevation as proposed
Scale 1:100

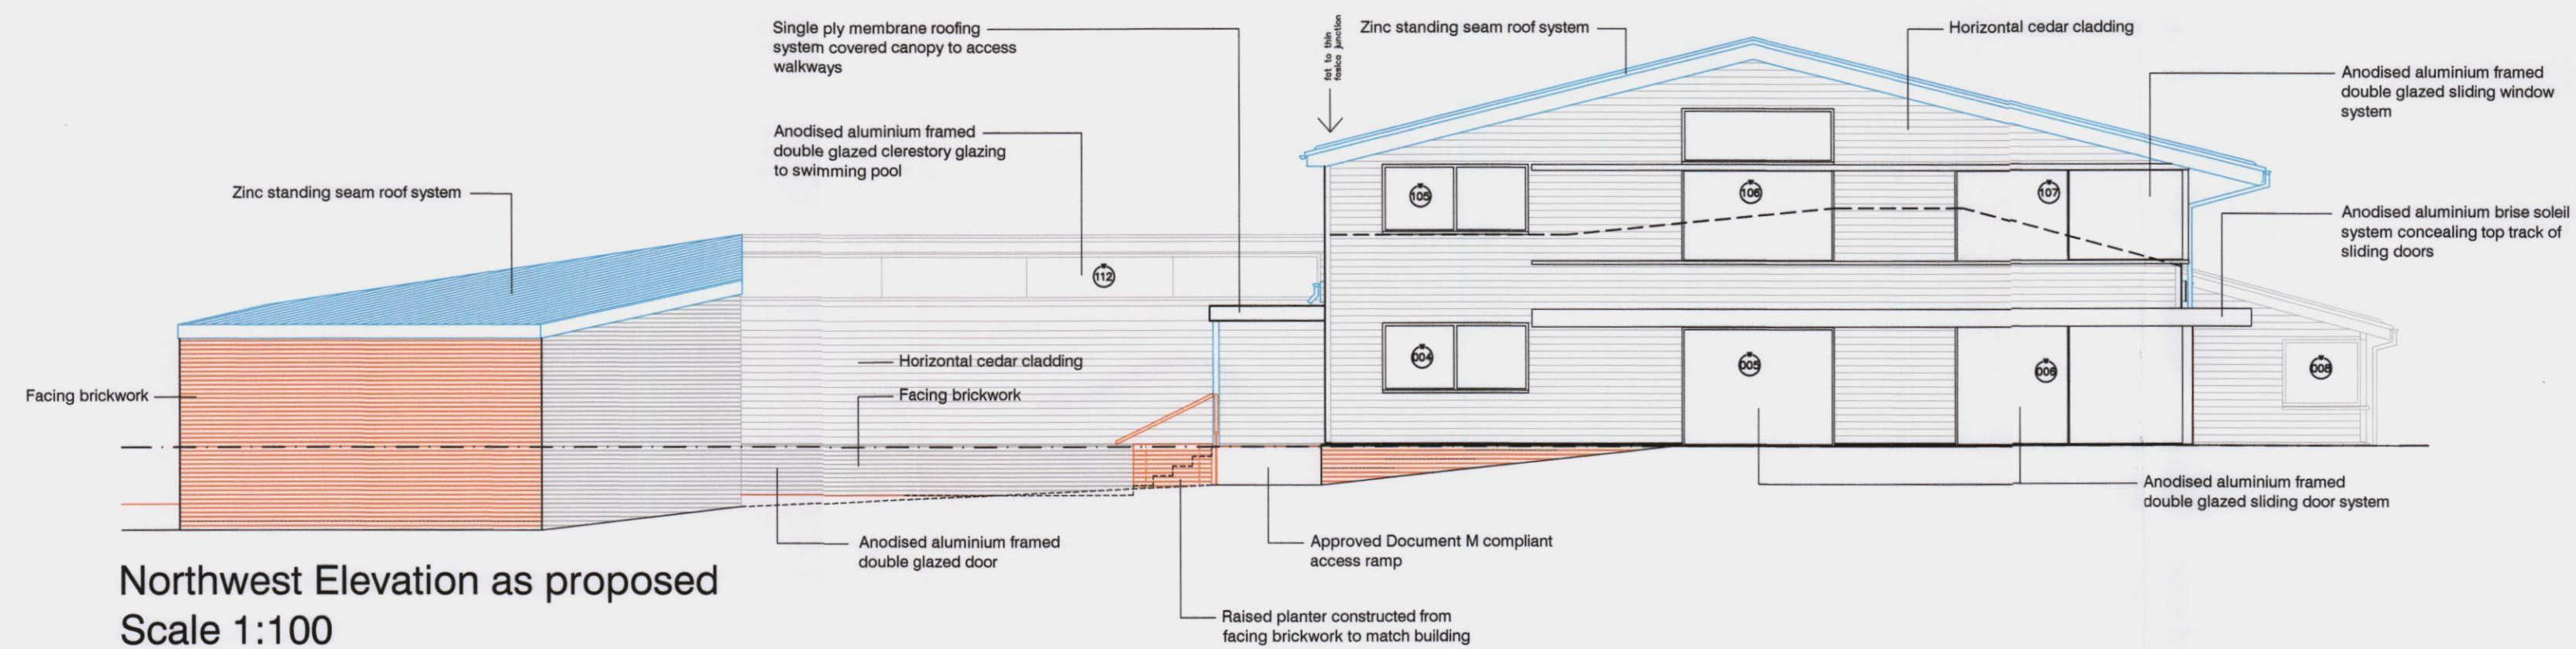


Northwest Elevation as proposed
Scale 1:100

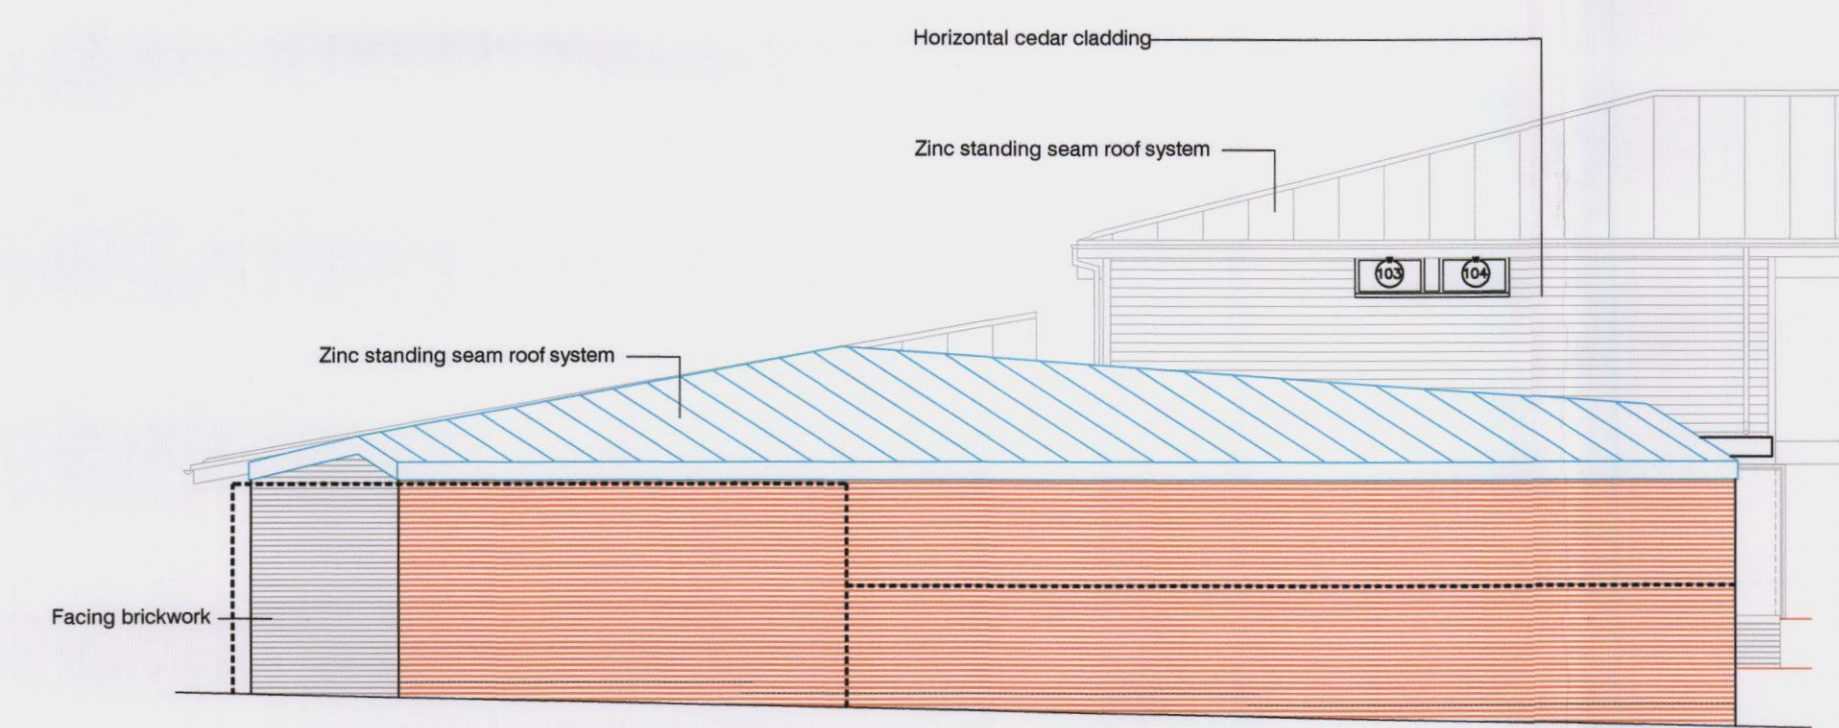


Northeast Elevation as proposed
Scale 1:100

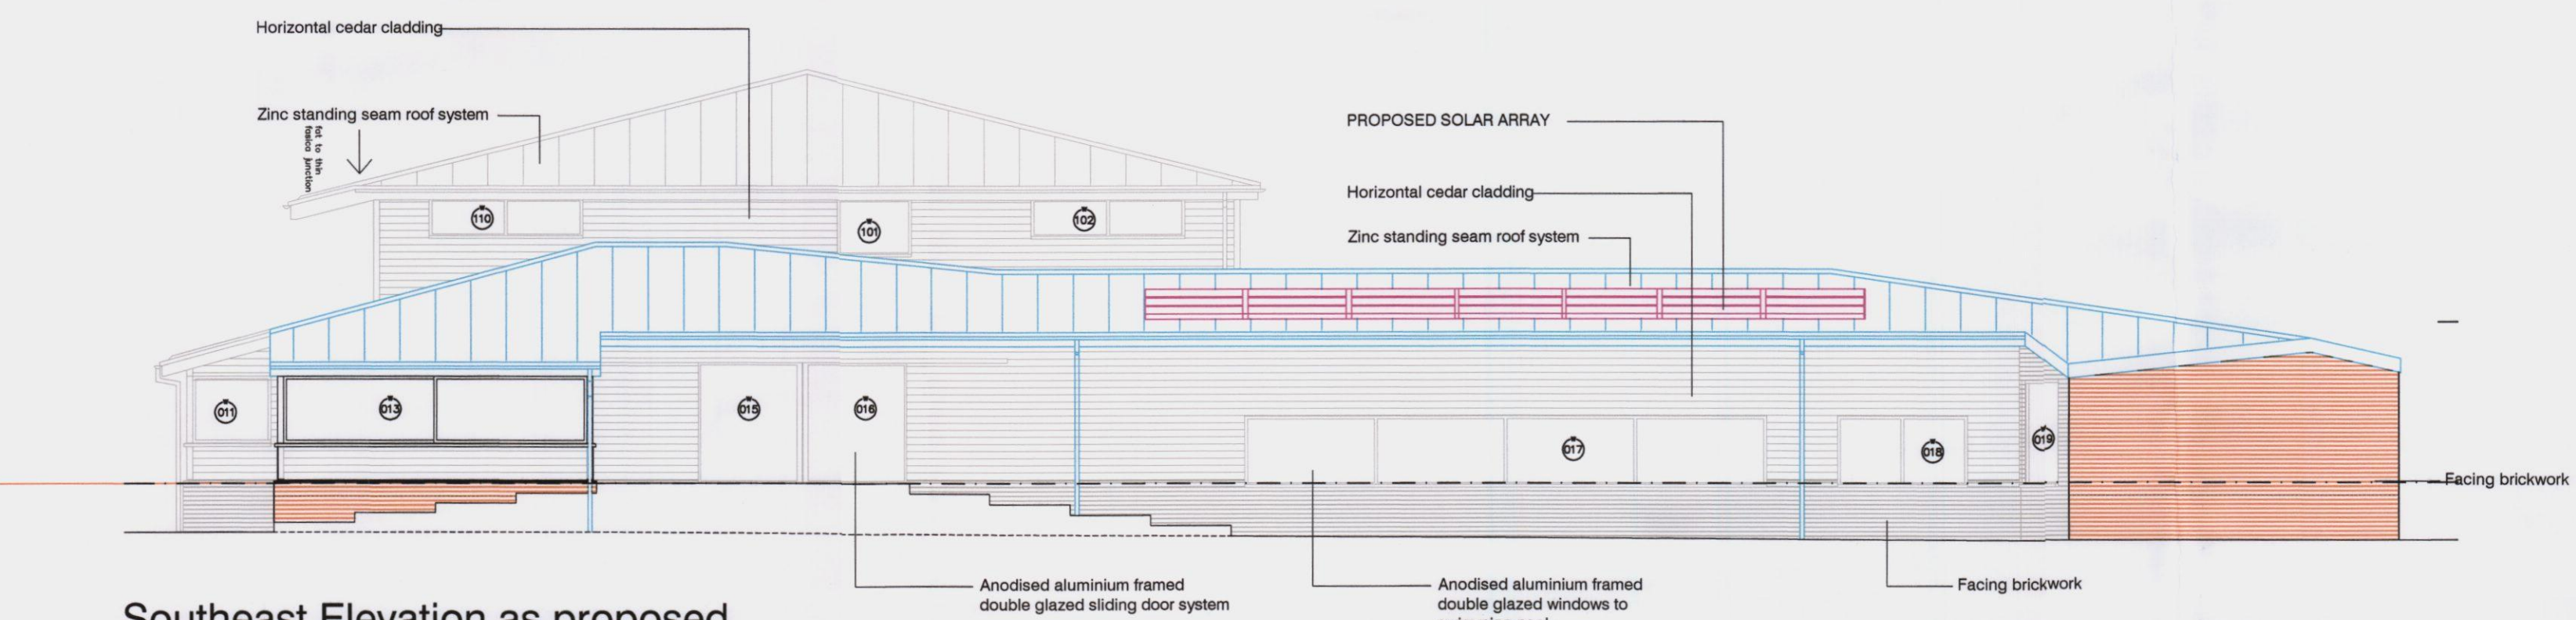


Southeast Elevation as proposed
Scale 1:100

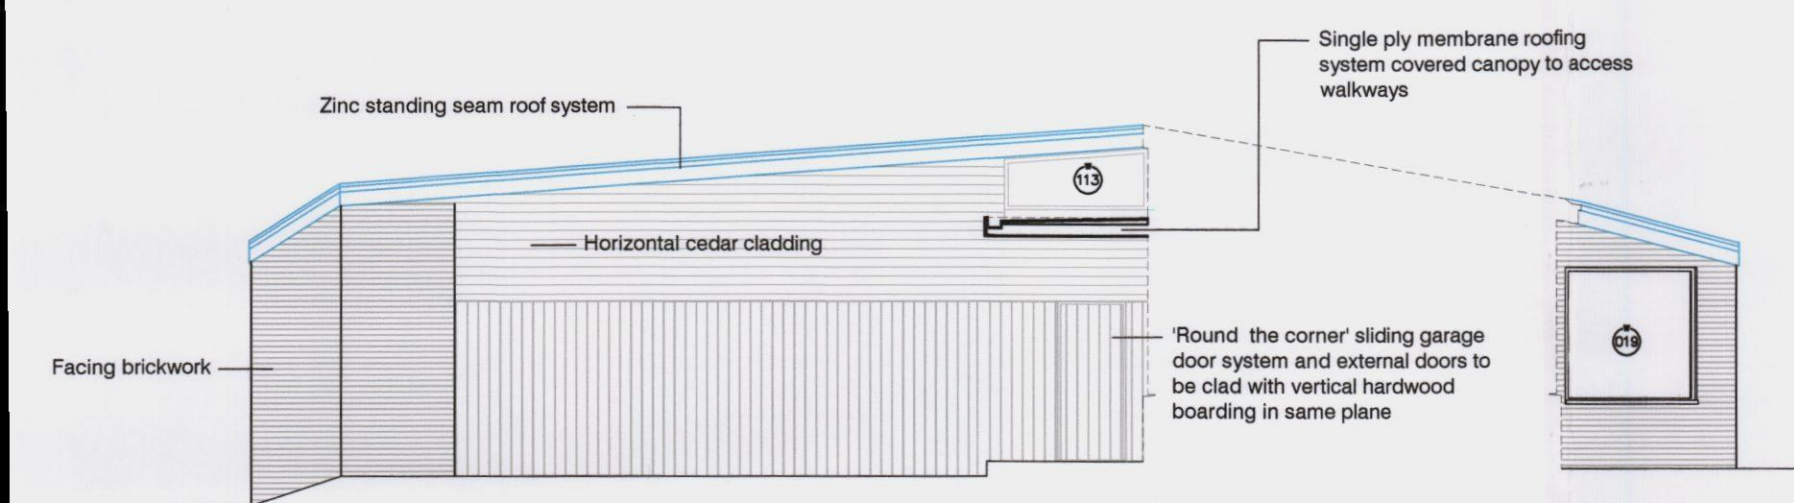

Southwest Courtyard Elevation as proposed
Scale 1:100

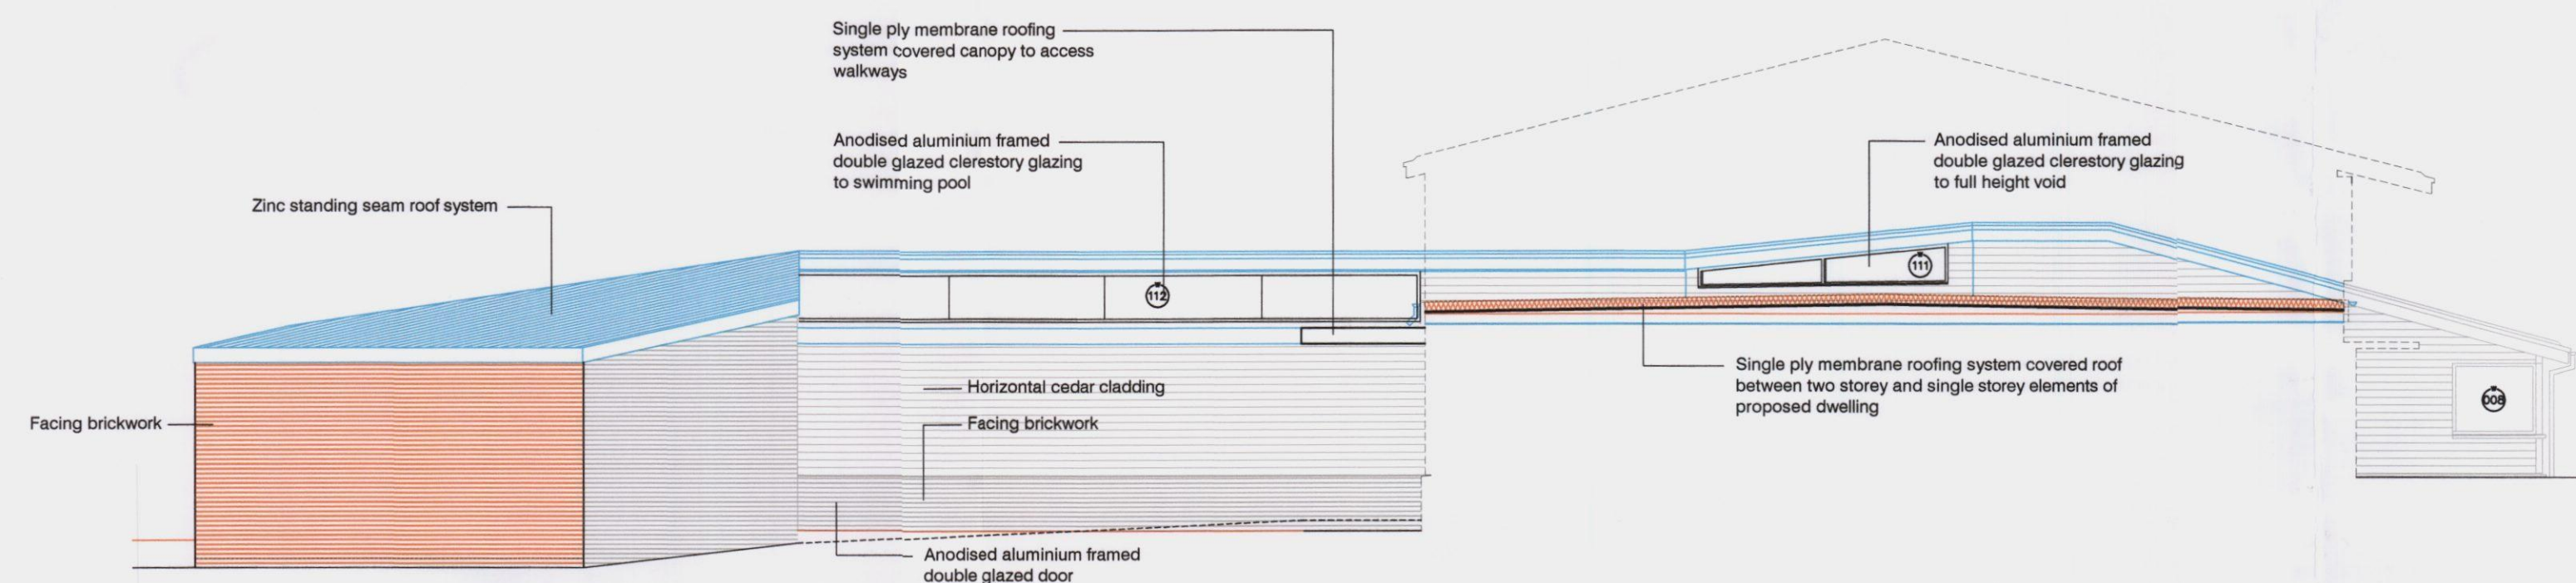

Northwest Courtyard Elevation as proposed
Scale 1:100

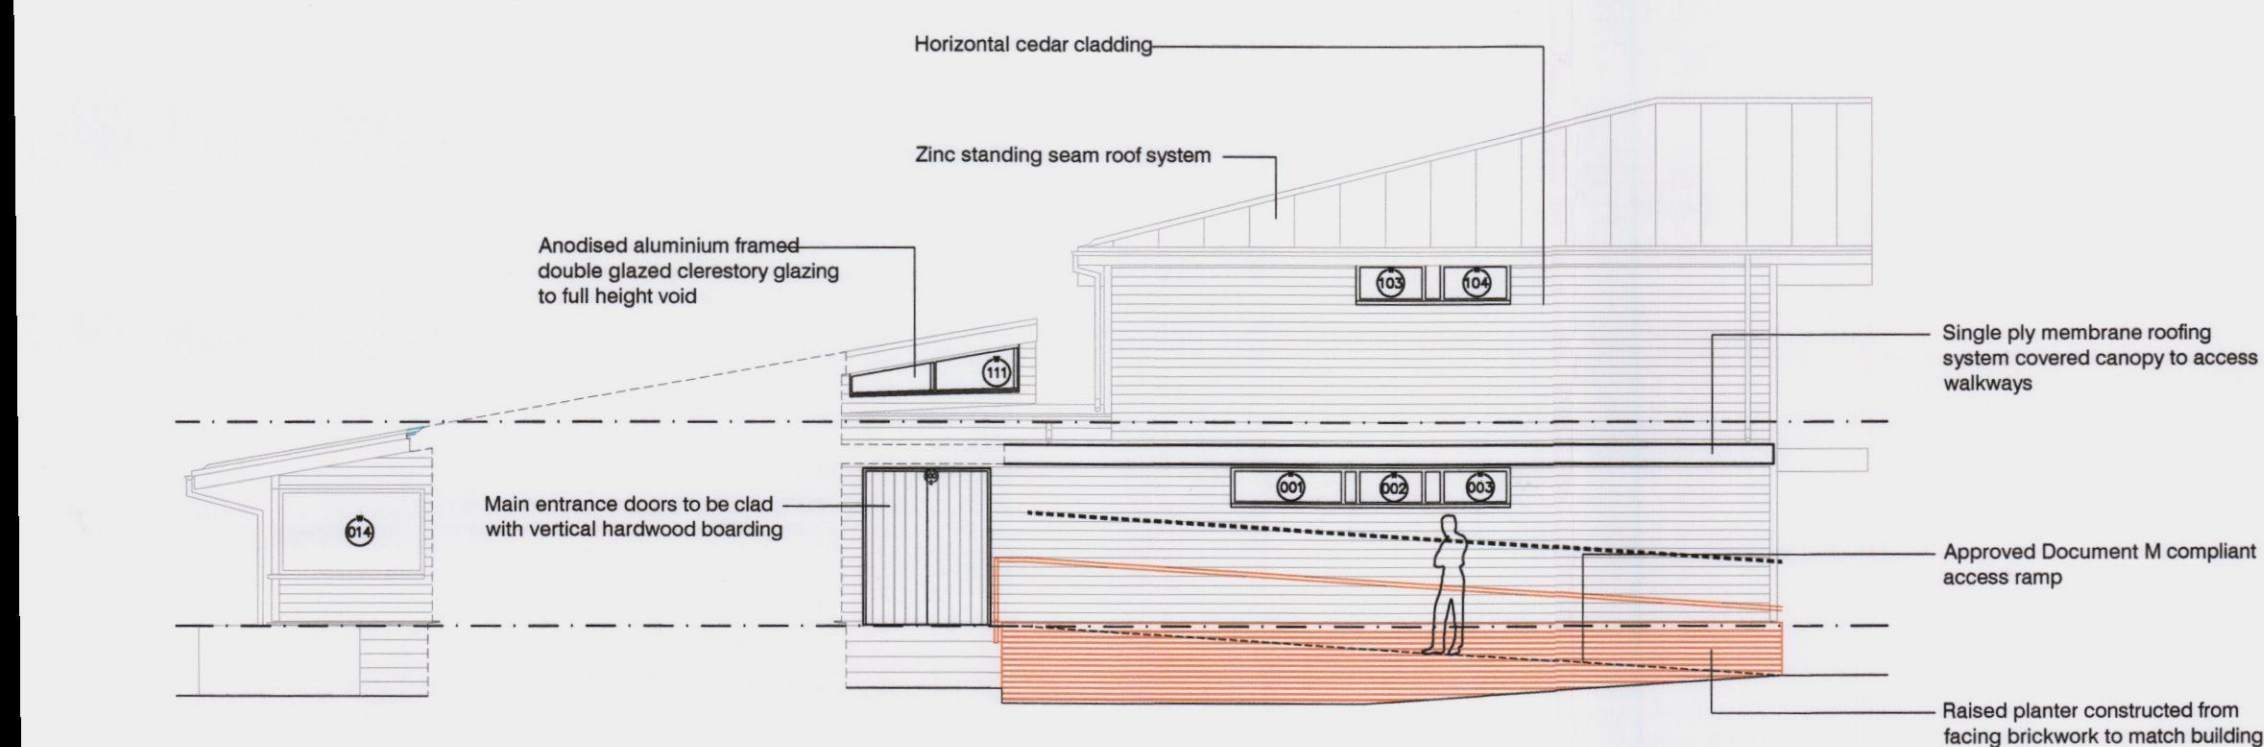

Northeast Courtyard Elevation as proposed

NOTES:
Dimensions to be checked on site before commencing work. Any discrepancies shall be reported to the architect immediately.
Do not scale from these drawings except for planning purposes.
Use figured dimensions only.
Where applicable this drawing is to be read in conjunction with other consultants' drawings.
All drawings to be read in conjunction with specification and all other drawings including structural engineer and mechanical and electrical drawings / specification

FOR CONSTRUCTION

REV	DATE	AMENDMENT	DRAWN
F	02.08.12	Solar revision	MH
E	13.04.12	NORTH ELEVATION 130 WINDOWS	MH
D	06.03.12	Render replaced with cedar cladding	PT
C	22.02.12	Raised to 'For Construction'	PT

helyerdesign
sustainability through design

mail@helyerdesign.co.uk www.helyerdesign.co.uk
1 The Old Flour Mill, Emsworth, PO10 7BT
01243 370 715

CLIENT
Mr J Pritchard

PROJECT
Quay House
88 King Street
Emsworth
Hampshire
PO10 7AZ

DRAWING
For Construction
Elevations
As Proposed

SCALE
1:100@A1
1:200@A1

DATE July 2011
DRAWING NUMBER
10067/006

DRAWN PT
REVISION
F

